

GREENVILLE TOWN COMMON BULKHEAD & ESPLANADE PROJECT GREENVILLE, NC



VICINITY MAP
SCALE NTS



LOCATION PLAN
SCALE NTS


ISSUED FOR BID
ISSUED: 2025-02-07
NOT TO BE USED FOR CONSTRUCTION



DATE	BY	REVISION
2/25/25	JAE	1.0

GREENVILLE TOWN COMMON & ESPLANADE PROJECT	COVER SHEET
---	-------------

DESIGNED BY J. DAVIES	DRAWN BY J. DAVIES	CHECKED BY J. DAVIES	DATE 2/25/25
SCALE 1" = 100'	SCALE 1" = 100'	SCALE 1" = 100'	SCALE 1" = 100'
PROJECT NO. 2025-02-07	PROJECT NO. 2025-02-07	PROJECT NO. 2025-02-07	PROJECT NO. 2025-02-07

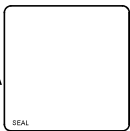

Sheet Reference No. G-001
--

INDEX: 1 OF 114

DRAWING SCALES SHOWN BASED ON 24"x36" DRAWING



20. THE OWNER SHALL HAVE THE AUTHORITY TO DESIGNATE AND/OR LIMIT AREAS OF CONSTRUCTION.


2. FLOOD ELEVATIONS ARE BASED ON USGS T&R RIVER STATION ID 02084000 AND FE FIRM PANEL 4688K. THE WATER LEVEL DATA FOR THE FACILITY IS LISTED BELOW:

NAD83	NORTH AMERICAN DATUM OF 1983
NAVD88	NORTH AMERICAN VERTICAL DATUM OF 1988
NCDQCE	NORTH CAROLINA DEPARTMENT OF ENVIRONMENTAL QUALITY
NO,	NUMBER
NTS	NOT TO SCALE
O.C.	ON CENTER
OD	OUTSIDE DIAMETER
PL	PLATE
PROP	PROPOSED
PSI	POUNDS PER SQUARE INCH
PII	POST TRAINING INSTITUTE
REQD	REQUIRED
R	ROAD
S	SOUTH
SP	SOUTHERN PINE
SPA	SPACES/SPACING
SPP	STEEL PIPE PILE
SQ	SQUARE FEET
SS	STAINLESS STEEL
SSP	STEEL SHEET PILE
ST	STREET
STA	STATION
SY	SQUARE YARDS
THK	THICK
TOC	TOP OF CURB
TYPE	TYPICAL
UHMWPE	ULTRA HIGH MOLECULAR WEIGHT POLYETHYLENE
USMC	UNITED STATES ARMY CORPS OF ENGINEERS
USGS	UNITED STATES GEOLOGICAL SOCIETY
WP	WORK POINT
W'	WITH
	SECONDS OR INCH
,	MINUTES OR FEET
	AND
Ø	DIAMETER
°	DEGREE
±	PLUS OR MINUS

DETAIL CALLOUT WITH LEADERS

"VIEW NO./SHEET NO." (EG A1/S-501)

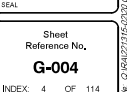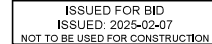

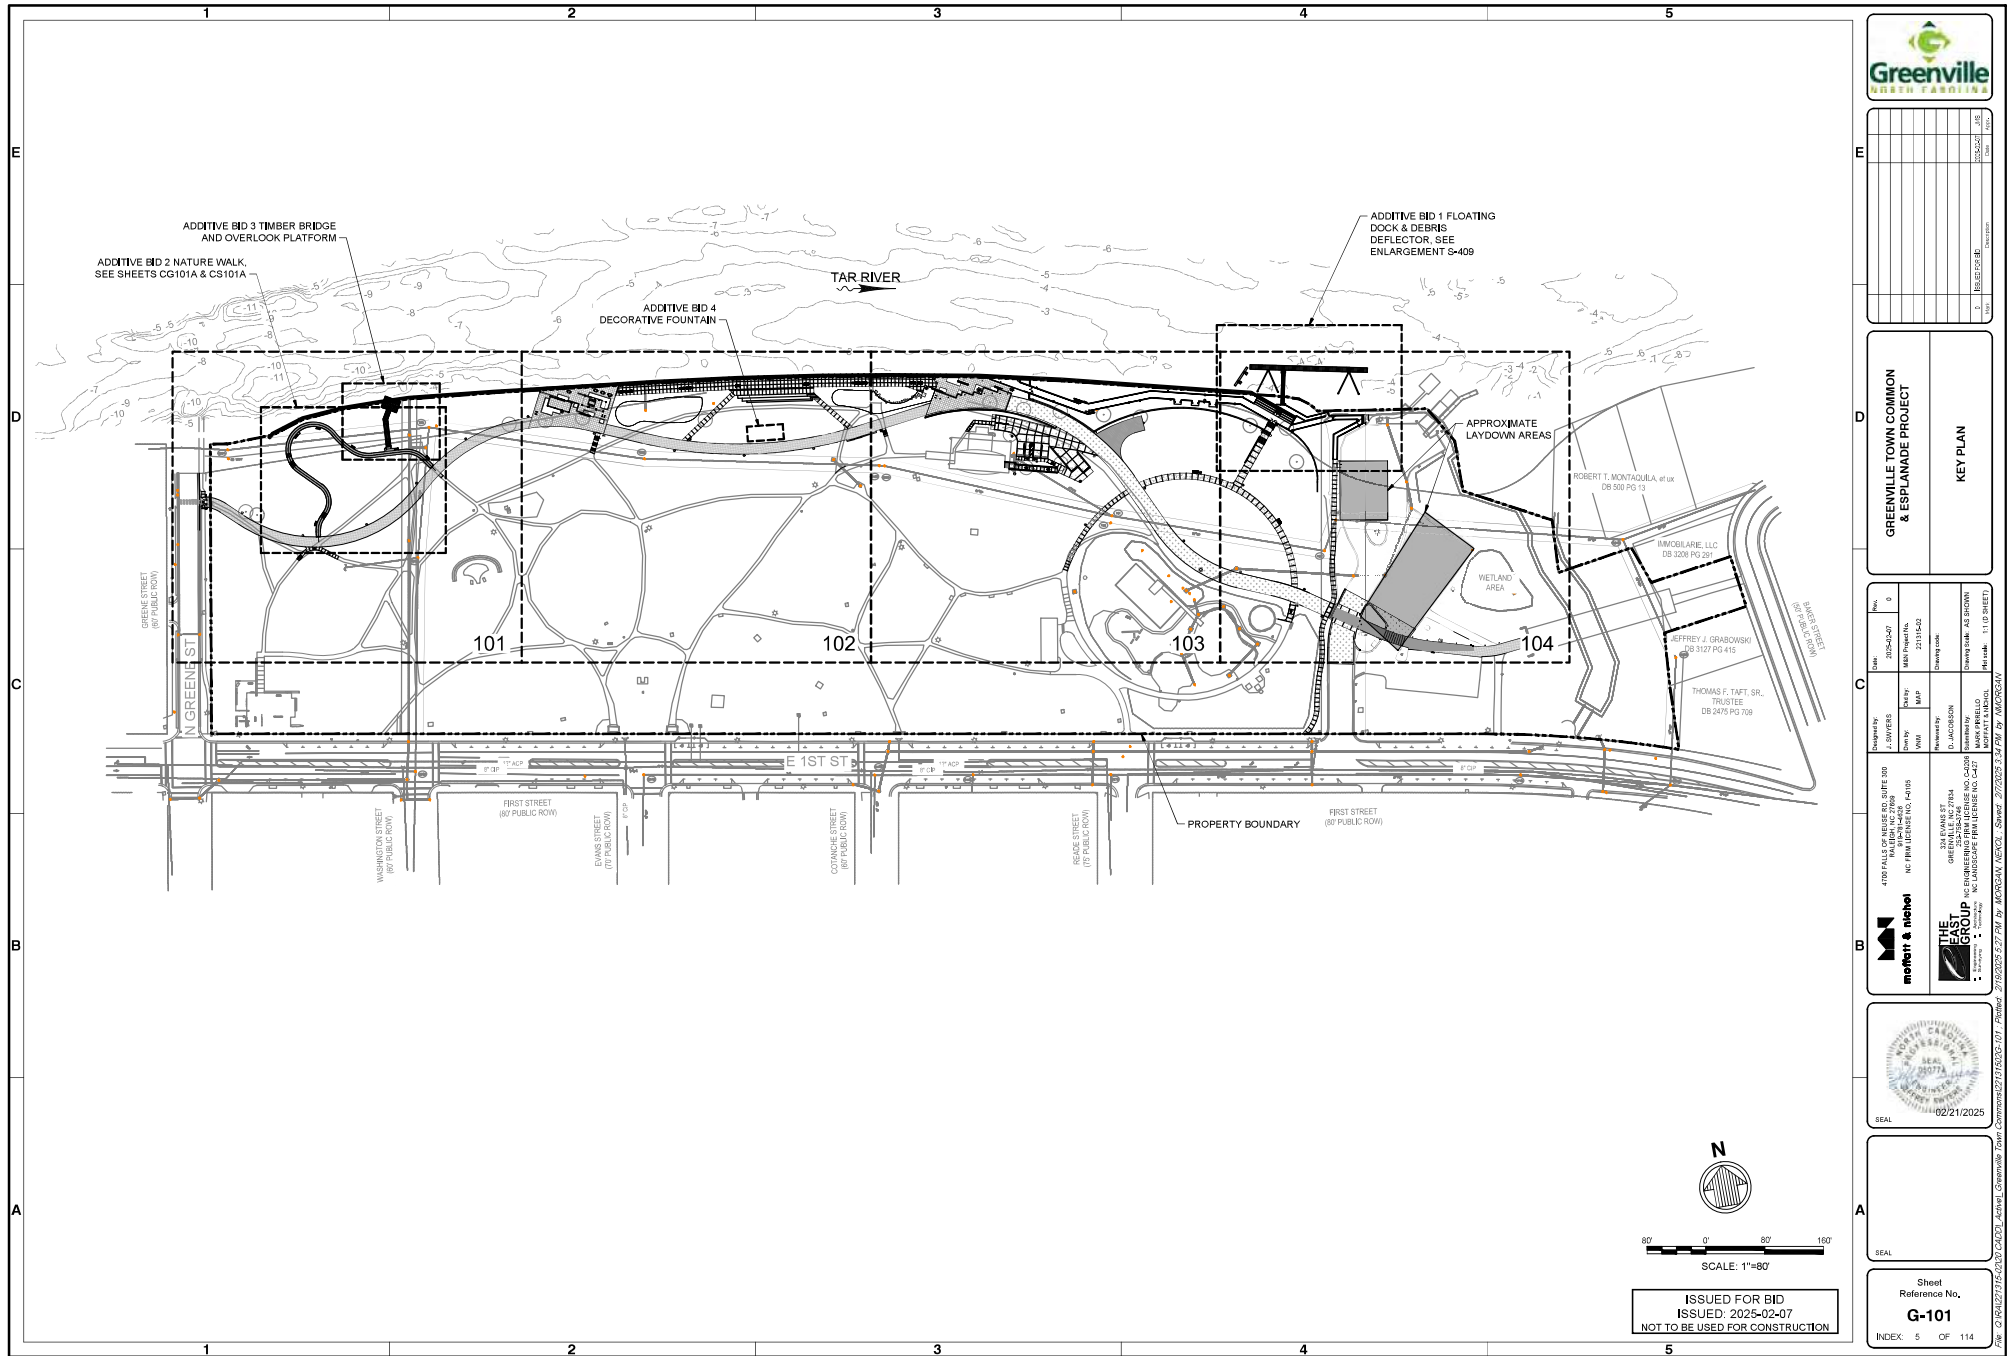



NO.	DATE	BY	CHKD.	APP'D.
1	2025-02-07	J. J. JONES		
2				
3				
4				
5				
6				
7				
8				
9				
10				

GREENVILLE TOWN COMMON & ESPLANADE PROJECT

KEY PLAN

NO.	DATE	BY	CHKD.	APP'D.
1	2025-02-07	J. J. JONES		
2				
3				
4				
5				
6				
7				
8				
9				
10				

GREENVILLE TOWN COMMON & ESPLANADE PROJECT

KEY PLAN



02/21/2025

ISSUED FOR BID
ISSUED: 2025-02-07
NOT TO BE USED FOR CONSTRUCTION

Sheet
Reference No.
G-101
INDEX: 5 OF 114

DRAWING SCALES SHOWN BASED ON 24"x36" DRAWING

1. ALL DISTANCES SHOWN ARE HORIZONTAL GROUND DISTANCES.
2. NO TITLE OPINION OR COMMITMENT WAS PROVIDED TO THE EAST GROUP BY THE OWNER OR ANY AGENT OF THE OWNER AT THE TIME OF THIS SURVEY.
3. THIS PROPERTY IS SUBJECT TO THE TARIPAMICO RIVER RIPARIAN BUFFER RULES.
4. THE SURVEYOR MADE NO ATTEMPT TO LOCATE OR DELINEATE ANY WETLANDS LOCATED ON THE SUBJECT PROPERTY.
5. THE SURVEYOR MAKES NO GUARANTEE THAT THERE ARE NO OTHER EASEMENTS THAT MAY BENEFIT OR BURDEN THE SUBJECT PROPERTY.
6. THIS PROPERTY IS LOCATED IN ZONE X AND AE AND IS PARTIALLY LOCATED IN A SPECIAL FLOOD HAZARD AREA AS TAKEN FROM NFIP. RATE MAP DATED JULY 17, 2014 COMMUNITY PANEL 37204868000. BASE FLOOD ELEVATION (BFE) NOTED HEREON.
7. REFERENCE IS HEREBY MADE TO A SURVEY MAP OF THE NORTHEAST ADJACENT PROPERTY BY RIVERS AND ASSOCIATES DATED JUNE 19, 1978 TITLED "PROPERTY OF ROBERT T. MONTAGUOLA, ETC".
8. UNDERGROUND UTILITIES TAKEN FROM INFORMATION PROVIDED BY GREENVILLE UTILITIES COMMISSION AND ABOVE GROUND EVIDENCE.
9. THIS SURVEY UPDATE DOES NOT INCLUDE IMPROVEMENTS FOR THE PROPERTY INSTALLED AFTER THE JUNE 2017 REVISION.

ECM	EXISTING CONCRETE MONUMENT
EIP	EXISTING IRON PIPE
EIS	EXISTING IRON STAKE
ERRS	EXISTING RAIL ROAD SPIKE
ACP	ASBESTOS CONCRETE PIPE
AL	AREA LIGHT
ASW	ASPHALT SIDEWALK
BMT	BONDED MULCH TRAIL
BNCH	BENCH
BT	BIRCH TREE
CB	CATCH BASIN
CI	CAST IRON PIPE
CLF	CHAIN LINK FENCE
CMB	CREPE MYRTLE BUSH
CSW	CONCRETE SIDEWALK
CYP	CYPRESS TREE
DI	DROP INLET
EB	ELECTRIC BOX
EMH	ELECTRIC MAINHOLE
ET	ELM TREE
EMF	ENGINEERED WOOD FIBER
FRH	FIRE HYDRANT
FOC	FIBER OPTIC POST/ISIGN
GW	GUY WIRE
JB	JUNCTION BOX
MAG	MAGNOLIA TREE
MH	MANHOLE
MS	MISTER/SPRINKLER
MT	MAPLE TREE
OT	OAK TREE
PCT	PECAN TREE
PIP	POURED IN PLACE
PP	POWER POLE
PT	PINE TREE
RB	REDWOOD
RCP	REINFORCED CONCRETE PIPE
SY	SYCAMORE TREE
STC	SYNTHETIC TURF
TB	TELEPHONE BOX
TSS	TRAFFIC SIGNAL BOX
VCP	VITRIFIED CLAY PIPE
WAX	WAX MYRTLE TREE
WRF	WIRE FENCE
WT	WILLOW TREE
WV	WATER VALVE

	NOT TO SCALE
	NO POINT SET
	OVERHEAD ELECTRIC
	SEWER LINE
	STORM DRAIN
	UNDERGROUND CABLE
	UNDERGROUND TELECOMMUNICATIONS
	UNDERGROUND ELECTRIC
	UNDERGROUND GAS
	WATER LINE


(113)	CB HOOD = 22.47 INV = 19.17	(593)	CB HOOD = 24.76 INV = 18.76
(127)	CB HOOD = 5.82 INV = 2.47	(781)	DI TOP = 16.35 THROAT INLET = 15.36 N INV = 9.16 SW INV = 11.72
(142)	DI TOP = 20.48 INV = 17.05	(797)	DI TOP = 16.81 THROAT INLET = 15.26 INV = 11.58
(177)	CB HOOD = 38.84 INV = 33.94	(804)	DI TOP = 16.34 THROAT INLET = 15.47 INV IN = 8.27 INV OUT = 11.67
(239)	CB HOOD = 13.04 INV = 9.29	(899)	DI TOP = 22.27 THROAT INLET = 21.07 INV = 17.46
(243)	CB HOOD = 10.85 INV = 8.25	(904)	DI TOP = 24.77 THROAT INLET = 23.79 INV = 19.79
(592)	CB HOOD = 24.70 INV = 19.35	(934)	DI TOP = 18.67 INV = 14.22

(100)	SSMH TOP = 24.06 BOTTOM = 12.31 (APPEARS TO BE ABANDONED)	(1713)	SSMH TOP = 28.02 INV =
(101)	SSMH TOP = 23.48 NW SERV. = 15.38 INV = 7.63	(1912)	SSMH TOP = 28.99 N/S INV = 20.74 W INV = 23.19
(446)	SSMH TOP = 17.14 INV = 7.54	(2102)	SSMH TOP = 22.76 INV = 8.31
(463)	SSMH TOP = 20.74 INV = 7.54	(2103)	SSMH TOP = 22.76 INV = 8.06
(755)	SSMH TOP = 17.08 INV INACCESSIBLE	(2272)	SSMH TOP = 44.94 INV =
(1599)	SSMH TOP = 21.68 INV = 8.43	(2409)	SSMH TOP = 49.12 INV =

LINE TABLE		
LINE	LENGTH	BEARING
L2	45.41	S74°17'15"E
L3	45.55	S87°56'58"E
L4	49.77	S74°14'12"E
L5	16.93	S68°11'05"E
L6	16.45	S52°08'02"E
L7	13.38	S37°02'13"E

ISSUED FOR BID
ISSUED: 2025-02-07
NOT TO BE USED FOR CONSTRUCTION



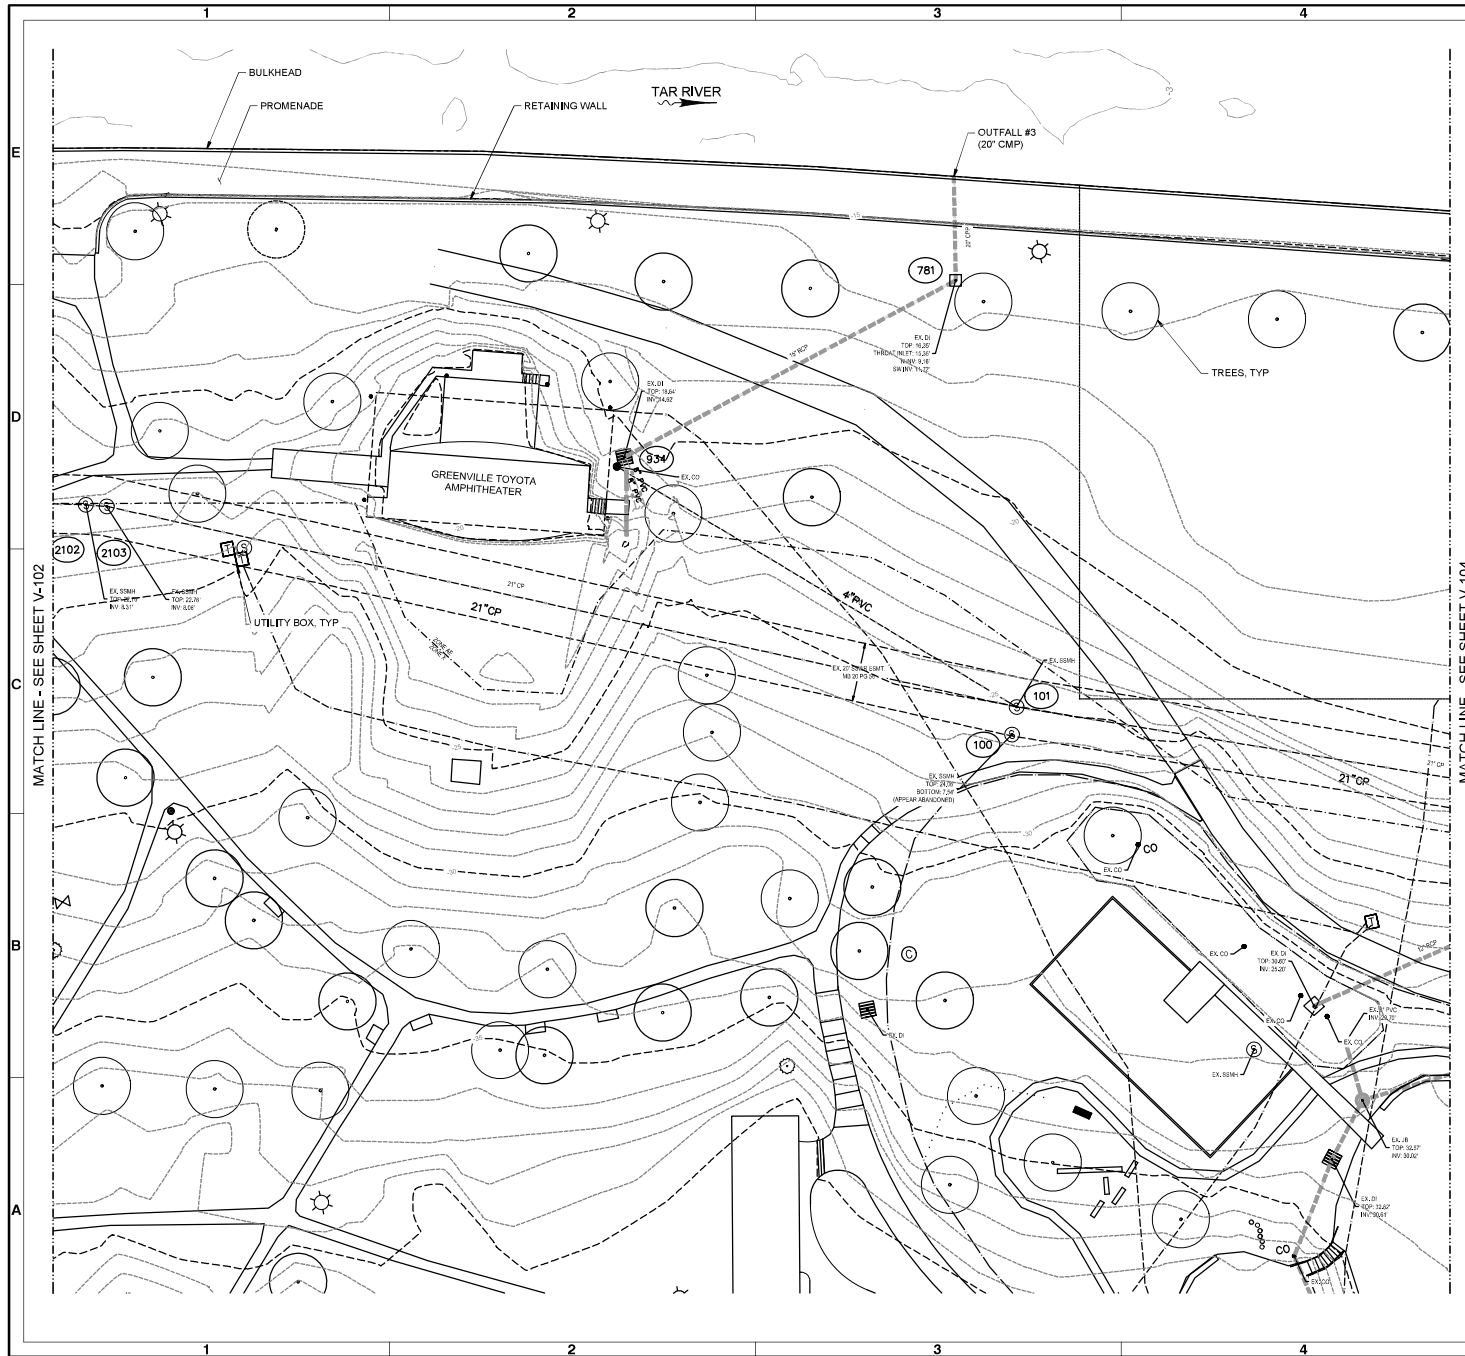

NOTES:

- TOPOGRAPHY SURVEY WAS CONDUCTED BY THE EAST GROUP ON MARCH 2017 AND CAN ONLY BE CONSIDERED AS REPRESENTATIVE OF CONDITIONS AT THAT TIME. SURVEY VERTICAL REFERENCE NAVD88 DATUM. SEE SHEETS SU1 THRU SU4.
- BATHYMETRIC SURVEY WAS CONDUCTED BY GEODYNAMICS, LLC IN NOVEMBER & DECEMBER 2022 AND JANUARY 2023 AND CAN ONLY BE CONSIDERED AS REPRESENTATIVE OF CONDITIONS AT THAT TIME. SURVEY VERTICAL REFERENCE NAVD88 DATUM.
- SEE SHEET V-001 FOR SURVEY NOTES AND LEGEND.



NO.	DATE	BY	CHKD.	APP'D.
1	2/25/25	JAE		
2	2/25/25	JAE		
3	2/25/25	JAE		

GREENVILLE TOWN COMMON
& ESPLANADE PROJECT

EXISTING SITE PLAN
SHEET 3 OF 4

NO.	DATE	BY	CHKD.	APP'D.
1	2/25/25	JAE		
2	2/25/25	JAE		
3	2/25/25	JAE		

NO.	DATE	BY	CHKD.	APP'D.
1	2/25/25	JAE		
2	2/25/25	JAE		
3	2/25/25	JAE		

- NOTES:**
1. TERRACON CONDUCTED THE GEOTECHNICAL ENGINEERING REPORT "TOWN COMMONS CIVIC CENTER AND BULKHEAD GREENVILLE, PITT COUNTY, NORTH CAROLINA" DATED FEBRUARY 11, 2022.
 2. IMAGERY FROM NEARMAP.COM, DATED SEPTEMBER 2, 2022.

LEGEND:

● B-# SOIL BORING

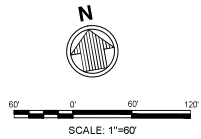

ISSUED FOR BID
ISSUED: 2025-02-07
NOT TO BE USED FOR CONSTRUCTION



NO.	DATE	BY	REVISION
1	2025-02-07	J. JAYNES	ISSUED FOR BID

GREENVILLE TOWN COMMONS & ESPLANADE PROJECT

BORING LOCATION SITE PLAN

NO.	DATE	BY	REVISION
1	2025-02-07	J. JAYNES	ISSUED FOR BID

NO.	DATE	BY	REVISION
1	2025-02-07	J. JAYNES	ISSUED FOR BID



NO.	DATE	BY	CHKD.	APP'D.
1	2025-02-07	J. DAVIS	M. HARRIS	
2	2025-02-07	J. DAVIS	M. HARRIS	

GREENVILLE TOWN COMMON & ESPLANADE PROJECT
SOIL ZONE SITE PLAN


NO.	DATE	BY	CHKD.	APP'D.
1	2025-02-07	J. DAVIS	M. HARRIS	
2	2025-02-07	J. DAVIS	M. HARRIS	

NO.	DATE	BY	CHKD.	APP'D.
1	2025-02-07	J. DAVIS	M. HARRIS	
2	2025-02-07	J. DAVIS	M. HARRIS	

NO.	DATE	BY	CHKD.	APP'D.
1	2025-02-07	J. DAVIS	M. HARRIS	
2	2025-02-07	J. DAVIS	M. HARRIS	

NOTES:

- PRELIMINARY VALUES ARE BASED ON TERRACON GEOTECHNICAL ENGINEERING REPORT FOR THE TOWN COMMON PARK - BULKHEAD AND ESPLANADE PROJECT, PROJECT No. 72245005 TERRACON REPORT DATED MAY 16, 2024.
- SOIL ZONES ARE PRELIMINARY FOR PLANNING PURPOSES AND VARIATIONS BETWEEN ZONES, INCLUDING TRANSITIONS, SHOULD BE CONSIDERED.

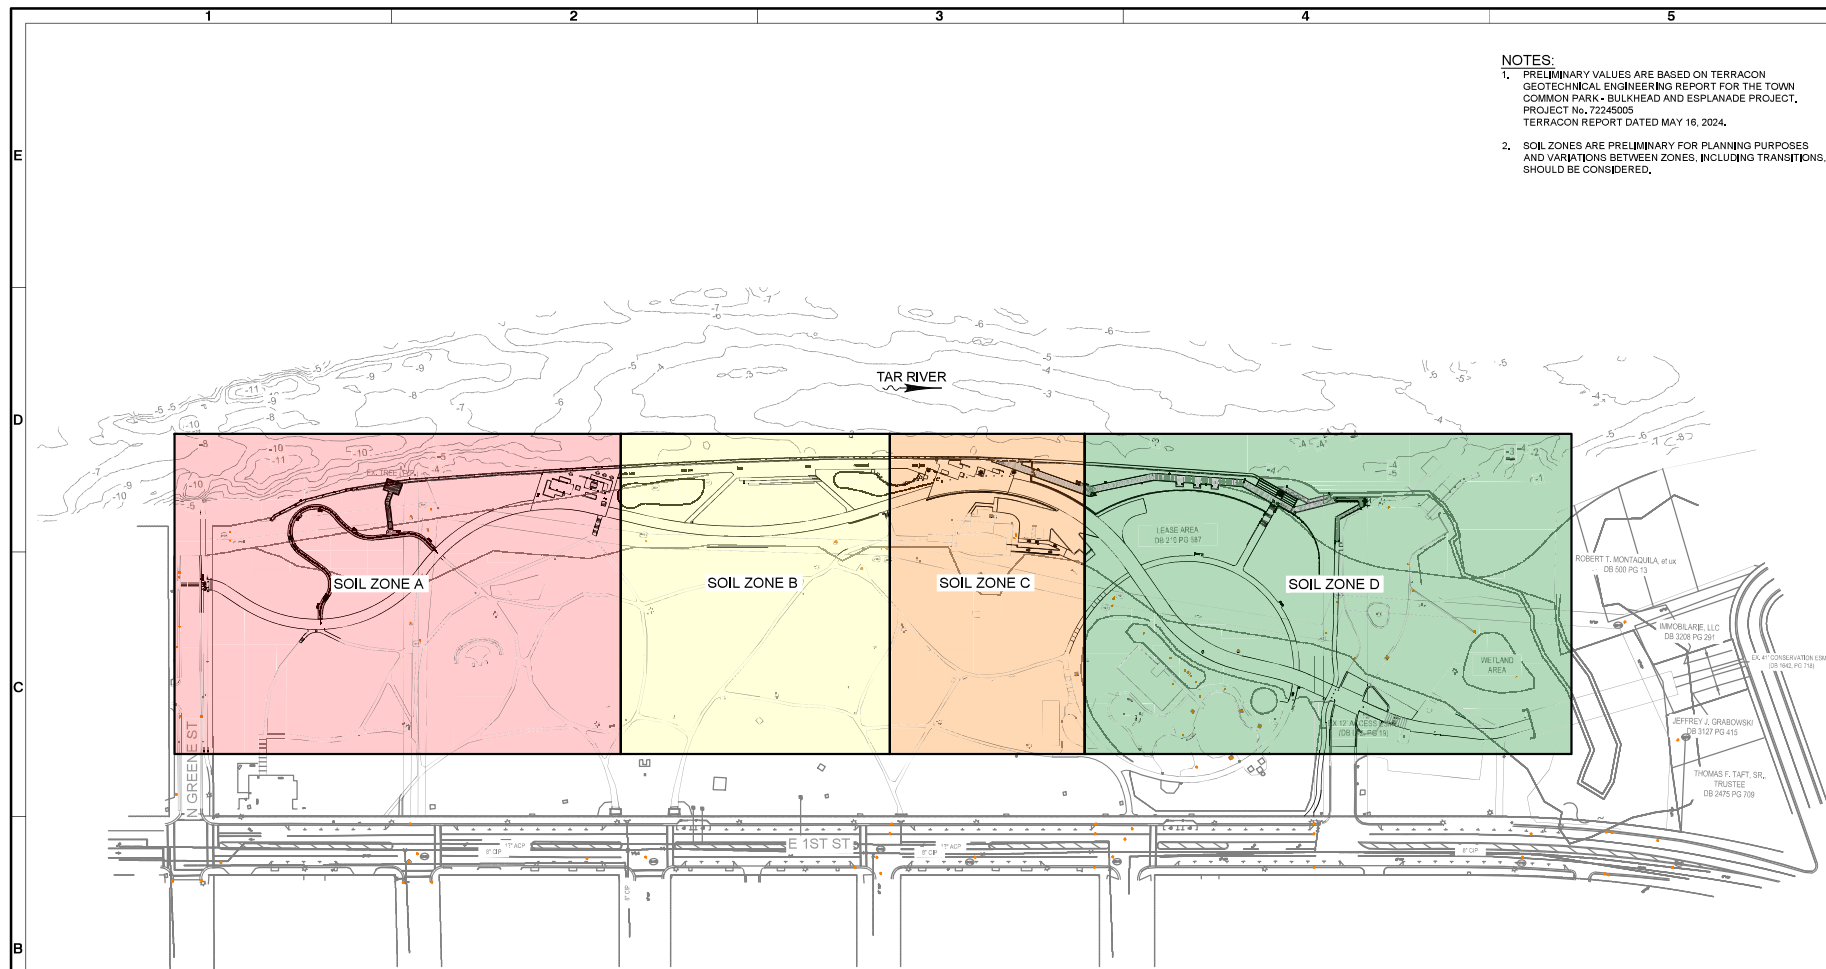

PRELIMINARY GROUTED ANCHOR ULTIMATE BOND STRESS VALUES PER SOIL ZONE

SOIL ZONE A - GROUTED ANCHOR ULTIMATE BOND STRESS		
TOP ELEVATION (NAVD88)	BOTTOM ELEVATION (NAVD88)	ULTIMATE BOND STRESS (PSI)
18.0	15.0	15
15.0	13.0	5
13.0	0.0	12
0.0	-5.0	10
-5.0	-10.0	20
-10.0	-20.0	15
-20.0	-25.0	59
-25.0	-50.0	12
-50.0	-57.0	20


SOIL ZONE B - GROUTED ANCHOR ULTIMATE BOND STRESS		
TOP ELEVATION (NAVD88)	BOTTOM ELEVATION (NAVD88)	ULTIMATE BOND STRESS (PSI)
18.0	5.0	10
5.0	0.0	10
0.0	-10.0	25
-10.0	-25.0	59
-25.0	-50.0	12
-50.0	-57.0	12

SOIL ZONE C - GROUTED ANCHOR ULTIMATE BOND STRESS		
TOP ELEVATION (NAVD88)	BOTTOM ELEVATION (NAVD88)	ULTIMATE BOND STRESS (PSI)
18.0	0.0	10
0.0	-10.0	17
-10.0	-25.0	59
-25.0	-30.0	17
-30.0	-50.0	10
-50.0	-57.0	20


SOIL ZONE D - GROUTED ANCHOR ULTIMATE BOND STRESS		
TOP ELEVATION (NAVD88)	BOTTOM ELEVATION (NAVD88)	ULTIMATE BOND STRESS (PSI)
18.0	4.0	10
4.0	-1.0	7
-1.0	-6.0	4
-6.0	-16.0	17
-16.0	-36.0	59
-36.0	-56.0	11
-56.0	-58.0	20

LEGEND

- SOIL ZONE A
- SOIL ZONE B
- SOIL ZONE C
- SOIL ZONE D

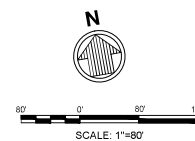

ISSUED FOR BID
ISSUED: 2025-02-07
NOT TO BE USED FOR CONSTRUCTION

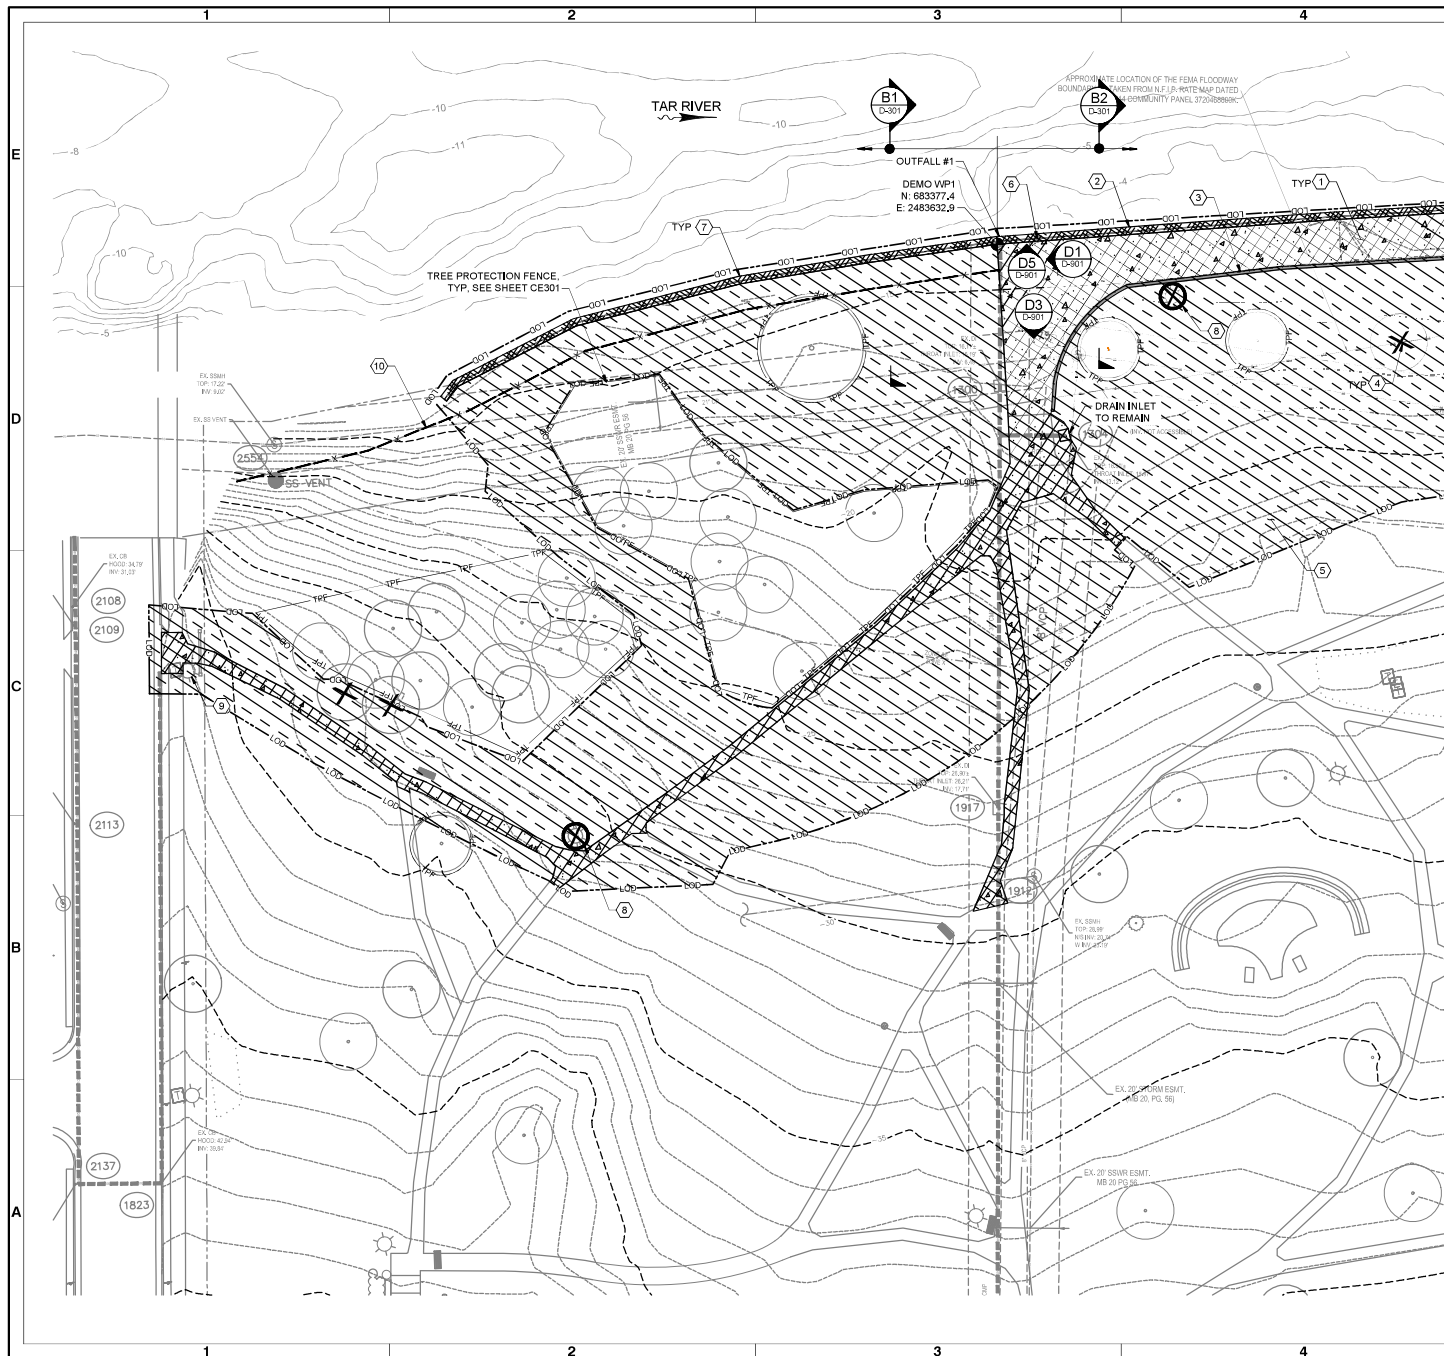

NOTES:



1. QUANTITIES SHOWN ARE FOR THIS SHEET ONLY.
2. QUANTITIES ARE APPROXIMATE, CONTRACTOR SHALL NOTIFY OWNER OF ANY DISCREPANCIES PRIOR TO REMOVAL.
3. REFER TO V-SHEETS FOR SURVEY NOTES.
4. COORDINATE REMOVAL OF MEASUREMENT INSTRUMENTS WITH USGS.
5. INSTALL EROSION CONTROL & TREE PROTECTION DEVICES PRIOR TO COMMENCING DEMOLITION (SEE SHEETS CE101, CE102, & CE301 THRU CE304).

DEMOLITION LEGEND:

- DEMOLISH & DISPOSE OF OBJECT
- DEMOLISH & DISPOSE OF LIGHTPOLE (SHALL COORDINATE W/ GREENVILLE UTILITY COMMISSION PRIOR TO REMOVAL)
- DEMOLISH & DISPOSE OF CONCRETE SIDEWALK
- PARTIALLY DEMOLISH & DISPOSE OF STEEL BULKHEAD
- DEMOLISH & DISPOSE OF BRICK RETAINING WALL
- GRADING DISTURBANCE AREA (REMOVE EXIST. VEGETATION AS NEEDED)
- DEMOLISH CHAIN LINK FENCE
- LIMITS OF DISTURBANCE
- TREE PROTECTION FENCE, SEE SHEET CE301
- WORKPOINT


DEMOLITION KEY NOTES:

- 1 DEMOLISH CONCRETE WALKWAYS, 768 SY
- 2 PARTIALLY DEMOLISH SHEET PILE BULKHEAD, 355 LF
- 3 DEMOLISH BRICK RETAINING WALL, 165 LF
- 4 DEMOLISH TREE, 3 EA
- 5 EXCAVATION AREA, 36,368 SQ FT
- 6 TEMPORARILY REMOVE USGS GAUGE & RE-INSTALL, SEE NOTE 4, 1 EA
- 7 DEMOLISH METAL HANDRAIL WITH CHAIN LINK MESH, 355 LF
- 8 REMOVE & DISPOSE OF POLE, LUMINAIRE AND FOUNDATION, PULL BACK CONDUCTORS TO NEAREST UPSTREAM DEVICE OUTSIDE DEMO LIMITS, REMOVE CONDUIT BACK TO LIMIT OF DEMOLITION AND CAP, 2 EA
- 9 REMOVE & DISPOSE OF POLE FOUNDATION, REMOVE & SALVAGE POLE, LUMINAIRE, CONDUIT AND CONDUCTORS FOR REUSE, 1 EA
- 10 DEMOLISH CHAIN LINK FENCE, 272 LF

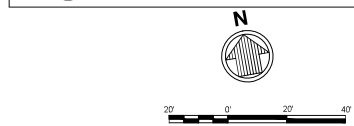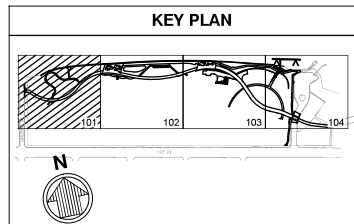


ISSUED FOR BID
ISSUED: 2025-02-07
NOT TO BE USED FOR CONSTRUCTION

DRAWING SCALES SHOWN BASED ON 24"x36" DRAWING

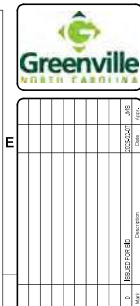


GREENVILLE TOWN COMMON & ESPLANADE PROJECT
DEMOLITION PLAN
SHEET 1 OF 4

PROJECT NO.	2024-02-07
DATE	2/11/25
DESIGNED BY	W. J. JONES
CHECKED BY	M. J. JONES
APPROVED BY	M. J. JONES
PROJECT MANAGER	M. J. JONES
CLIENT	GREENVILLE TOWN COMMON & ESPLANADE PROJECT
LOCATION	GREENVILLE, NC
SCALE	AS SHOWN
DATE	2/11/25
BY	M. J. JONES
CHECKED BY	M. J. JONES
APPROVED BY	M. J. JONES
PROJECT MANAGER	M. J. JONES

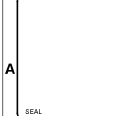

Sheet Reference No.
D-101
INDEX: 15 OF 114

FILE: C:\04\27115-2102-CAD\03_Aerial_Greenville Town Common\2410324-01_Plan\2410325-02-07-DEMOLITION PLAN.dwg, Date Created: 2/11/25, 2:15 PM, By: M. J. JONES, Scale: 1"=20'

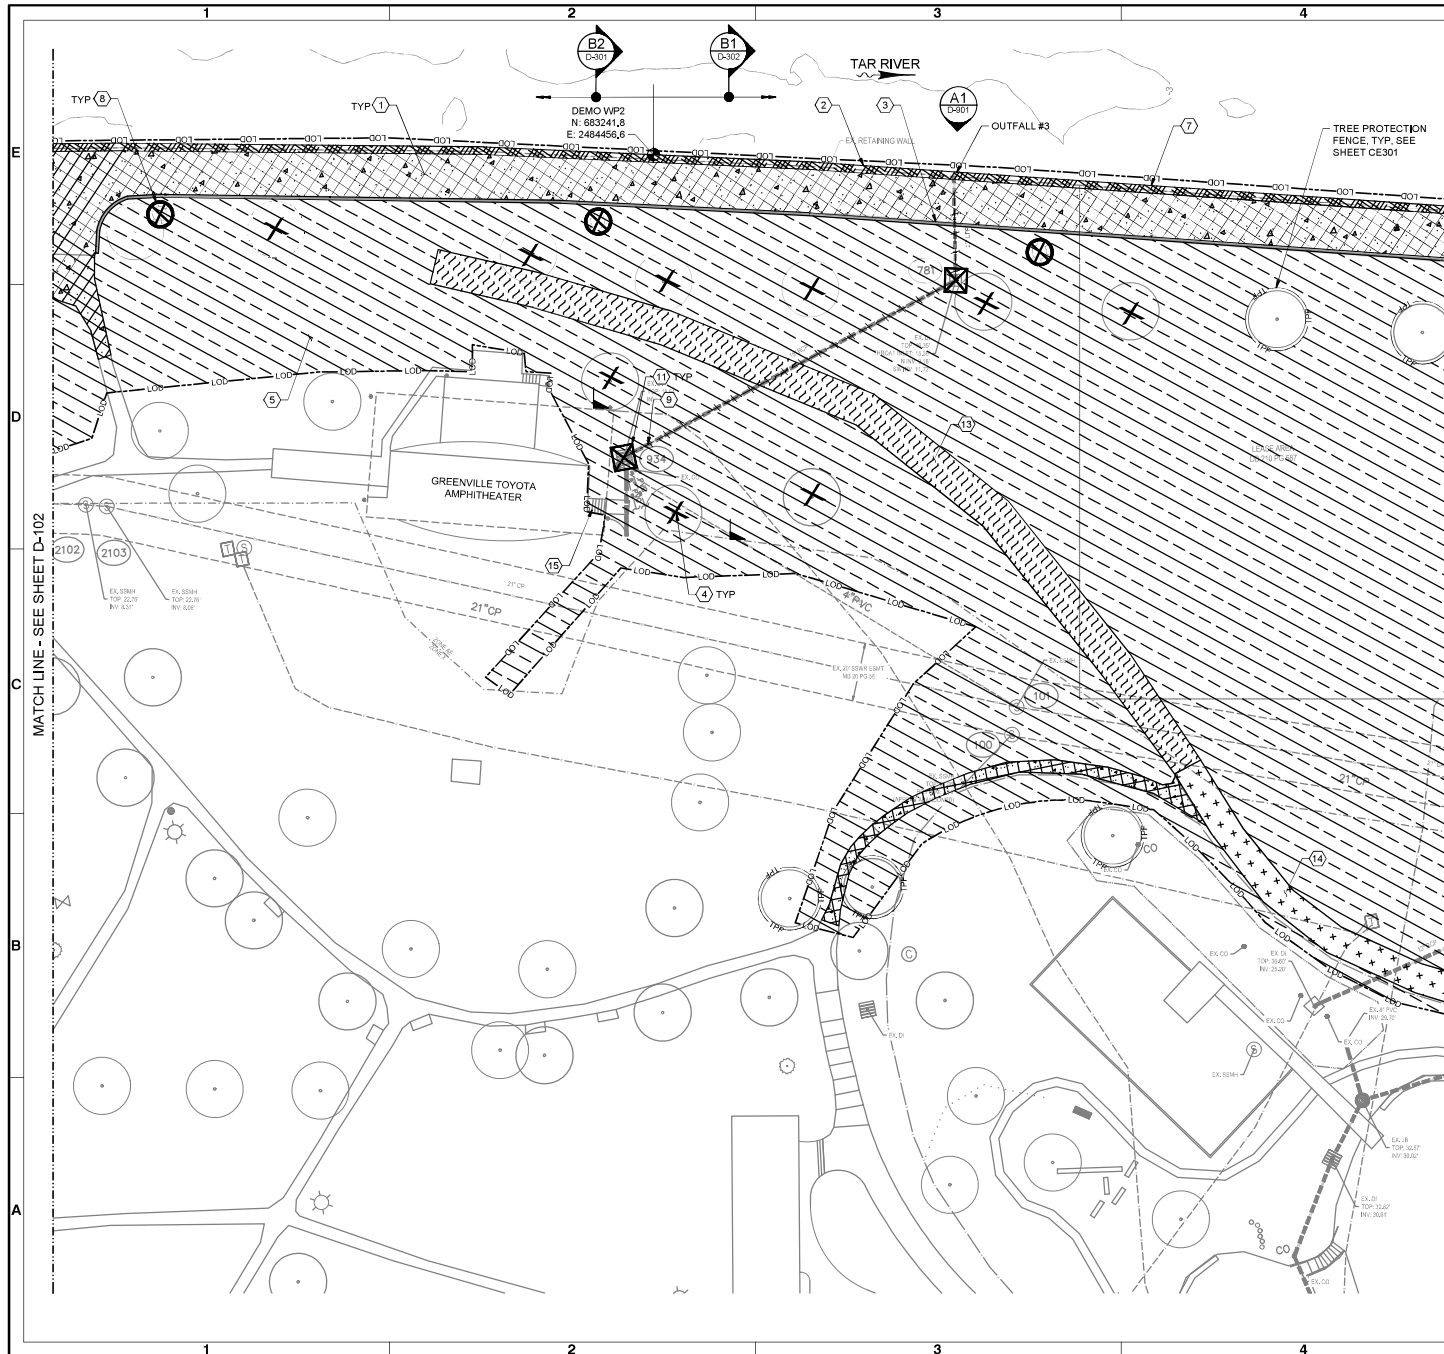

NOTES:

- QUANTITIES SHOWN ARE FOR THIS SHEET ONLY.
- QUANTITIES ARE APPROXIMATE, CONTRACTOR SHALL NOTIFY OWNER OF ANY DISCREPANCIES PRIOR TO REMOVAL.
- REFER TO V-SHEETS FOR SURVEY NOTES.
- INSTALL EROSION CONTROL & TREE PROTECTION DEVICES PRIOR TO COMMENCING DEMOLITION (SEE SHEETS CE101, CE102, & CE301 THRU CE304).



DEMOLITION LEGEND:

- DEMOLISH & DISPOSE OF OBJECT
- DEMOLISH & DISPOSE OF LIGHTPOLE (SHALL COORDINATE W/ GREENVILLE UTILITY COMMISSION PRIOR TO REMOVAL)
- DEMOLISH & DISPOSE OF CONCRETE SIDEWALK
- PARTIALLY DEMOLISH & DISPOSE OF STEEL BULKHEAD
- DEMOLISH & DISPOSE OF BRICK RETAINING WALL
- GRADING DISTURBANCE AREA (REMOVE EXIST. VEGETATION AS NEEDED)
- DEMOLISH & DISPOSE OF GRAVEL DRIVE
- DEMOLISH & DISPOSE OF ASPHALT PATH
- DEMOLISH STORM DRAINAGE PIPE
- LIMITS OF DISTURBANCE
- TREE PROTECTION FENCE
- DEMOLISH & DISPOSE OF DROP INLET
- WORKPOINT

DEMOLITION KEY NOTES:

- DEMOLISH CONCRETE WALKWAYS, 1,072 SY
- PARTIALLY DEMOLISH SHEET PILE BULKHEAD, 476 LF
- DEMOLISH BRICK RETAINING WALL, 476 LF
- DEMOLISH TREE, 9 EA
- EXCAVATION AREA, 59,770 SQFT
- DEMOLISH METAL HANDRAIL WITH CHAINLINK MESH, 476 LF
- DEMOLISH POLE, LUMINAIRE AND FOUNDATION, PULL BACK CONDUCTORS TO NEAREST UPSTREAM DEVICE OUTSIDE DEMO LIMITS, REMOVE CONDUIT BACK TO LIMIT OF DEMOLITION AND CAP, 3 EA
- DEMOLISH STORM DRAINAGE PIPE, 193 LF
- DEMOLISH & DISPOSE OF DROP INLET, 2 EA
- DEMOLISH & DISPOSE OF GRAVEL DRIVE, 422 SY
- DEMOLISH & DISPOSE OF ASPHALT PATH, 133 SY
- DEMOLISH & DISPOSE OF STAIRS

KEY PLAN

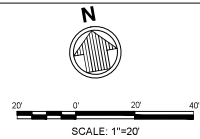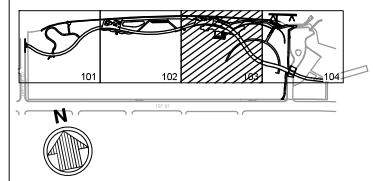


ISSUED FOR BID
ISSUED: 2025-02-07
NOT TO BE USED FOR CONSTRUCTION



NO.	DATE	BY	CHKD.
1	02/21/2025	J. JONES	J. JONES
2	02/21/2025	J. JONES	J. JONES
GREENVILLE TOWN COMMON & ESPLANADE PROJECT
DEMOLITION PLAN
SHEET 3 OF 4

NO.	DATE	BY	CHKD.
1	02/21/2025	J. JONES	J. JONES
2	02/21/2025	J. JONES	J. JONES
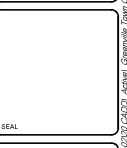

Sheet Reference No.
D-103
INDEX: 17 OF 114



NOTES:

- QUANTITIES SHOWN ARE FOR THIS SHEET ONLY.
- QUANTITIES ARE APPROXIMATE. CONTRACTOR SHALL NOTIFY OWNER OF ANY DISCREPANCIES PRIOR TO REMOVAL.
- REFER TO V-SHEETS FOR SURVEY NOTES.
- INSTALL EROSION CONTROL & TREE PROTECTION DEVICES PRIOR TO COMMENCING DEMOLITION (SEE SHEETS CE101, CE102, & CE301 THRU CE304).



DEMOLITION LEGEND:

- DEMOLISH & DISPOSE OF OBJECT
- DEMOLISH & DISPOSE OF LIGHTPOLE (SHALL COORDINATE W/ GREENVILLE UTILITY COMMISSION PRIOR TO REMOVAL)
- DEMOLISH & DISPOSE OF CONCRETE SIDEWALK
- PARTIALLY DEMOLISH & DISPOSE OF STEEL BULKHEAD
- DEMOLISH & DISPOSE OF BRICK RETAINING WALL
- GRADING DISTURBANCE AREA (REMOVE EXIST. VEGETATION AS NEEDED)
- DEMOLISH & DISPOSE OF ASPHALT PATH & ROADWAY
- DEMOLISH & DISPOSE OF CURB & GUTTER
- LIMITS OF DISTURBANCE
- TREE PROTECTION FENCE
- WORKPOINT

DEMOLITION KEY NOTES:

- DEMOLISH CONCRETE WALKWAYS, 496 SF
- PARTIALLY DEMOLISH SHEET PILE BULKHEAD, 255 LF
- DEMOLISH BRICK RETAINING WALL, 238 LF
- DEMOLISH TREE, 3 EA
- EXCAVATION AREA, 48,274 SQFT
- DEMOLISH METAL HANDRAIL WITH CHAINLINK MESH, 255 LF
- DEMOLISH POLE, LUMINAIRE AND FOUNDATION, PULL BACK CONDUCTORS TO NEAREST UPSTREAM DEVICE OUTSIDE DEMO LIMITS. REMOVE CONDUIT BACK TO LIMIT OF DEMOLITION AND CAP, 1 EA
- DEMOLISH & DISPOSE OF ASPHALT PATH & ROADWAY, 866 SF
- DEMOLISH & DISPOSE OF CONC CURB & GUTTER, 257 LF

KEY PLAN

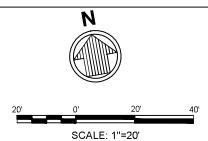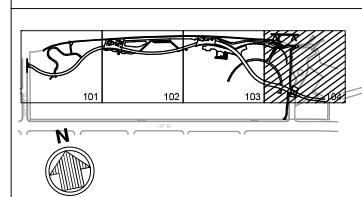


ISSUED FOR BID
ISSUED: 2025-02-07
NOT TO BE USED FOR CONSTRUCTION



DATE	BY	CHKD	APPD
2/25/25	JAE		
2/25/25	JAE		
GREENVILLE TOWN COMMON
& ESPLANADE PROJECT
DEMOLITION PLAN
SHEET 4 OF 4

NO.	DESCRIPTION	DATE	BY	CHKD	APPD
1	DESIGNED	2/25/25	JAE		
2	CHECKED	2/25/25	JAE		
3	APPROVED	2/25/25	JAE		
4	REVISION				
5	REVISION				
6	REVISION				
7	REVISION				
8	REVISION				
9	REVISION				
10	REVISION				

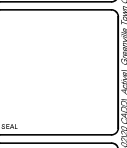



Sheet
Reference No.
D-104
INDEX: 18 OF 114


DRAWING SCALES SHOWN BASED ON 24"x36" DRAWING

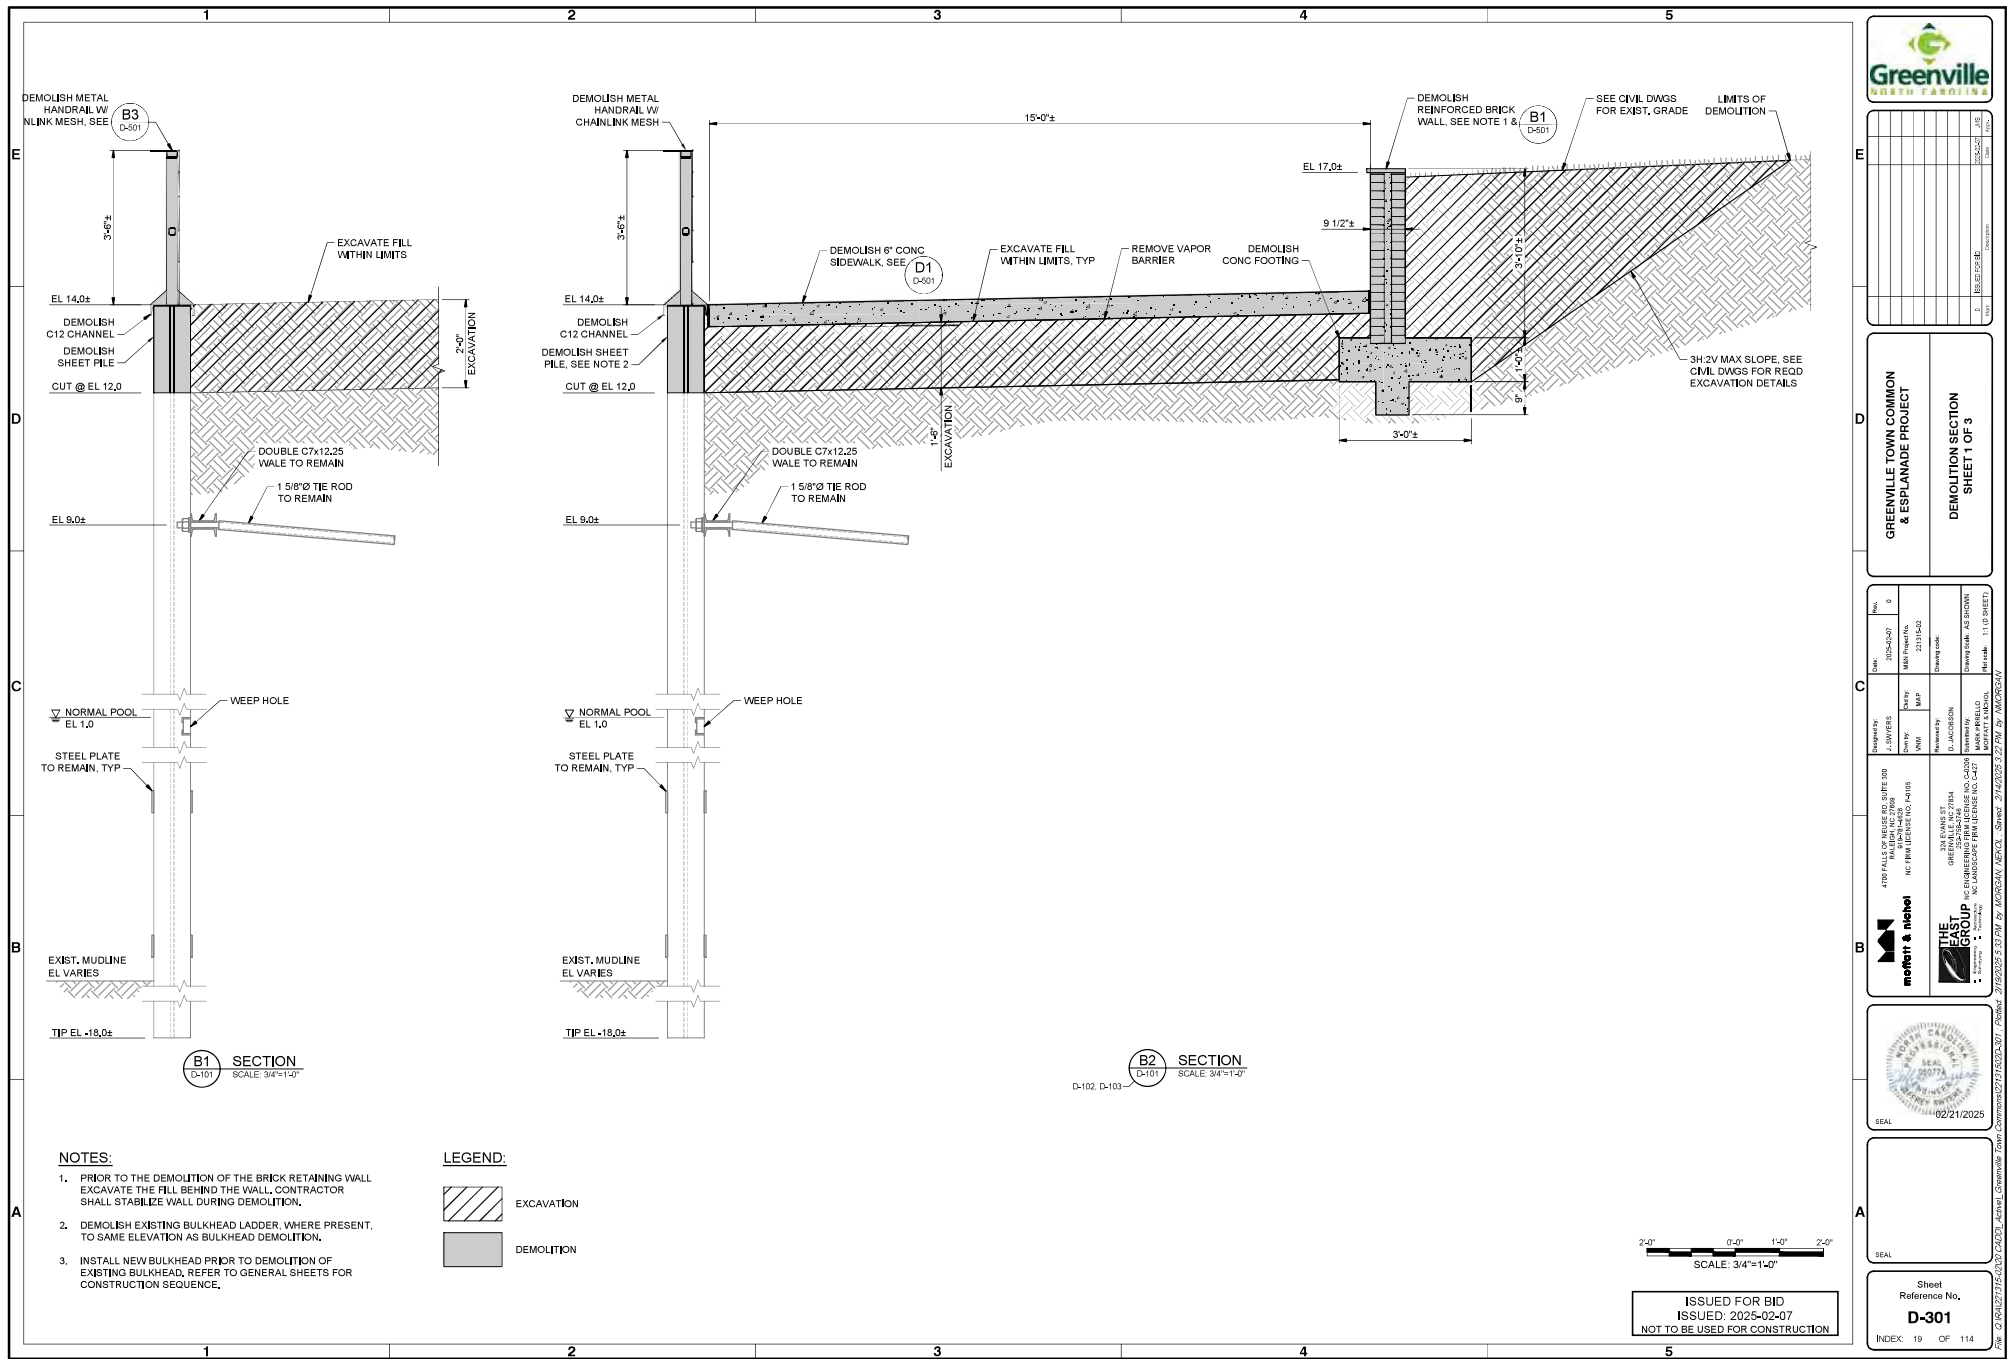

DRAWING SCALES SHOWN BASED ON 24"x36" DRAWING

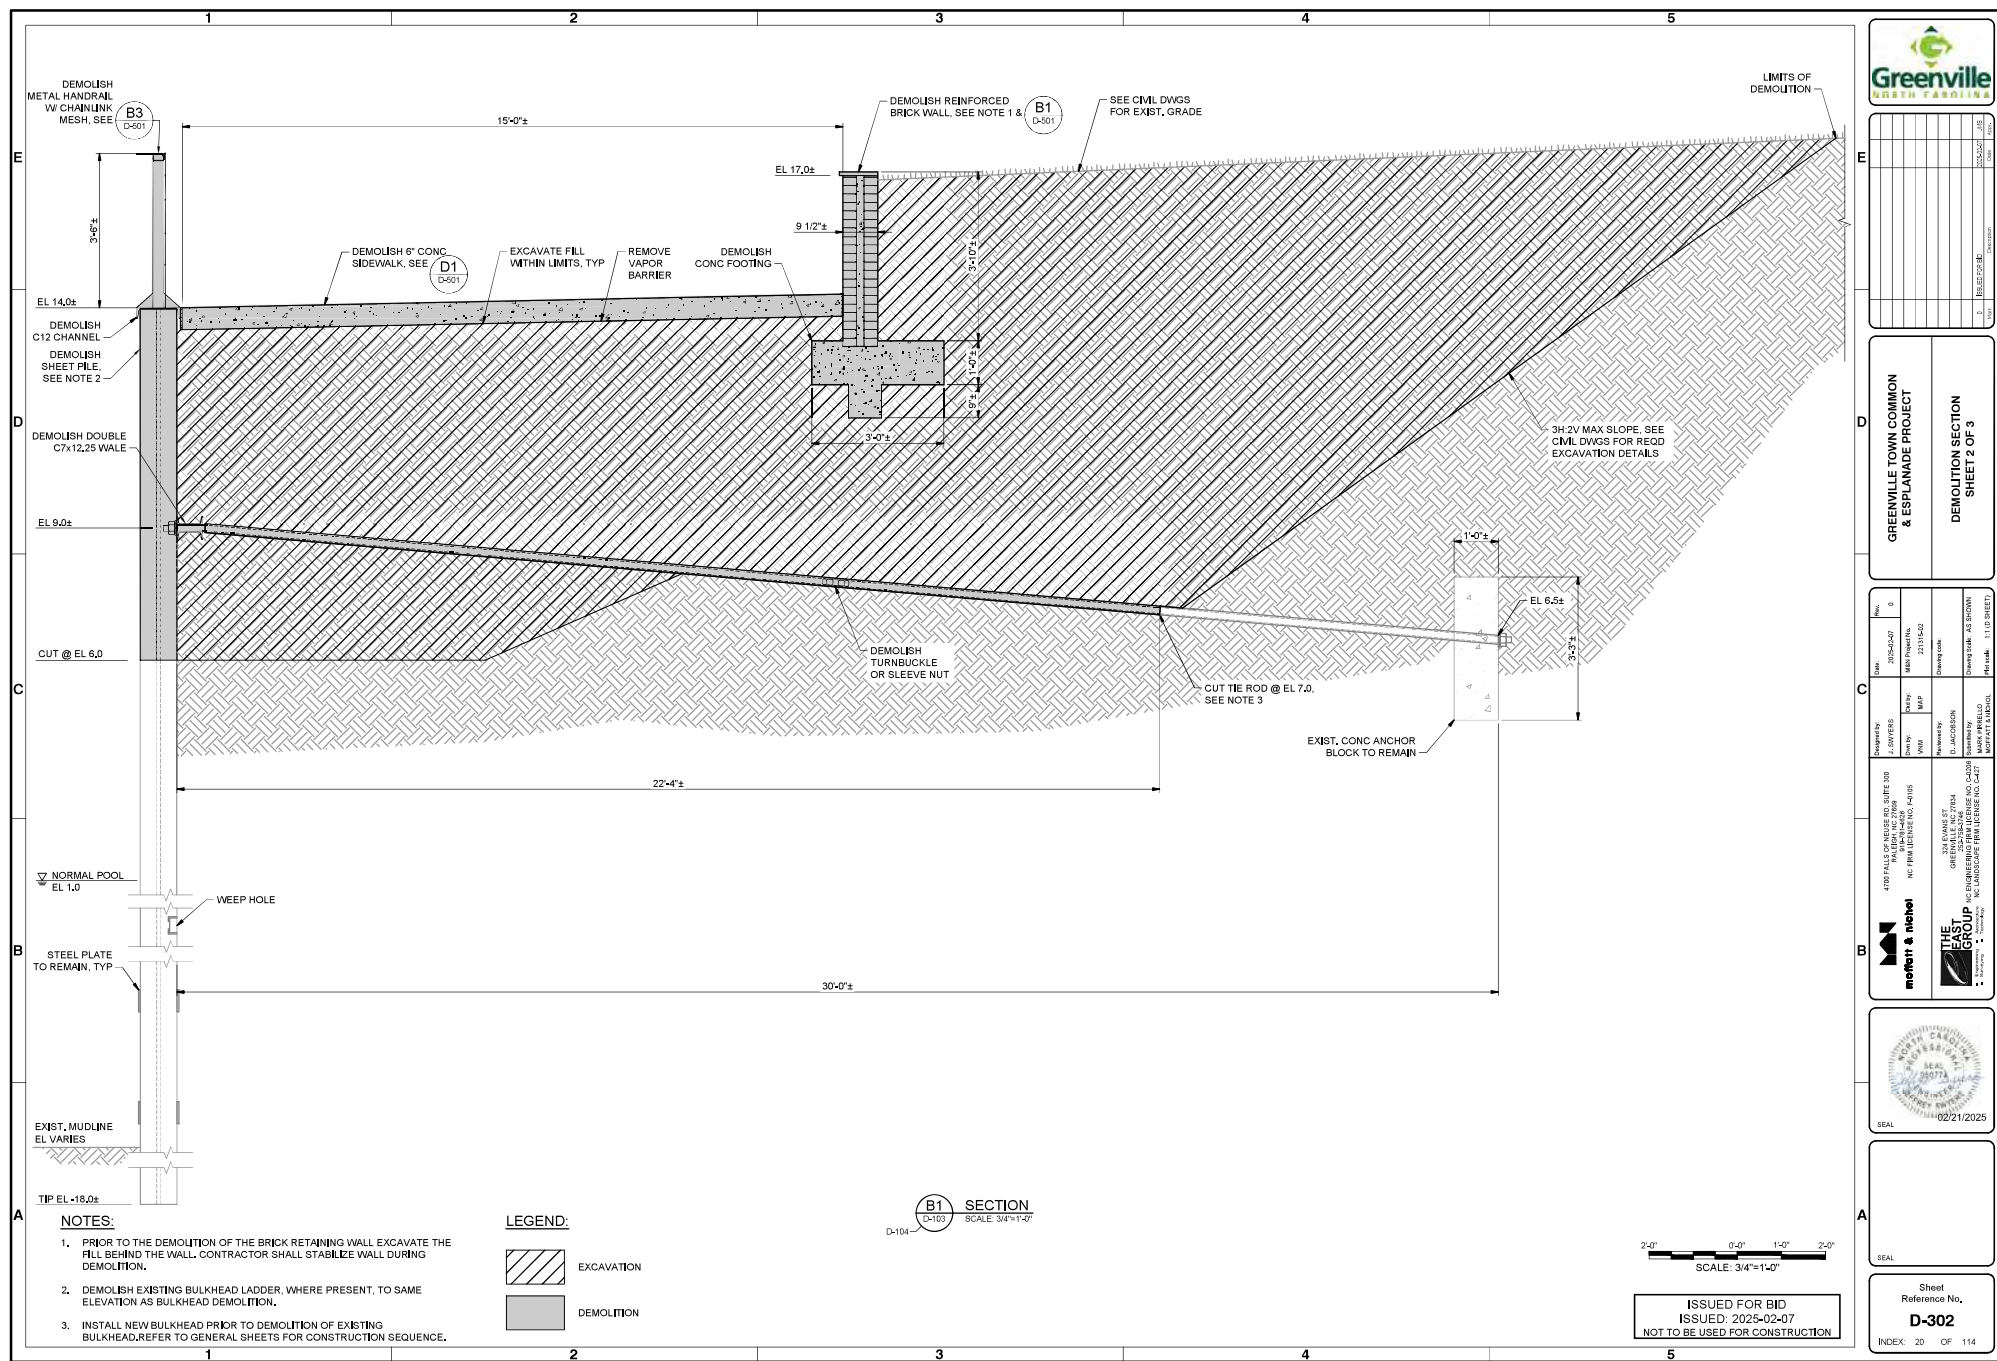

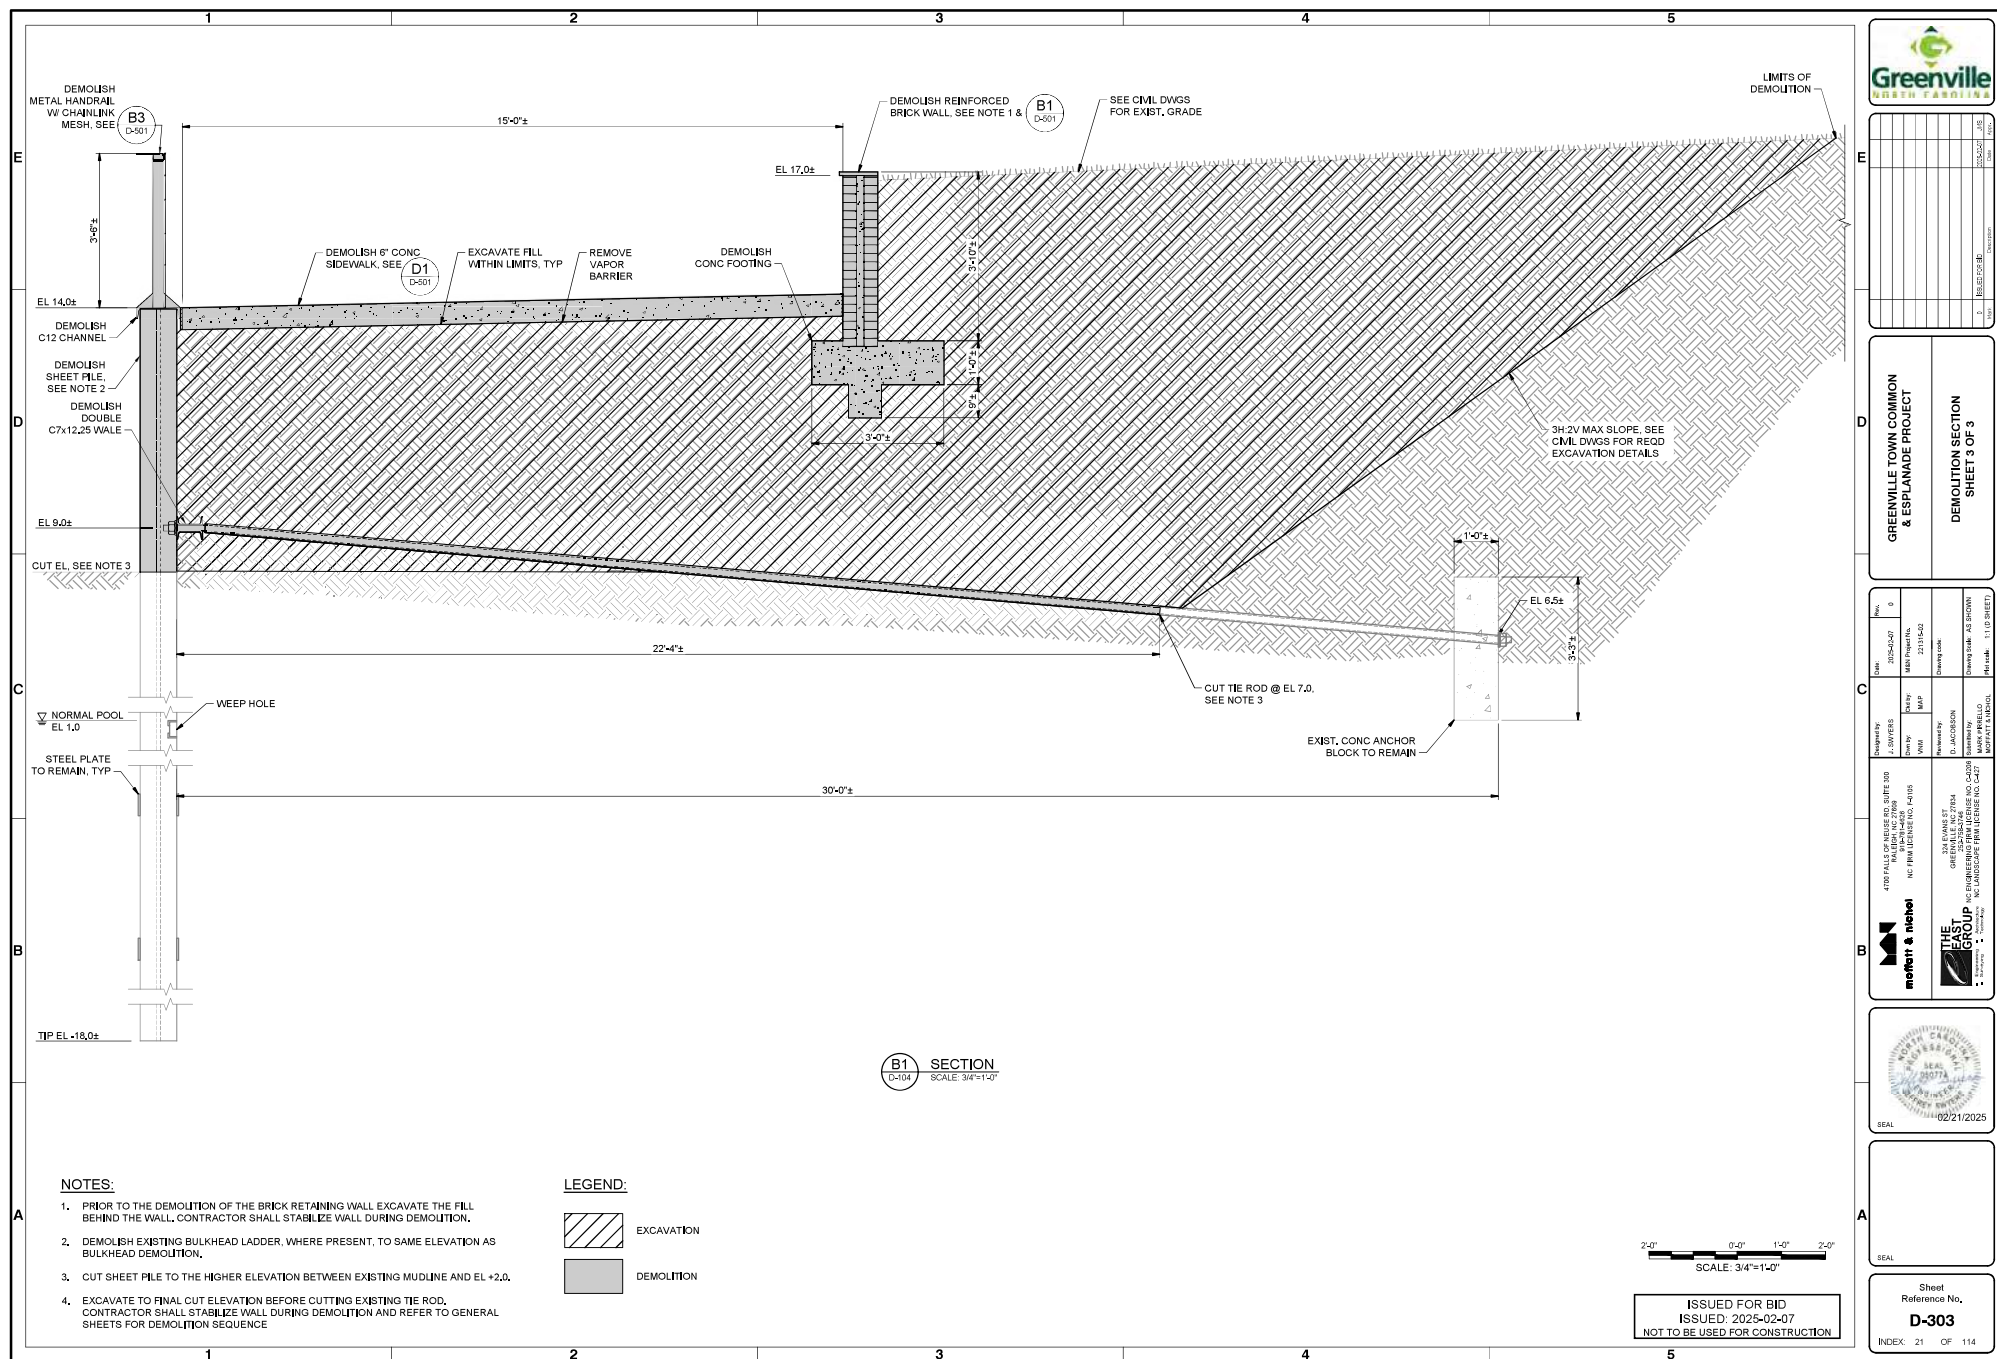

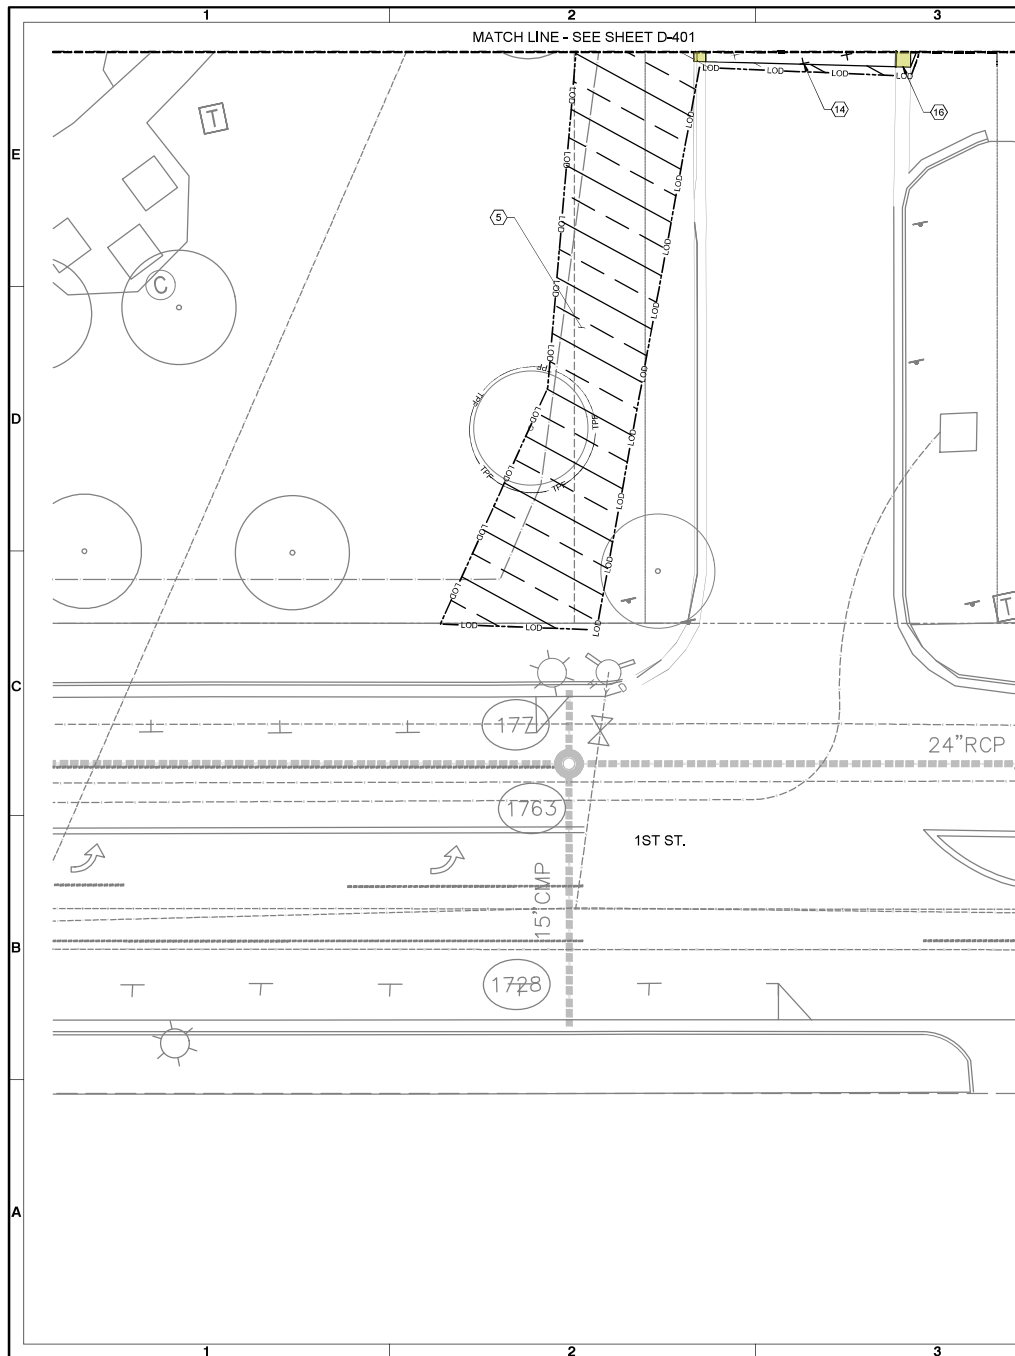

NOTES:



1. QUANTITIES SHOWN ARE FOR THIS SHEET ONLY.
2. QUANTITIES ARE APPROXIMATE. CONTRACTOR SHALL NOTIFY OWNER OF ANY DISCREPANCIES PRIOR TO REMOVAL.
3. REFER TO V-SHEETS FOR SURVEY NOTES.
4. INSTALL EROSION CONTROL & TREE PROTECTION DEVICES PRIOR TO COMMENCING DEMOLITION (SEE SHEETS CE101, CE102, & CE301 THRU CE304).

DEMOLITION LEGEND:

- GRADING DISTURBANCE AREA (REMOVE EXIST. VEGETATION AS NEEDED)
- DEMOLISH & DISPOSE OF ASPHALT PATH & ROADWAY
- DEMOLISH & DISPOSE OF CURB & GUTTER
- LIMITS OF DISTURBANCE
- TREE PROTECTION FENCE

DEMOLITION KEY NOTES:

- (5) EXCAVATION AREA, 1,942 SQFT
- (14) DEMOLISH & DISPOSE OF ASPHALT PATH & ROADWAY, 8 SY
- (16) DEMOLISH & DISPOSE OF CONC CURB & GUTTER, 5 LF

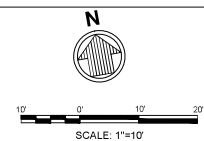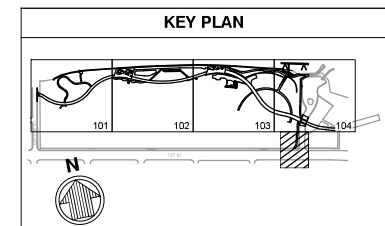


ISSUED FOR BID
ISSUED: 2025-02-07
NOT TO BE USED FOR CONSTRUCTION




NO.	DATE	DESCRIPTION
1	2025-02-07	ISSUED FOR BID

GREENVILLE TOWN COMMON
& ESPLANADE PROJECT
ENLARGED DEMOLITION PLAN

PROJECT NO.	2025-02-07
DATE	2025-02-07
DESIGNED BY	MAP
CHECKED BY	MAP
APPROVED BY	MAP
PROJECT NO.	2025-02-07
DATE	2025-02-07
DESIGNED BY	MAP
CHECKED BY	MAP
APPROVED BY	MAP

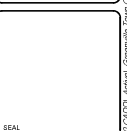

Sheet
Reference No.
D-401
INDEX: 22 OF 114

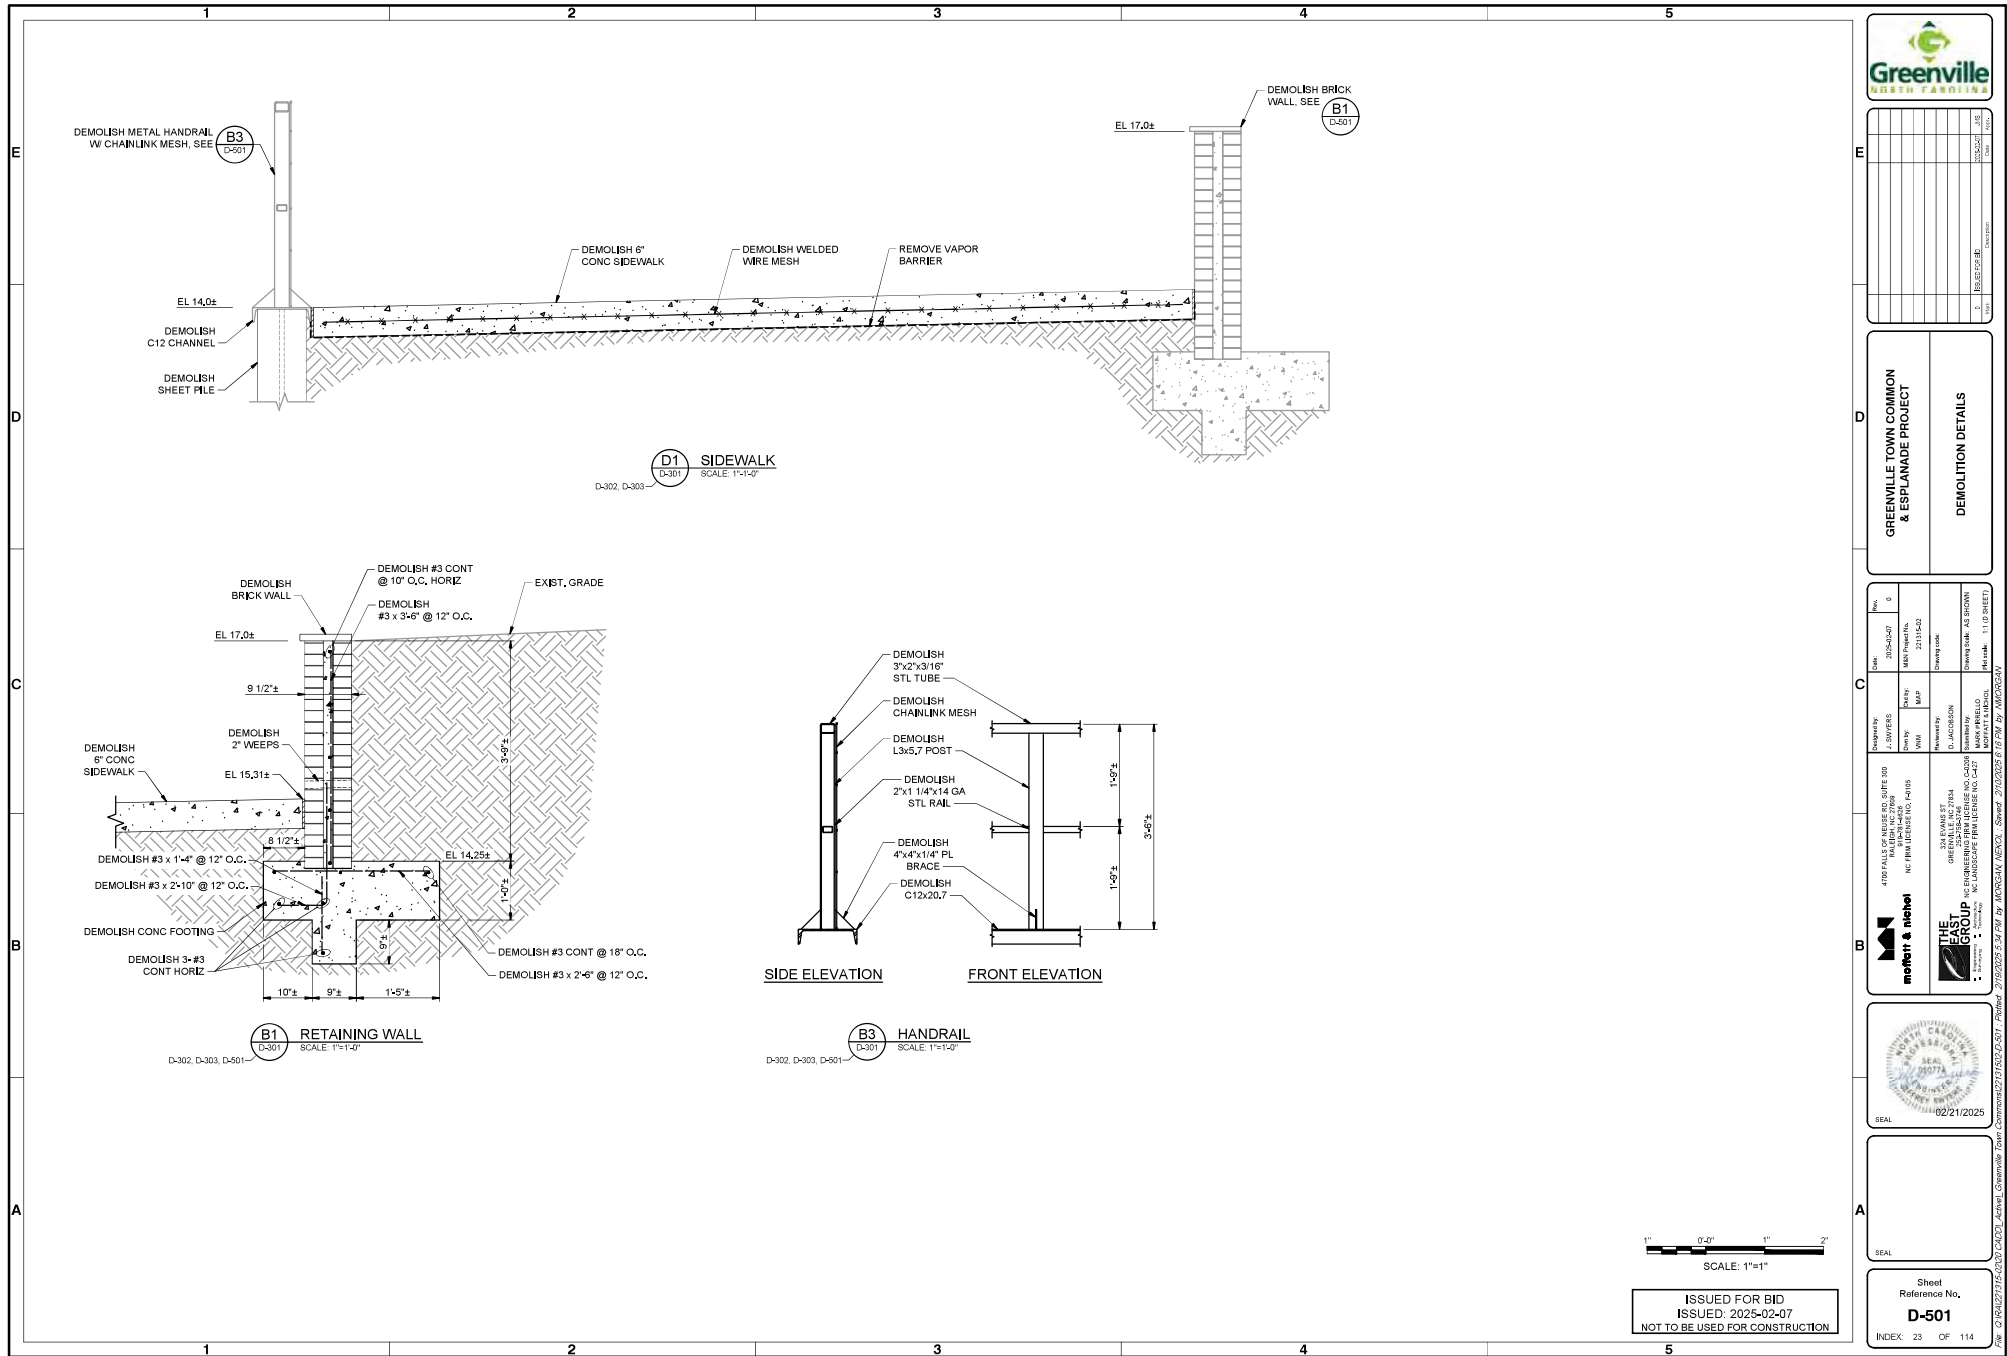

NO.	REVISION	DATE
1	ISSUED FOR BID	2025-02-07

GREENVILLE TOWN COMMON & ESPLANADE PROJECT DEMOLITION DETAILS

DESIGNED BY: J. DAVIES CHECKED BY: M. HARRIS DRAWN BY: M. HARRIS DATE: 2/11/25	PROJECT NO: 2025-02-07 DATE: 2/11/25 SCALE: 1"=1'-0"
--	---



Sheet Reference No. D-501 INDEX: 23 OF 114
--

ISSUED FOR BID
ISSUED: 2025-02-07
NOT TO BE USED FOR CONSTRUCTION

DRAWING SCALES SHOWN BASED ON 24"x36" DRAWING

GENERAL NOTES:

1. SITE SHALL MEET ALL RELATED ACCESSIBILITY REQUIREMENTS.
2. WATERBOODIES SUBJECT TO TARP PAULICO BUFFER RULES EXIST WITHIN THE DISTURBED LIMITS OF THE PROJECT AREA.
3. THIS PROJECT DOES NOT DISTURB WETLANDS.
4. THIS PROJECT DISTURBS MORE THAN 1/2-ACRE AND REQUIRES A SOIL EROSION AND SEDIMENTATION CONTROL PERMIT.
5. THIS PROJECT DISTURBS MORE THAN 1/2-ACRE AND REQUIRES A STORMWATER MANAGEMENT PLAN.
6. THIS PROJECT DOES NOT INCREASE THE RATE OF RUNOFF MORE THAN 10%.
7. CITY OR NCDOT DRIVEWAY PERMIT IS NOT REQUIRED FOR THIS PROJECT. ANY ENCROACHMENT AGREEMENTS SHALL BE APPROVED BEFORE INSTALLATION.
8. AN UNUSED DRIVEWAY MUST BE CLOSED IN ACCORDANCE WITH THE CITY OF GREENVILLE'S DRIVEWAY ORDINANCE.
9. CONTRACTOR MUST NOTIFY ONE - CALL CENTER, INC. (NC ONE-CALL) (811) AT LEAST 72 HOURS PRIOR TO THE START OF EXCAVATION OR TRENCHING TO HAVE ALL UNDERGROUND UTILITIES LOCATED.
10. ALL REQUIRED IMPROVEMENTS SHALL CONFORM TO THE CITY OF GREENVILLE MANUAL OF STANDARD DESIGNS AND DETAILS (MSDD).
11. CONTRACTOR SHALL NOTIFY ENGINEERING, LAND DEVELOPMENT DIVISION 72 HOURS PRIOR TO MAKING CONNECTIONS TO EXISTING STORM DRAINS LOCATED WITHIN PUBLIC STORM DRAINAGE EASEMENTS OR RIGHT-OF-WAY.
12. THIS PROPERTY IS LOCATED IN ZONE "X" AND "AE" AND IS PARTIALLY LOCATED IN A SPECIAL FLOOD HAZARD AREA AS TAKEN FROM N.F.P. RATE MAP DATED JULY 7, 2014 COMMUNITY PANEL 3720468900K; BASE FLOOD ELEVATION (BFE) NOTED HEREON.
13. LANE CLOSURES ON THOROUGHFARE ROADS ARE ONLY PERMITTED BETWEEN THE HOURS OF 9:00AM AND 4:00PM, MONDAY THROUGH FRIDAY, UNLESS OTHERWISE PERMITTED BY THE TRAFFIC ENGINEER. IN ADDITION, THERE WILL BE NO LANE CLOSURES ON HOLIDAYS INCLUDING THE DAY BEFORE OR AFTER SAID HOLIDAY. A TRAFFIC CONTROL PLAN PREPARED IN ACCORDANCE WITH THE NCDOT MANUAL OF UNIFORM TRAFFIC CONTROL DEVICES IS REQUIRED FOR ALL LANE CLOSURES AND MUST BE APPROVED BY THE TRAFFIC ENGINEER.
14. ALL SITE LIGHTING SHALL COMPLY WITH THE LIGHTING STANDARDS FOR THE CITY OF GREENVILLE.
15. CONTACT CITY OF GREENVILLE ENGINEERING DEPARTMENT AT 252-329-4888 FOR PRE-POUR INSPECTION PRIOR TO POURING CONCRETE IN RIGHT OF WAY.
16. CONTRACTOR SHALL PROVIDE A CONSTRUCTION PHASING AND LOGISTICS PLAN FOR REVIEW AND APPROVAL BY OWNER PRIOR TO CONSTRUCTION.
17. UNLESS SHOWN HEREON, NO ENCROACHMENT OF ANY TYPE, INCLUDING CLEARING, FILLING, EXCAVATION, GRADING, NEW CONSTRUCTION, SUBSTANTIAL IMPROVEMENTS, OR OTHER TYPES OF DEVELOPMENT ARE PERMITTED IN THE FLOODWAY AS NOTED ON THIS PLAN, UNLESS A "NO-RISE CERTIFICATION" IS PROVIDED IN ACCORDANCE WITH THE FLOOD DAMAGE PREVENTION ORDINANCE.
18. NEW BUILDINGS MUST COMPLY WITH NC FIRE CODE SECTION 510 - EMERGENCY RESPONDER ROAD COVERAGE.
19. REFUSE COLLECTION METHOD: PUBLIC SERVICE CARDBOARD IS NOT ACCEPTED BY THE LANDFILL.
CARDBOARD (RECYCLED) CONTAINER SITES (PADS) OR OTHER OUTSIDE STORAGE/STACKING (RECYCLE) AREAS SHALL BE LOCATED.
RESIDENTIAL: PUBLIC SERVICE REQUIRED PER TITLE 8, CHAPTER 3 OF THE CITY CODE.
NON-RESIDENTIAL: PRIVATE SERVICE ONLY. THE APPLICANT SHALL, AT THE TIME OF APPLICATION, SPECIFY THE METHOD OF PRIVATE REFUSE DISPOSAL. SERVICEABLE CONTAINER SITES (PADS) SHALL BE LOCATED FOR IMMEDIATE OR FUTURE USE REGARDLESS OF THE DISPOSAL OPTION.
THE LOCATION(S) AND DESIGN DETAILS FOR SUCH CONTAINER SITES (PADS) SHALL BE APPROVED BY THE CITY ENGINEER IN ACCORDANCE WITH THE MANUAL OF STANDARDS, DESIGNS AND DETAILS.
20. NO LARGE TREES CAN BE PLANTED ON THE GREENVILLE UTILITIES COMMISSION SEWER EASEMENT.

CONSTRUCTION SEQUENCE & EROSION CONTROL:

1. CONSTRUCT TEMPORARY CONSTRUCTION ENTRANCE/EXIT.
2. DISTURB LAND ONLY AS NECESSARY TO INSTALL TEMPORARY EROSION AND SEDIMENT CONTROL DEVICES. INSTALL ADDITIONAL EROSION AND SEDIMENT CONTROL DEVICES AS NEEDED OR AS DIRECTED BY THE ENGINEER.
3. PERFORM SITE CLEARING AND DEMOLITION IN ACCORDANCE WITH PLANS, INCLUDING REMOVAL OF EXISTING PAVEMENT, CURBS & OUTTER SIDEWALK, AGGREGATE BASE COURSE, TREES, SHRUBS, ETC. FROM THE SITE AND DISPOSE OF DEBRIS AT AN APPROVED SITE. PRIOR TO AND DURING DEMOLITION PHASE, INSTALL APPROPRIATE EROSION AND SEDIMENTATION CONTROL MEASURES.
4. INSTALL THE NEW BULKHEAD TO THE LIMITS AS INDICATED ON THE PLANS FOLLOWING THE REQUIREMENTS OF THE METAL SHEET PILING SPECIFICATION. FILL THE VOID BETWEEN THE NEW AND EXISTING BULKHEAD WALLS WITH GRANULAR MATERIAL AND THEN INSTALL SOIL ANCHORS TO LIMITS AS INDICATED ON THE PLANS, FOLLOWING THE REQUIREMENTS OF THE SOIL ANCHORS SPECIFICATION. WHERE THE NEW BULKHEAD IS TO BE INSTALLED LANDSIDE OF THE EXISTING BULKHEAD, THE EXISTING BULKHEAD IS TO BE REMOVED TO THE LIMITS AS INDICATED ON THE PLANS PRIOR TO INSTALLATION (SEE NOTE 5).
5. THE EXISTING BULKHEAD IS TO BE REMOVED TO THE LIMITS AS INDICATED ON THE PLANS. THE CONTRACTOR SHALL EXERCISE CAUTION DURING DEMOLITION TO AVOID DEBRIS AND RUBBISH FALLING INTO THE TARIWY. WHERE THE EXISTING BULKHEAD IS TO BE CUT BELOW THE EXISTING TARIWY ELEVATION (EL 9.0 NAVD83), THE NEW BULKHEAD WALL AND SOIL ANCHORS MUST BE IN PLACE IN AREAS WHERE NO NEW WALL IS INSTALLED ON THE WATERSIDE OF THE EXISTING BULKHEAD. THE BULKHEAD MUST BE UNLOADED BEFORE CUTTING THE ROADS. TO ACHIEVE THIS, EXCAVATE BEHIND THE EXISTING WALL TO 2.0 NAVD83 AT A MINIMUM OR TO THE GRADE ELEVATION WATERSIDE OF THE WALL, WHICHEVER COMES FIRST.
6. CONSTRUCT VEGETATED CONVEYANCE FEATURES AND INSTALL FAIRCLOTH SKIMMERS.
7. DIVERT PIPED DRAINAGE TO THE VEGETATED CONVEYANCES AND CONNECT WITH BULKHEAD DISCHARGE POINTS PER GE-102.
8. BEGIN GRADING THE SITE.
9. BEGIN EXCAVATION FOR UNDERGROUND CONSTRUCTION. CONSTRUCT UNDERGROUND IMPROVEMENTS.
10. INSTALL DRAINAGE INLETS AND STORM DRAINAGE PIPING WITH TEMPORARY INLET PROTECTION.
11. CONSTRUCT SITE IMPROVEMENTS.
12. MAINTAIN EROSION AND SEDIMENTATION MEASURES DURING CONSTRUCTION. CHECK THE MEASURES FOR FAILURE AND AVAILABLE SEDIMENT STORAGE AFTER EACH SIGNIFICANT RAINFALL EVENT.
13. MULCH AND SEED ALL DISTURBED AREAS. ANY SLOPES EXPOSED WILL WITHIN 14 CALENDAR DAYS OF COMPLETION OF ANY PHASE OF GRADING, BE PLANTED OR OTHERWISE PROVIDED WITH TEMPORARY OR PERMANENT GROUND COVER, DEVICES, OR STRUCTURES SUFFICIENT TO RESTRAIN EROSION.
14. COMPLETE CONSTRUCTION OF ALL PROPOSED IMPROVEMENTS.
15. REMOVE ALL TEMPORARY EROSION CONTROL MEASURES ONCE PERMANENT VEGETATION IS ESTABLISHED.
16. CLEAN SEDIMENTS FROM VEGETATED CONVEYANCES AND REMOVE SKIMMERS ONCE SITE IS STABILIZED WITH ESTABLISHED VEGETATION.
17. TIME OF EXPOSURE IS APPROXIMATELY 10 MONTHS OR UNTIL COMPLETION AND STABILIZATION OF THE SITE. CONTRACTOR SHALL PREPARE FOR MAINTENANCE OF STABILIZATION OF THE SITE. CONTRACTOR SHALL PREPARE FOR MAINTENANCE OF SITE EROSION & SEDIMENTATION MEASURES APPROPRIATE FOR EXPECTED DURATION.

STORM DRAINAGE DESIGN NARRATIVE:

THE STORMWATER DRAINAGE DESIGN WILL PROVIDE SHEET FLOW WHERE POSSIBLE. STORM DRAINAGE INTERCEPTION IS REQUIRED AT CURB DISCHARGE POINTS, WALLS AND AREAS PONDED BY WALKWAYS. THE RUNOFF INTERCEPTION POINTS WILL BE CONNECTED WITH SMALL DIAMETER PIPING AND CONVEYED TO EXISTING DISCHARGE POINTS WITHIN THE BULKHEAD. DISCHARGES TRAVEL THROUGH VEGETATED CONVEYANCE PRIOR TO DISCHARGE.

ENGINEERED STORMWATER CONTROLS SHOWN IN THIS PROJECT ARE AESTHETIC IN NATURE. ARE FOR DEMONSTRATION PURPOSES.

GRADING NOTES:

1. ALL VEGETATION AND TOPSOIL SHALL BE STRIPPED FROM FILL AREAS PRIOR TO PLACING FILL. ANY QUESTIONABLE OR UNSUITABLE SOIL CONDITIONS SHALL BE BROUGHT TO THE ATTENTION OF THE ENGINEER.
2. AFTER STRIPPING TOPSOIL AND PRIOR TO PLACING FILL, IT IS RECOMMENDED THAT ALL BUILDING, PARKING AND DRIVEWAY AREAS BE ROLLED WITH A VIBRATORY ROLLER TO CONSOLIDATE LOOSE SOILS IN THE UPPER SUBGRADE. COMPACTION TEST RESULTS OF AT LEAST 95% OF THE STANDARD PROCTOR MAXIMUM DRY DENSITY WILL BE REQUIRED PRIOR TO ENGINEER AND SCHEDULE A PROOF ROLL FOR SUBGRADE AND WHEN AGGREGATE BASE COURSE HAS BEEN INSTALLED.
3. ALL FILL SHALL BE COMPACTED TO AT LEAST 95% OF THE STANDARD PROCTOR MAXIMUM DRY DENSITY (ASTM D698).
4. ALL CULVERT CLEANOUT MUST BE DONE SUCH THAT THE SEDIMENT IS EITHER EXTRACTED OR BLOWN UPSTREAM FOR CLEANUP. UNDER NO CIRCUMSTANCES SHALL SEDIMENT BE BLOWN DOWNSTREAM.
5. GRADING CONTRACTOR SHALL TEMPORARY SEED AND MULCH ALL DISTURBED AREAS IN ACCORDANCE WITH THE SPECIFICATIONS WITHIN 14 DAYS OF THE COMPLETION OF GRADING WORK. UPON COMPLETION OF THE PROJECT, THE GENERAL CONTRACTOR SHALL INSTALL PERMANENT SEEDING AS OUTLINED IN THE SPECIFICATIONS. ALL DRAINAGE PIPES SHALL BE CLEANED BY THE GENERAL CONTRACTOR TO REMOVE ANY SEDIMENTS THAT HAVE ACCUMULATED.
6. ALL EXCESS TOPSOIL STRIP MATERIAL TO BE HAULED OFF-SITE AND DEPOSED OF AT AN APPROVED SITE.
7. ALL PLANTING AREAS SHALL BE BACKFILLED WITH TOPSOIL AND RAKED DOWN, REMOVING ALL CLODS AND ROOTS, AND LEFT READY FOR SEEDING AND PLANTING.

MAINTENANCE PLAN:

1. ALL EROSION AND SEDIMENT CONTROL PRACTICES WILL BE CHECKED FOR STABILITY AND SEPARATION FOLLOWING EVERY 0.5" OVER 24-HOUR PERIOD RAINFALL EVENT, BUT IN NO CASE LESS THAN ONCE EVERY WEEK. ANY NEEDED REPAIRS WILL BE MADE IMMEDIATELY TO MAINTAIN ALL PRACTICES AS DESIGNED.
2. SEDIMENT WILL BE REMOVED FROM BEHIND THE SEDIMENT FENCE WHEN IT BECOMES 0.5 FT DEEP AT THE FENCE. THE SEDIMENT FENCE WILL BE REPAIRED AS NECESSARY TO MAINTAIN A BARRIER.
3. TEMPORARY GRAVEL CONSTRUCTION ENTRANCE/EXIT WILL BE INSPECTED PERIODICALLY WHEN MED BEGINS TO BUILD-UP. THE ENTRANCE WILL BE BLADED IF REMOVING THE MUD. ADD NEW STONE TO ENTRANCE AS NEEDED.
4. ALL SEEDED AREAS WILL BE FERTILIZED, RE-SEED AS NECESSARY AND MULCHED ACCORDING TO SPECIFICATION IN THE VEGETATIVE PLAN TO MAINTAIN A VIGOROUS, DENSE VEGETATIVE COVER.
5. INSPECT INLET PROTECTION ON AT LEAST WEEKLY AND AFTER EACH SIGNIFICANT (0.5" OR GREATER) RAINFALL EVENT AND REPAIR IMMEDIATELY. REMOVE SEDIMENT FROM THE SEDIMENT POOL AREA WHEN THE VOLUME IS DECREASED BY HALF.
6. REMOVE INLET SEDIMENT IF MORE THAN HALF FILLED WITH SEDIMENT AND DEBRIS, OR AS DIRECTED. REPLACE FABRIC IF TORN OR PUNCTURED TO >0.5" DIAMETER.

EROSION CONTROL NOTES:


1. SCHEDULING OF A PRECONSTRUCTION CONFERENCE WITH THE NCDOT IS REQUIRED PRIOR TO INITIATING LAND DISTURBING ACTIVITIES. FOR SCHEDULING PLEASE CALL THE WASHINGTON REGIONAL OFFICE AT (212) 946-6481. A 48-HOUR NOTICE IS REQUIRED. NO PERSON MAY INITIATE A LAND DISTURBING ACTIVITY BEFORE NOTIFYING THE CITY OF THE DATE OF LAND DISTURBING ACTIVITY.
2. NO LAND DISTURBING ACTIVITY BEYOND THAT REQUIRED TO INSTALL APPROPRIATE EROSION CONTROL MEASURES MAY PROCEED UNTIL EROSION CONTROL MEASURES ARE INSPECTED AND APPROVED BY ENGINEER.
3. SEE AND MULCHING OR OTHERWISE PROVIDE GROUND COVER DEVICES OR STRUCTURES SUFFICIENT TO RESTRAIN EROSION FOR ALL EXPOSED SLOPES WITHIN 14 WORKING DAYS OF COMPLETING ANY PHASE OF GRADING.
4. CONTRACTOR SHALL INSPECT AND MAINTAIN AS NEEDED ALL EROSION CONTROL DEVICES ON A WEEKLY BASIS AND AFTER EACH 0.5" OVER 24-HOUR PERIOD RAINFALL EVENT. FAILURE TO KEEP EROSION CONTROL DEVICES IN GOOD WORKING ORDER MAY RESULT IN ISSUANCE OF A STOP WORK ORDER OR CIVIL PENALTIES UP TO \$5000 PER DAY OF VIOLATION. SITES UTILIZING SEDIMENT TRAPS MUST ALSO SPECIFY A MAXIMUM DEPTH OF SEDIMENT PRIOR TO CLEAN OUT.
5. ACCEPTANCE AND APPROVAL OF THE PLAN IS CONDITIONED UPON YOUR COMPLIANCE WITH FEDERAL AND STATE WATER QUALITY LAWS, REGULATIONS, AND RULES. IN ADDITION, LOCAL CITY AND COUNTY ORDINANCES OR RULES MAY ALSO APPLY TO THIS LAND-DISTURBING ACTIVITY. APPROVAL BY THE CITY DOES NOT SUPERCEDE ANY OTHER PERMIT OR APPROVAL.
6. PLEASE BE ADVISED OF THE RULES TO PROTECT AND MAINTAIN EXISTING BUFFERS ALONG WATERCOURSES IN THE NEUSE AND TAR RIVER BASINS. THESE RULES ARE ENFORCED BY THE DIVISION OF WATER QUALITY (DWQ). DIRECT ANY QUESTIONS ABOUT THE APPLICABILITY OF THESE RULES TO YOUR PROJECT TO THE REGIONAL WATER QUALITY SUPERVISOR, WASHINGTON REGIONAL OFFICE AT (212) 946-6481.
7. INSTALL INLET PROTECTION AROUND ALL CATCH BASINS, DRAIN INLETS OR INLET STRUCTURES WITHIN THE CONSTRUCTION/DISTURBED AREA.
8. CONTRACTOR SHALL PROVIDE MEASURES TO CLEAN ANY SOILS OR SEDIMENT THAT IS TRACKED, PLACED, OR FLOWS ONTO EXISTING PAVEMENT AND IMPROVED SURFACES THAT ARE TO REMAIN.
9. THIS PROJECT DISTURBS OVER 1-ACRE AND REQUIRES AND EROSION & SEDIMENT CONTROL PERMIT.

GROUND STABILIZATION

SITE AREA DESCRIPTION	STABILIZATION TIME FRAME	STABILIZATION TIME FRAME EXCEPTIONS
* PERIMETER DIKES, SWALES, DITCHES AND SLOPES	7 DAYS	NONE
* HIGH QUALITY WATER (HOW) ZONES	7 DAYS	NONE
* SLOPES STEEPER THAN 3:1	7 DAYS	IF SLOPES ARE 1' OR LESS IN LENGTH AND ARE NOT STEEPER THAN 2:1, 14 DAYS ARE ALLOWED.
* SLOPES 3:1 OR FLATTER	14 DAYS	7 DAYS FOR SLOPES GREATER THAN 15 FEET IN LENGTH
* ALL OTHER AREAS WITH SLOPES FLATTER THAN 4:1	14 DAYS	NONE (EXCEPT FOR PERIMETERS AND HOW ZONES)

ISSUED FOR BID
ISSUED: 2025-02-07
NOT TO BE USED FOR CONSTRUCTION

Sheet
Reference No.
C-001
INDEX 25 OF 114

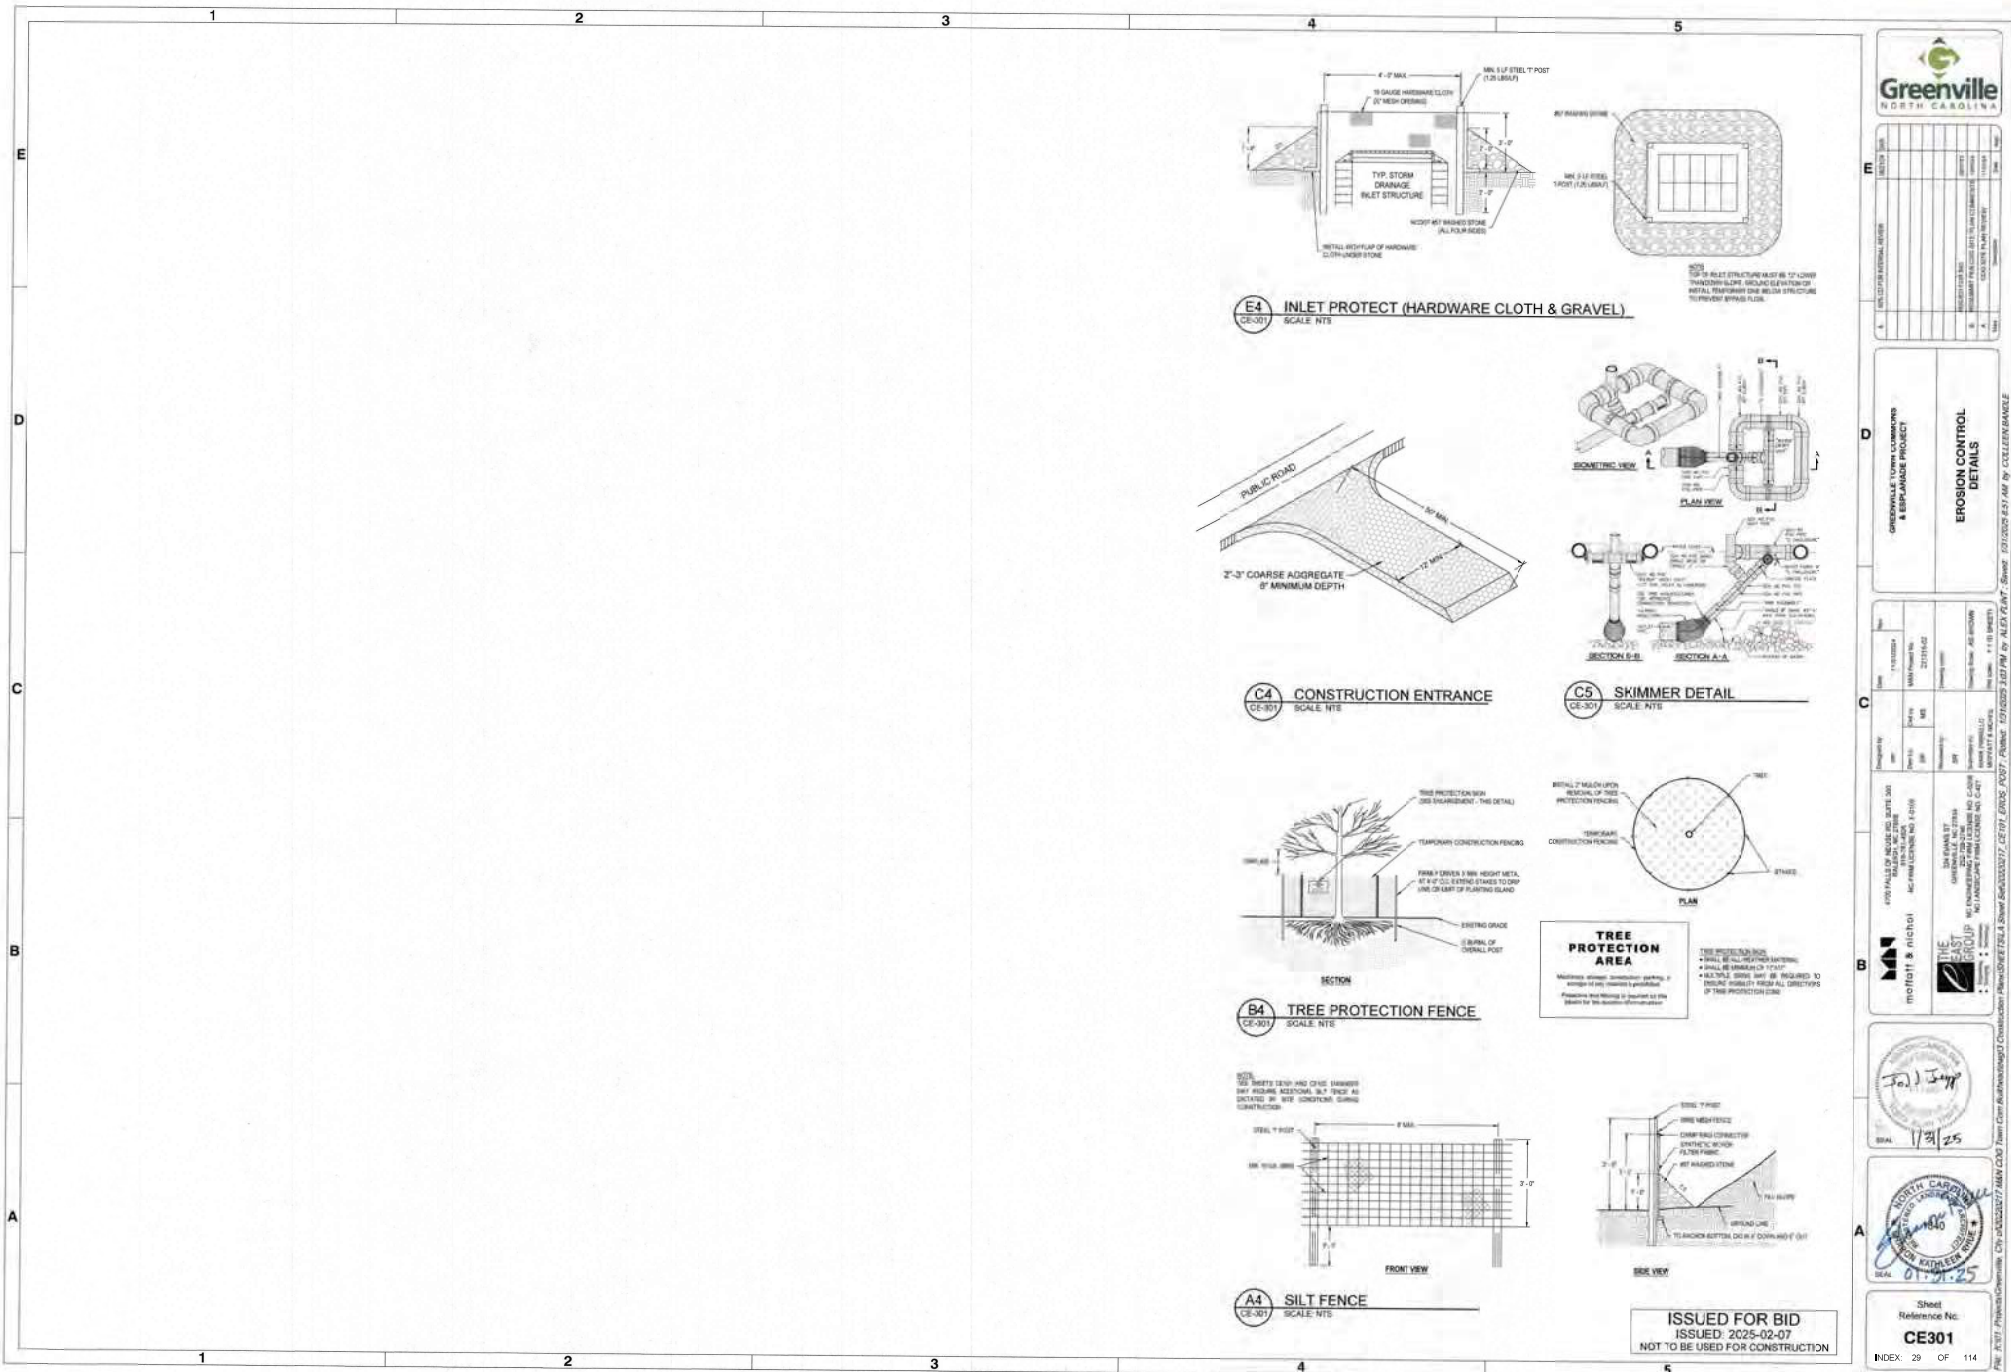

Greenville NORTH CAROLINA

PROJECT: GREENVILLE TOWN CLIMAX ROAD & SEPARATE PROJECT	EROSION CONTROL DETAILS	DATE: 1/21/25	SCALE: 1" = 10'-0"	PROJECT NO.: 2025-02-07
--	---------------------------------------	------------------------------------	---	--

ISSUED FOR BID

ISSUED: 2025-02-07

NOT TO BE USED FOR CONSTRUCTION

Sheet Reference No. **CE301**

INDEX: 29 OF 114

1. TURBIDITY CURTAIN BARRIERS SHALL BE ORANGE IN COLOR IN ORDER TO ATTRACT THE ATTENTION OF NEARBY BOATERS.
2. THE TURBIDITY CURTAIN FABRIC SHALL MEET THE MINIMUM REQUIREMENTS NOTED IN TABLE 1 ON THIS DRAWING.
3. SEAMS IN THE TURBIDITY CURTAIN FABRIC SHALL BE EITHER VULCANIZE WELDED OR SEWN, AND SHALL DEVELOP THE FULL STRENGTH OF THE FABRIC.
4. FLOATATION DEVICES SHALL BE FLEXIBLE, BUOYANT UNITS CONTAINED IN AN INDIVIDUAL FLOATATION SLEEVE OR CLOAK ATTACHED TO THE CURTAIN. BUOYANCY PROVIDED BY THE FLOATATION UNITS SHALL BE SUFFICIENT TO SUPPORT THE CURTAIN WEIGHT AND TO MAINTAIN THE CURTAIN AT LEAST 12 FEET ABOVE THE WATER SURFACE LEVEL AS INDICATED IN THE TURBIDITY CURTAIN DETAIL ON THIS DRAWING.
5. LOAD LINES MUST BE FABRICATED UNTO THE TOP AND BOTTOM OF ALL FLOATING TURBIDITY CURTAINS. THE TOP LOAD LINE SHALL CONSIST OF WOVEN WEBBING OR VINYL-SHEATHED STEEL CABLE AND SHALL HAVE A BREAK STRENGTH IN EXCESS OF 10,000 POUNDS. THE SUPPLEMENTAL (BOTTOM) LOAD LINE SHALL CONSIST OF A CHAIN INCORPORATED INTO THE BOTTOM HEM OF THE CURTAIN OF SUFFICIENT WEIGHT TO SERVE AS BALLAST TO HOLD THE CURTAIN IN AN UPRIGHT POSITION. THE ANCHOR LINE SHALL BE 1/2" DIAMETER GALVANIZED STEEL. THE LINES SHALL HAVE SUITABLE CONNECTING DEVICES WHICH DEVELOP THE FULL BREAKING STRENGTH FOR CONNECTING TO LOAD LINES IN ADJACENT SECTIONS (SEE TURBIDITY CURTAIN DETAIL ON THIS DRAWING).
6. BOTTOM ANCHORS ARE REQUIRED, BOTTOM ANCHORS MUST BE SUFFICIENT TO HOLD THE CURTAIN IN THE SAME POSITION RELATIVE TO THE BOTTOM OF THE WATERCOURSE WITHOUT INTERFERING WITH THE ACTION OF THE CURTAIN. THE ANCHOR MAY DIG INTO THE BOTTOM (GRAPPLING HOOK, PLOW, OR FLUKE TYPE) OR MAY BE A GRAPE HOOK OR DISBURSING HOOK. THE ANCHOR LINE SHALL BE 1/2" DIAMETER GALVANIZED STEEL. THE ANCHOR LINE, THE ANCHOR LINE WOULD THEN RUN FROM THE BUOY TO THE TOP LOAD LINE OF THE CURTAIN, THESE LINES MUST CONTAIN ENOUGH SLACK TO ALLOW THE BUOY AND CURTAIN TO FLOAT FREELY WITH A WATER SURFACE ELEVATION INCREASE FROM THE MEAN LOW WATER (MLW) ELEVATION TO THE MEAN HIGHER HIGH WATER (MHHW) ELEVATION WITHOUT PULLING THE BUOY OR CURTAIN DOWN, THESE LINES MUST BE CHECKED REGULARLY TO MAKE SURE THEY DO NOT BECOME ENTANGLED WITH DEBRIS, ANCHOR SPACING WILL VARY WITH CURRENT VELOCITY AND POTENTIAL WIND AND WAVE ACTION, THEREFORE THE MANUFACTURER'S RECOMMENDATIONS SHOULD BE FOLLOWED, SEE ORIENTATION OF EXTERNAL ANCHORS AND ANCHOR BUOYS AS SHOWN IN FIGURE 1 ON THIS DRAWING FOR INSTALLATION.

1. THE CURTAIN SHOULD NOT TOUCH THE BOTTOM UNDER STANDARD CONDITIONS. A MINIMUM 1 FOOT "GAP" SHOULD EXIST BETWEEN THE WEIGHTED LOWER END OF THE SKIRT AND THE BOTTOM AT MAXIMUM MOVEMENT OF THE LOWER SKIRT OVER THE BOTTOM DUE TO CURRENT OR ELEVATION FLUCTUATION ON THE FLOTATION SYSTEM MAY FAN AND STR STR SEGMENTS ALREADY SETTLED OUT.
2. TURBIDITY CURTAINS SHOULD BE LOCATED PARALLEL TO THE DIRECTION OF FLOW OF A MOVING BODY OF WATER. TURBIDITY CURTAIN SHOULD NOT BE PLACED ACROSS THE MAIN FLOW OF A SIGNIFICANT BODY OF MOVING WATER.
3. WHEN SIZING THE LENGTH OF A FLOATING CURTAIN, ALLOW AN ADDITIONAL 10 TO 20 PERCENT VARIANCE TO STRAIGHT LINE MEASUREMENTS. THIS WILL ALLOW FOR MEASURING ERRORS, MAKE INSTALLING EASIER AND REDUCE STRESS FROM POTENTIAL WAKE ACTION DURING HIGH WINDS.
4. AN ATTEMPT SHOULD BE MADE TO AVOID AN EXCESSIVE AMOUNT OF JOINTS IN THE CURTAIN. A MINIMUM CONTINUOUS SPAN OF 50 FEET BETWEEN JOINTS IS REQUIRED.
5. FOR STABILITY REASONS, A MAXIMUM SPAN OF 100 FEET BETWEEN JOINTS (ANCHOR OR STAKE LOCATIONS) IS REQUIRED. IF SPACINGS EXCEEDING THIS ARE ALLOWED BY THE MANUFACTURER, DATA SHALL BE SUBMITTED FOR REVIEW.
6. THE ENDS OF THE CURTAIN (BOTH FLOATING UPPER AND WEIGHTED LOWER) SHOULD EXTEND WELL UNDER THE EXISTING STRUCTURE TO BE REMOVED. THE ENDS SHOULD BE SECURED FIRMLY TO FULLY ENCLOSE THE AREA WHERE SEDIMENT MAY ENTER THE WATER.
7. TYPICAL ALIGNMENTS OF TURBIDITY CURTAINS CAN BE SEEN IN FIGURE 2 ON THIS DRAWING. THE NUMBER AND SPACING OF EXTERNAL ANCHORS MAY VARY DEPENDING ON CURRENT VELOCITIES AND POTENTIAL WIND AND WAKE ACTION. THE MANUFACTURER'S RECOMMENDATIONS SHOULD BE FOLLOWED.
8. IN RIVERS OR IN OTHER MOVING WATER, IT IS IMPORTANT TO SET ALL THE CURTAIN ANCHOR POINTS. CARE MUST BE TAKEN TO ENSURE THAT ANCHOR POINTS ARE SET AT SUFFICIENT HORIZONAL SEPARATION TO RETAIN THE CURTAIN UNDER THE EXISTING CURRENT CONDITIONS. PRIOR TO PUTTING THE FURLED CURTAIN INTO THE WATER, AGAIN, ANCHOR BUOYS SHOULD BE EMPLOYED ON ALL ANCHORS TO PREVENT THE CURRENT FROM SUBMERGING THE FLOTATION AT THE ANCHOR POINTS.
9. WHEN THE ANCHORS ARE SECURE, THE FURLED CURTAIN SHOULD BE SECURED TO THE UPSTREAM ANCHOR POINT AND THEN SEQUENTIALLY ATTACHED TO EACH NEXT DOWNSTREAM ANCHOR POINT UNTIL THE ENTIRE CURTAIN IS IN POSITION. AT THIS POINT, AND BEFORE UNFURLING, THE "LAY" OF THE CURTAIN SHOULD BE ASSESSED AND ANY NECESSARY ADJUSTMENTS MADE TO THE ANCHORS. FINALLY, WHEN THE LOCATION IS ASCERTAINED TO BE AS DESIRED, THE FURLING LINES SHOULD BE CUT TO ALLOW THE SKIRT TO DROP.

1. CARE SHOULD BE TAKEN TO PROTECT THE SKIRT FROM DAMAGE AS THE TURBIDITY CURTAIN IS DRAGGED FROM THE WATER.
2. IF THE CURTAIN IS TO BE REUSED AT THE SITE, THE AREA SELECTED TO BRING THE CURTAIN ASHORE SHOULD BE FREE OF SHARP ROCKS, BROKEN CEMENT, DEBRIS, ETC. SO AS TO MINIMIZE DAMAGE WHEN HAULING THE CURTAIN. ANY DAMAGE TO THE CURTAIN SHALL BE REPAIRED AS SPECIFIED.
3. IF THE CURTAIN HAS A DEEP SKIRT, IT CAN BE FURTHER PROTECTED BY RUNNING A SMALL BOAT ALONG ITS LENGTH WITH A CREW INSTALLING FURLING LINES BEFORE ATTEMPTING TO REMOVE THE CURTAIN FROM THE WATER.

1. THE CONTRACTOR SHALL BE RESPONSIBLE FOR MAINTENANCE OF THE TURBIDITY CURTAIN FOR THE DURATION OF THE PROJECT IN ORDER TO ENSURE THE CONTINUOUS PROTECTION OF THE WATERWAY.
2. SHOULD REPAIRS TO THE GEOTEXTILE FABRIC BECOME NECESSARY, REPAIR ITS AVAILABLE FROM THE ORIGINAL MANUFACTURER SHALL BE USED, MANUFACTURER'S INSTRUCTIONS MUST BE FOLLOWED TO ENSURE THE ADEQUACY OF THE REPAIR.
3. WHEN THE CURTAIN IS NO LONGER REQUIRED, THE CURTAIN AND RELATED COMPONENTS SHALL BE REMOVED IN SUCH A MANNER AS TO MINIMIZE TURBIDITY. REMAINING SEDIMENT SHALL BE SUFFICIENTLY SETTLED BEFORE REMOVING THE CURTAIN.



Diagram illustrating the components of a water level measurement system:

- CONTAINMENT LIGHT BUOY, TYP
- CHANNELS ONLY, TYP
- ATTACH LINES TO SHACKLE
- BUOY, TYP
- WATER SURFACE
- ANCHOR, TYP (AS RECOMMENDED BY THE MANUFACTURER)
- 5' TYP
- 2' TYP
- VARIES
- TURBIDITY
- RIVERBED

ANCHOR & ANCHOR BUOY, TYP.

RIVER FLOW

BARrier MOVEMENT DUE TO WIND & RAINFALL, TYP.

PROPOSED DEMOLITION/ CONSTRUCTION AREA

100' MAX. TYP.

ANCHOR POINT, TYP.

* DISTANCE SHOWN IS VARIABLE AND SHOULD BE IN ACCORDANCE

* DISTANCE SHOWN IS VARIABLE AND SHOULD BE IN ACCORDANCE WITH MANUFACTURER'S RECOMMENDATIONS.

PHYSICAL PROPERTY	REQUIREMENT
THICKNESS (MILS)	45
WEIGHT (OZ./SQ YD)	22
TENSILE STRENGTH (LB)	300
UV INHIBITOR	REQUIRED

 mcnott & nichol		GREENVILLE TOWN COMMON & ESPLANADE PROJECT	
THE EAST GROUP INCORPORATED		TURBIDITY CURTAIN NOTES & DETAILS	
4105 FALLS OF GEORGE RD, SUITE 200 GREENVILLE, NC 27639 NC FIRM LICENSE NO. 24105		324 POWERS ST GREENVILLE, NC 27634 NC FIRM LICENSE NO. 24505 NC FIRM LICENSE NO. 24505	
Designer: J. SYLVES Date: 10/24/2027 Drawn by: MMY/tylsh VLM MAP 2/11/2020		Checked by: D. JACOBSON Drawing code:	
SEAL		SEAL	
INDEX: 30 OF 114		Sheet Reference No. CE3302	

GROUND STABILIZATION AND MATERIALS HANDLING PRACTICES FOR COMPLIANCE WITH THE NCG01 CONSTRUCTION GENERAL PERMIT

Implementing the details and specifications on this plan sheet will result in the construction activity being considered compliant with the Ground Stabilization and Materials Handling sections of the NCG01 Construction General Permit (Sections E and F, respectively). The permittee shall comply with the Erosion and Sediment Control plan approved by the delegated authority having jurisdiction. All details and specifications shown on this sheet may not apply depending on site conditions and the delegated authority having jurisdiction.

SECTION E: GROUND STABILIZATION

Required Ground Stabilization Timeframes		
Site Area Description	Stabilize within this many calendar days after ceasing land disturbance	Timeframe variations
(a) Perimeter dikes, swales, ditches, and perimeter slopes	7	None
(b) High Quality Water (HQW) Zones	7	None
(c) Slopes steeper than 3:1	7	If slopes are 10' or less in length and are not steeper than 2:1, 14 days are allowed.
(d) Slopes 3:1 to 4:1	14	-7 days for slopes greater than 50' in length and with slopes steeper than 4:1 -7 days for perimeter dikes, swales, ditches, perimeter slopes and HQW Zones -10 days for Falls Lake Watershed
(e) Areas with slopes flatter than 4:1	14	-7 days for perimeter dikes, swales, ditches, perimeter slopes and HQW Zones -10 days for Falls Lake Watershed unless there is zero slope

Note: After the permanent cessation of construction activities, any areas with temporary ground stabilization shall be converted to permanent ground stabilization as soon as practicable but in no case longer than 90 calendar days after the last land disturbing activity. Temporary ground stabilization shall be maintained in a manner to render the surface stable against accelerated erosion until permanent ground stabilization is achieved.

GROUND STABILIZATION SPECIFICATION

Stabilize the ground sufficiently so that rain will not dislodge the soil. Use one of the techniques in the table below:

Temporary Stabilization	Permanent Stabilization
- Temporary grass seed covered with straw or other mulches and tackifiers - Hydroseeding - Rollled erosion control products with or without temporary grass seed - Appropriately applied straw or other mulch - Plastic sheeting	- Permanent grass seed covered with straw or other mulches and tackifiers - Geotextile fabrics such as permanent soil reinforcement matting - Hydroseeding - Shrubs or other permanent plantings covered with mulch - Uniform and evenly distributed ground cover sufficient to restrain erosion - Structural methods such as concrete, asphalt or retaining walls - Rollled erosion control products with grass seed

POLYACRYLAMIDES (PAMS) AND FLOCCULANTS

- Select flocculants that are appropriate for the soils being exposed during construction, selecting from the *NC DWR List of Approved PAMS/Flocculants*.
- Apply flocculants at or before the inlets to Erosion and Sediment Control Measures.
- Apply flocculants at the concentrations specified in the *NC DWR List of Approved PAMS/Flocculants* and in accordance with the manufacturer's instructions.
- Provide ponding area for containment of treated stormwater before discharging offsite.
- Store flocculants in leak-proof containers that are kept under storm-resistant cover or surrounded by secondary containment structures.

EQUIPMENT AND VEHICLE MAINTENANCE

- Maintain vehicles and equipment to prevent discharge of fluids.
- Provide drip pans under any stored equipment.
- Identify leaks and repair as soon as feasible, or remove leaking equipment from the project.
- Collect all spent fluids, store in separate containers and properly dispose as hazardous waste (recycle when possible).
- Remove leaking vehicles and construction equipment from service until the problem has been corrected.
- Bring used fuels, lubricants, coolants, hydraulic fluids and other petroleum products to a recycling or disposal center that handles these materials.

LITTER, BUILDING MATERIAL AND LAND CLEARING WASTE

- Never bury or burn waste. Place litter and debris in approved waste containers.
- Provide a sufficient number and size of waste containers (e.g. dumpster, trash receptacle) on site to contain construction and domestic wastes.
- Locate waste containers at least 50 feet away from storm drain inlets and surface waters unless no other alternatives are reasonably available.
- Locate waste containers in areas that do not receive substantial amounts of runoff from upland areas and does not drain directly to a storm drain, stream or wetland.
- Cover waste containers at the end of each workday and before storm events or provide secondary containment. Repair or replace damaged waste containers.
- Anchor all lightweight items in waste containers during times of high winds.
- Empty waste containers as needed to prevent overflow. Clean up immediately if containers overflow.
- Dispose waste off-site at an approved disposal facility.
- On business days, clean up and dispose of waste in designated waste containers.

PAINT AND OTHER LIQUID WASTE


- Do not dump paint and other liquid waste into storm drains, streams or wetlands.
- Locate paint washouts at least 50 feet away from storm drain inlets and surface waters unless no other alternatives are reasonably available.
- Contain liquid wastes in a controlled area.
- Containment must be labeled, sized and placed appropriately for the needs of site.
- Prevent the discharge of soaps, solvents, detergents and other liquid wastes from construction sites.

PORTABLE TOILETS

- Install portable toilets on level ground, at least 50 feet away from storm drains, streams or wetlands unless there is no alternative reasonably available. If 50 foot offset is not attainable, provide relocation of portable toilet behind silt fence or place on a gravel pad and surround with sand bags.
- Provide staking or anchoring of portable toilets during periods of high winds or in high foot traffic areas.
- Monitor portable toilets for leaking and properly dispose of any leaked material. Utilize a licensed sanitary waste hauler to remove leaking portable toilets and replace with properly operating unit.

EARTHEN STOCKPILE MANAGEMENT

- Show stockpile locations on plans. Locate earthen-material stockpile areas at least 50 feet away from storm drain inlets, sediment basins, perimeter sediment controls and surface waters unless it can be shown no other alternatives are reasonably available.
- Protect stockpile with silt fence installed along toe of slope with a minimum offset of five feet from the toe of stockpile.
- Provide stable stone access point when feasible.
- Stabilize stockpile within the timeframes provided on this sheet and in accordance with the approved plan and any additional requirements. Soil stabilization is defined as vegetative, physical or chemical coverage techniques that will restrain accelerated erosion on disturbed soils for temporary or permanent control needs.

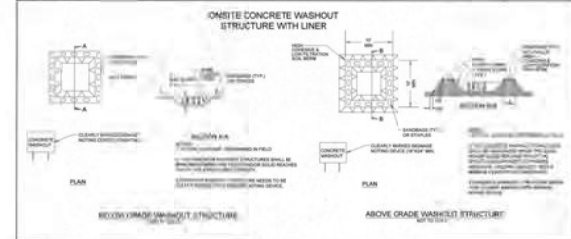

CONCRETE WASHOUTS

- Do not discharge concrete or cement slurry from the site.
- Dispose of, or recycle settled, hardened concrete residue in accordance with local and state solid waste regulations and at an approved facility.
- Manage washout from mortar mixers in accordance with the above item and in addition place the mixer and associated materials on impervious barrier and within lot perimeter silt fence.
- Install temporary concrete washouts per local requirements, where applicable. If an alternate method or product is to be used, contact your approval authority for review and approval. If local standard details are not available, use one of the two types of temporary concrete washouts provided on this detail.
- Do not use concrete washouts for dewatering or storing defective curb or sidewalk sections. Stormwater accumulated within the washout may not be pumped into or discharged to the storm drain system or receiving surface waters. Liquid waste must be pumped out and removed from project.
- Locate washouts at least 50 feet from storm drain inlets and surface waters unless it can be shown that no other alternatives are reasonably available. At a minimum, install protection of storm drain inlet(s) closest to the washout which could receive spills or overflow.
- Locate washouts in an easily accessible area, on level ground and install a stone entrance pad in front of the washout. Additional controls may be required by the approving authority.
- Install at least one sign directing concrete trucks to the washout within the project limits. Post signage on the washout itself to identify this location.
- Remove leavings from the washout when at approximately 75% capacity to limit overflow events. Replace the tarp, sand bags or other temporary structural components when no longer functional. When utilizing alternative or proprietary products, follow manufacturer's instructions.
- At the completion of the concrete work, remove remaining leavings and dispose of in an approved disposal facility. Fill pit, if applicable, and stabilize any disturbance caused by removal of washout.

HERBICIDES, PESTICIDES AND RODENTICIDES

- Store and apply herbicides, pesticides and rodenticides in accordance with label restrictions.
- Store herbicides, pesticides and rodenticides in their original containers with the label, which lists directions for use, ingredients and first aid steps in case of accidental poisoning.
- Do not store herbicides, pesticides and rodenticides in areas where flooding is possible or where they may spill or leak into wells, stormwater drains, ground water or surface water. If a spill occurs, clean area immediately.
- Do not stockpile these materials onsite.

HAZARDOUS AND TOXIC WASTE

- Create designated hazardous waste collection areas on-site.
- Place hazardous waste containers under cover or in secondary containment.
- Do not store hazardous chemicals, drums or bagged materials directly on the ground.

NCG01 GROUND STABILIZATION AND MATERIALS HANDLING

EFFECTIVE: 04/01/19

ISSUED FOR BID
ISSUED: 2025-02-07
NOT TO BE USED FOR CONSTRUCTION



NO.	DATE	DESCRIPTION
1	04/01/19	ISSUED FOR BID
2	04/01/19	ISSUED FOR CONSTRUCTION
3	04/01/19	ISSUED FOR CONSTRUCTION
4	04/01/19	ISSUED FOR CONSTRUCTION
5	04/01/19	ISSUED FOR CONSTRUCTION
6	04/01/19	ISSUED FOR CONSTRUCTION
7	04/01/19	ISSUED FOR CONSTRUCTION
8	04/01/19	ISSUED FOR CONSTRUCTION
9	04/01/19	ISSUED FOR CONSTRUCTION
10	04/01/19	ISSUED FOR CONSTRUCTION

PART III SELF-INSPECTION, RECORDKEEPING AND REPORTING

SECTION A: SELF-INSPECTION

Self-inspections are required during normal business hours in accordance with the table below. When adverse weather or site conditions would cause the safety of the inspection personnel to be in jeopardy, the inspection may be delayed until the next business day on which it is safe to perform the inspection. In addition, when a storm event of equal to or greater than 1.0 inch occurs outside of normal business hours, the self-inspection shall be performed upon the commencement of the next business day. Any time when inspections were delayed shall be noted in the Inspection Record.

Inspect	Frequency (during normal business hours)	Inspection records must include:
(1) Rain gauge maintained in good working order	Daily	Daily rainfall amounts. If no daily rain gauge observations are made during weekend or holiday periods, and no individual-day rainfall information is available, record the cumulative rain measurement for those unattended days (and this will determine if a site inspection is needed). Days on which no rainfall occurred shall be recorded as "zero." The permittee may use another rain-measuring device approved by the Division.
(2) E&SC Measures	At least once per 7 calendar days and within 24 hours of a rain event ≥ 1.0 inch in 24 hours	1. Identification of the measure inspected. 2. Date and time of the inspection. 3. Name of the person performing the inspection. 4. Indication of whether the measures were operating properly. 5. Description of maintenance needs for the measures. 6. Description, evidence, and date of corrective actions taken.
(3) Stormwater discharge outfalls (SDOs)	At least once per 7 calendar days and within 24 hours of a rain event ≥ 1.0 inch in 24 hours	1. Identification of the discharge outfalls inspected. 2. Date and time of the inspection. 3. Name of the person performing the inspection. 4. Evidence of indicators of stormwater pollution such as oil sheen, floating or suspended solids or discoloration. 5. Indication of visible sediment leaving the site. 6. Description, evidence, and date of corrective actions taken.
(4) Perimeter of site	At least once per 7 calendar days and within 24 hours of a rain event ≥ 1.0 inch in 24 hours	If visible sedimentation is found outside site limits, then a record of the following shall be made: 1. Actions taken to clean up or stabilize the sediment that has left the site limits. 2. Description, evidence, and date of corrective actions taken. 3. An explanation as to the actions taken to control future releases.
(5) Streams or wetlands onsite or offsite (where accessible)	At least once per 7 calendar days and within 24 hours of a rain event ≥ 1.0 inch in 24 hours	If the stream or wetland has increased visible sedimentation or a stream has visible increased turbidity from the construction activity, then a record of the following shall be made: 1. Description, evidence and date of corrective actions taken, and 2. Records of the required reports to the appropriate Division Regional Office per Part II, Section C, item (2)(a) of this permit.
(6) Ground stabilization measures	After each phase of grading	1. The phase of grading (installation of perimeter E&SC measures, clearing and grubbing, installation of storm drainage facilities, completion of all land-disturbing activity, construction or development, permanent ground cover). 2. Documentation that the required ground stabilization measures have been provided within the required timeframe or an assurance that they will be provided as soon as possible.

NOTE: The rain inspection resets the required 7 calendar day inspection requirement.

PART II, SECTION G, ITEM (4) DRAW DOWN OF SEDIMENT BASINS FOR MAINTENANCE OR CLOSE OUT

Sediment basins and traps that receive runoff from drainage areas of one acre or more shall use outlet structures that withdraw water from the surface when these devices need to be drawn down for maintenance or close out unless this is infeasible. The circumstances in which it is not feasible to withdraw water from the surface shall be rare (for example, times with extended cold weather). Non-surface withdrawals from sediment basins shall be allowed only when all of the following criteria have been met:

- The E&SC plan authority has been provided with documentation of the non-surface withdrawal and the specific time periods or conditions in which it will occur. The non-surface withdrawal shall not commence until the E&SC plan authority has approved these items.
- The non-surface withdrawal has been reported as an anticipated bypass in accordance with Part III, Section C, item (2)(c) and (d) of this permit.
- Dewatering discharges are treated with controls to minimize discharges of pollutants from stormwater that is removed from the sediment basin. Examples of appropriate controls include properly sited, designed and maintained dewatering tanks, weir tanks, and filtration systems.
- Vegetated, upland areas of the sites or a properly designed stone pad is used to the extent feasible at the outlet of the dewatering treatment devices described in item (d) above.
- Velocity dissipation devices such as check dams, sediment traps, and riprap are provided at the discharge points of all dewatering devices, and
- Sediment removed from the dewatering treatment devices described in item (c) above is disposed of in a manner that does not cause deposition of sediment into waters of the United States.

PART III SELF-INSPECTION, RECORDKEEPING AND REPORTING

SECTION B: RECORDKEEPING

1. E&SC Plan Documentation

The approved E&SC plan as well as any approved deviation shall be kept on the site. The approved E&SC plan must be kept up-to-date throughout the coverage under this permit. The following items pertaining to the E&SC plan shall be kept on site and available for inspection at all times during normal business hours.

Item to Document	Documentation Requirements
(a) Each E&SC measure has been installed and does not significantly deviate from the locations, dimensions and relative elevations shown on the approved E&SC plan.	Initial and date each E&SC measure on a copy of the approved E&SC plan or complete, date and sign an inspection report that lists each E&SC measure shown on the approved E&SC plan. This documentation is required upon the initial installation of the E&SC measures or if the E&SC measures are modified after initial installation.
(b) A phase of grading has been completed.	Initial and date a copy of the approved E&SC plan or complete, date and sign an inspection report to indicate completion of the construction phase.
(c) Ground cover is located and installed in accordance with the approved E&SC plan.	Initial and date a copy of the approved E&SC plan or complete, date and sign an inspection report to indicate compliance with approved ground cover specifications.
(d) The maintenance and repair requirements for all E&SC measures have been performed.	Complete, date and sign an inspection report.
(e) Corrective actions have been taken to E&SC measures.	Initial and date a copy of the approved E&SC plan or complete, date and sign an inspection report to indicate the completion of the corrective action.

2. Additional Documentation to be Kept on Site

In addition to the E&SC plan documents above, the following items shall be kept on the site and available for inspectors at all times during normal business hours, unless the Division provides a site-specific exemption based on unique site conditions that make this requirement not practical:

- This General Permit as well as the Certificate of Coverage, after it is received.
- Records of inspections made during the previous twelve months. The permittee shall record the required observations on the Inspection Record Form provided by the Division or a similar inspection form that includes all the required elements. Use of electronically-available records in lieu of the required paper copies will be allowed if shown to provide equal access and utility as the hard-copy records.

3. Documentation to be Retained for Three Years

All data used to complete the e-NOI and all inspection records shall be maintained for a period of three years after project completion and made available upon request. [40 CFR 122.41]

PART III SELF-INSPECTION, RECORDKEEPING AND REPORTING

SECTION C: REPORTING

1. Occurrences that Must be Reported

Permittees shall report the following occurrences:

- Visible sediment deposition in a stream or wetland.
- Oil spills if:
 - They are 25 gallons or more,
 - They are less than 25 gallons but cannot be cleaned up within 24 hours,
 - They cause sheen on surface waters (regardless of volume), or
 - They are within 100 feet of surface waters (regardless of volume).
- Releases of hazardous substances in excess of reportable quantities under Section 311 of the Clean Water Act (Ref: 40 CFR 110.3 and 40 CFR 117.3) or Section 102 of CERCLA (Ref: 40 CFR 302.4) or G.S. 143-215.85.
- Anticipated bypasses and unanticipated bypasses.
- Noncompliance with the conditions of this permit that may endanger health or the environment.

2. Reporting Timeframes and Other Requirements

After a permittee becomes aware of an occurrence that must be reported, he shall contact the appropriate Division regional office within the timeframes and in accordance with the other requirements listed below. Occurrences outside normal business hours may also be reported to the Department's Environmental Emergency Center personnel at (800) 858-0368.

Occurrence	Reporting Timeframes (After Discovery) and Other Requirements
(a) Visible sediment deposition in a stream or wetland	Within 24 hours, an oral or electronic notification. Within 7 calendar days, a report that contains a description of the sediment and actions taken to address the cause of the deposition. Division staff may waive the requirement for a written report on a case-by-case basis. - If the stream is named on the <u>NC-3000</u> as impaired for sediment-related causes, the permittee may be required to perform additional monitoring, inspections or apply more stringent practices if staff determine that additional requirements are needed to assure compliance with the federal or state impaired-waters conditions.
(b) Oil spills and release of hazardous substances per item 1.(b)-(c) above	Within 24 hours, an oral or electronic notification. The notification shall include information about the date, time, nature, volume and location of the spill or release.
(c) Anticipated bypasses [40 CFR 122.41(m)(3)]	A report at least ten days before the date of the bypass, if possible. The report shall include an evaluation of the anticipated quality and effect of the bypass.
(d) Unanticipated bypasses [40 CFR 122.41(m)(3)]	Within 24 hours, an oral or electronic notification. Within 7 calendar days, a report that includes an evaluation of the quality and effect of the bypass.
(e) Noncompliance with the conditions of this permit that may endanger health or the environment [40 CFR 122.41(l)(7)]	Within 24 hours, an oral or electronic notification. Within 7 calendar days, a report that contains a description of the noncompliance, and its causes; the period of noncompliance, including exact dates and times, and if the noncompliance has not been corrected, the anticipated time noncompliance is expected to continue; and steps taken or planned to reduce, eliminate, and prevent recurrence of the noncompliance. [40 CFR 122.41(l)(6). - Division staff may waive the requirement for a written report on a case-by-case basis.

NCG01 SELF-INSPECTION, RECORDKEEPING AND REPORTING

EFFECTIVE: 04/01/19

ISSUED FOR BID
ISSUED: 2025-02-07
NOT TO BE USED FOR CONSTRUCTION



NO.	DATE	DESCRIPTION	BY
1			
2			
3			
4			
5			

GREENVILLE TOWNSHIP COMMONS & ESPRANDE PROJECT

SELF-INSPECTION, RECORDKEEPING AND REPORTING NOTES

NO. 1

DATE 04/01/19

DESCRIPTION

BY

NO. 2

DATE 04/01/19

DESCRIPTION

BY

NO. 3

DATE 04/01/19

DESCRIPTION

BY


NO. 4

DATE 04/01/19

DESCRIPTION

BY

[illegible]

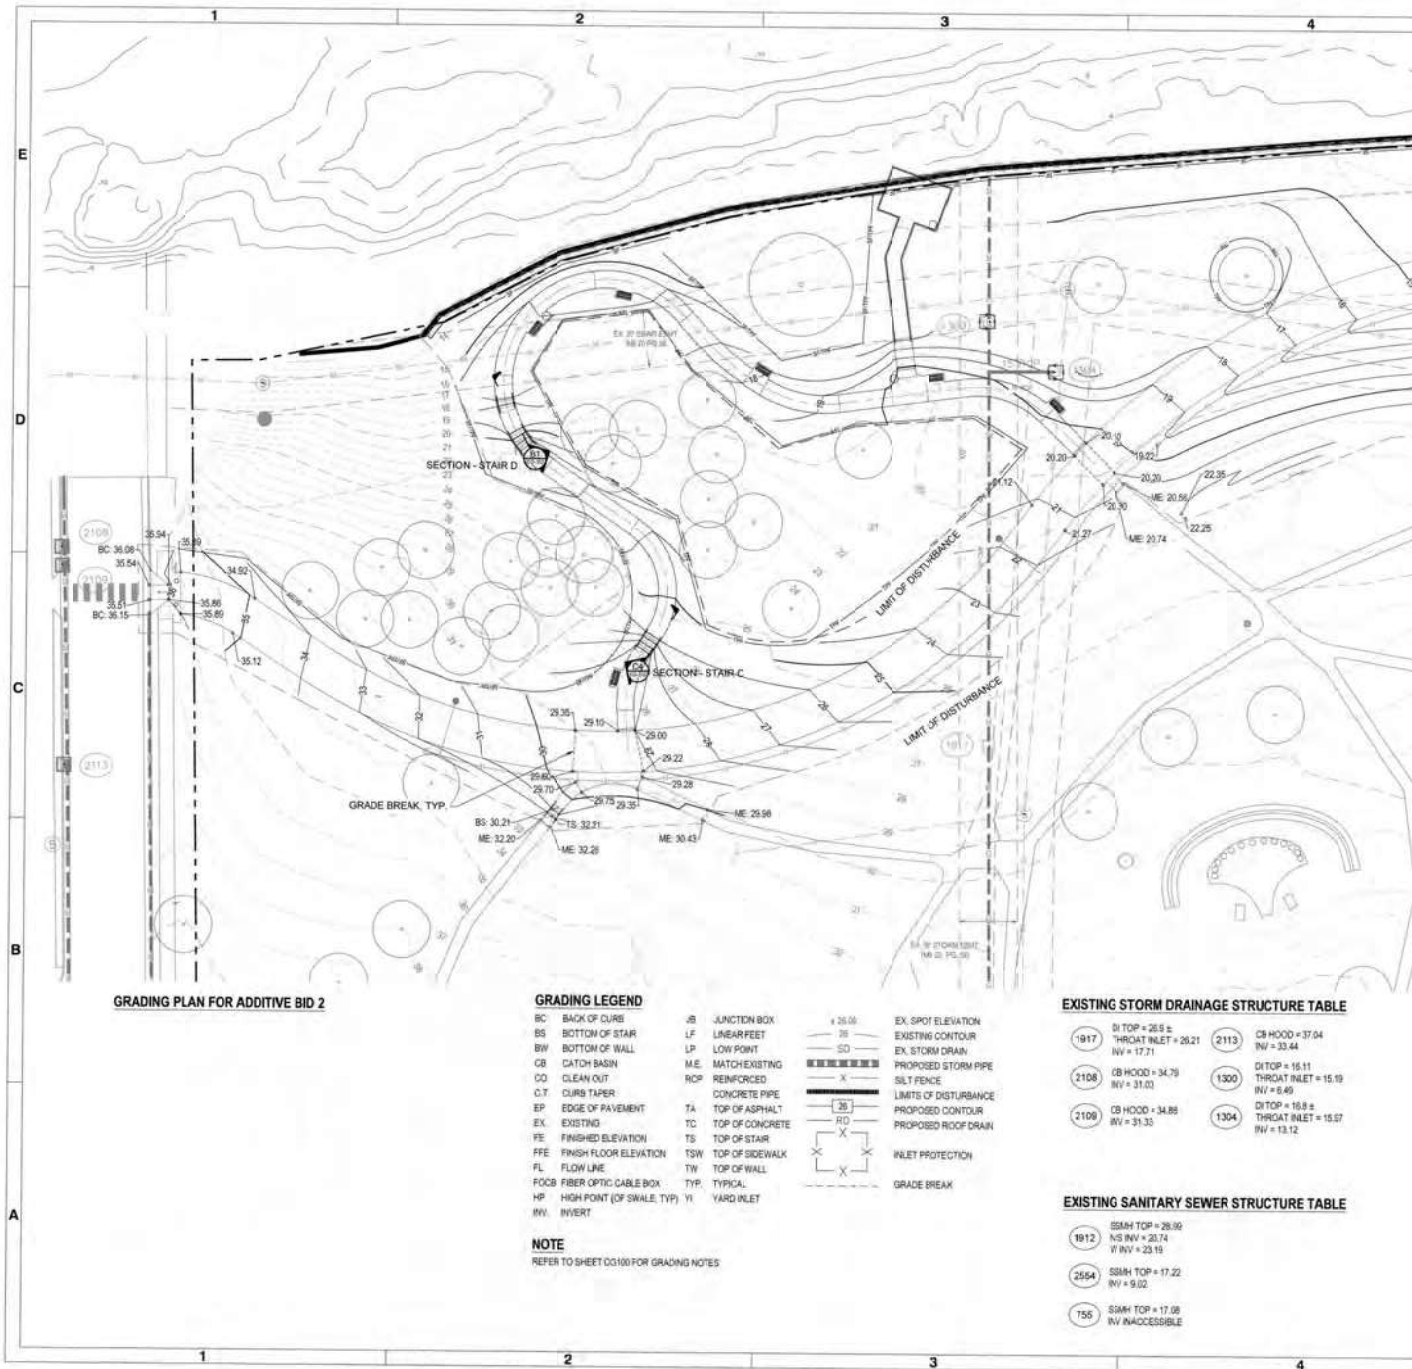

INV IN	INV OUT	SLOPE	PIPE	SIZE	MATERIAL	LENGTH
13.11	12.75	4.80%	1	8"	HDPE	7.85
13.53	13.17	4.79%	2	4"	HDPE	7.81
11.05	10.21	3.79%	3	10"	HDPE	21.32
15.00	10.21	8.80%	4	12"	RCP	48.93
10.21	7.36	4.00%	5	18"	RCP	70.88
5.84	0.06	13.89%	6	24"	RCP	30.10
9.10	7.84	0.59%	7	18"	RCP	389.24
13.00	12.75	1.12%	8	4"	HDPE	32.37
13.00	12.75	1.12%	9	8"	HDPE	31.40
12.58	9.18	4.86%	10	15"	RCP	51.61
17.46	14.15	12.49%	11	18"	RCP	28.14
13.25	13.10	0.54%	12	12"	RCP	25.71
13.05	13.00	0.44%	13	8"	HDPE	11.40
11.31	10.00	12.89%	14	6"	HDPE	7.38
7.50	5.38	2.06%	15	10"	HDPE	106.11
17.71	16.71	1.64%	16	12"	HDPE	60.65
16.71	16.20	1.78%	17	12"	HDPE	27.71
16.22	13.71	3.62%	18	15"	RCP	68.40
14.40	13.71	1.01%	19	12"	RCP	68.55
12.58	10.64	9.20%	20	15"	RCP	20.88
7.64	5.28	4.32%	21	15"	RCP	51.97
7.50	5.28	3.05%	22	12"	RCP	70.58
18.02	13.58	9.00%	23	10"	HDPE	94.05
23.18	22.21	2.77%	24	8"	HDPE	34.04
5.38	0.50	26.81%	25	24"	RCP	18.14
8.00	7.50	2.65%	26	8"	HDPE	17.58



STRUCTURE	INVERT	STRUCTURE IN	INVERT IN	INVERT OUT
DS-1	25.50			15.00
DS-2	19.40	DS-1	22.21	15.21
DS-3	19.40	DS-2	15.18	12.15
DS-4	21.50			12.46
DS-5	19.40			13.05
DS-6	12.82			17.71
DS-7	22.25	DS-7	16.71	16.71
DS-8	21.75	DS-8	16.22	16.22
DS-9	18.28	DS-9	13.71	12.80
DS-10	19.40	DS-10	12.80	7.62
DS-11	11.68	DS-11	10.34	7.64
DS-12	18.99	DS-12	12.80	7.62
DS-13	8.80	DS-13	9.38	1.38
DS-14	19.71	DS-14	9.38	1.38
DS-15	19.71	DS-15	9.38	1.38
OUTLET STRUCTURE 1	19.50	DS-1	25.50	15.00
OUTLET STRUCTURE 2	15.75	DS-2	22.21	15.21
OUTLET STRUCTURE 3	15.75	DS-3	15.18	12.15
DS-1	15.00			15.00
DS-2	22.21			15.21
DS-3	15.18			12.15
DS-4	12.46			12.46
DS-5	13.05			13.05
DS-6	17.71			17.71
DS-7	16.71			16.71
DS-8	16.22			16.22
DS-9	13.71			12.80
DS-10	7.62			7.62
DS-11	10.34			7.64
DS-12	12.80			7.62
DS-13	9.38			1.38
DS-14	9.38			1.38
DS-15	9.38			1.38

EXISTING STORM DRAINAGE STRUCTURE TABLE

1917	DI TOP = 26.9 ± THROAT INLET = 26.21 INV = 17.71	2113	CS HOOD = 37.04 INV = 33.44
2108	CS HOOD = 34.79 INV = 31.03	1300	DI TOP = 15.11 THROAT INLET = 15.19 INV = 6.40
2109	CS HOOD = 34.88 INV = 31.33	1304	DI TOP = 16.8 ± THROAT INLET = 15.57 INV = 13.12

EXISTING SANITARY SEWER STRUCTURE TABLE

1912	SSMH TOP = 26.90 NS INV = 26.74 V INV = 23.19
2554	SSMH TOP = 17.22 INV = 9.02
1555	SSMH TOP = 17.08 INV INACCESSIBLE

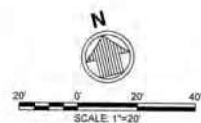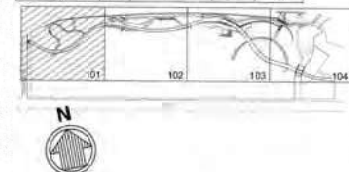

ISSUED FOR BID
ISSUED: 2025-02-07
NOT TO BE USED FOR CONSTRUCTION

Greenville
NORTH CAROLINA

GREENVILLE TOWN COMMONS & SPURWAY PROJECT


GRADING & DRAINAGE
ALTERNATE A

THE EAST GROUP
INCORPORATED
1100 BROADWAY
SUITE 200
GREENVILLE, NC 27601
TEL: 864.333.1100
WWW.EASTGROUP.COM

SEAL
1/31/25

SEAL
01.31.25

Sheet Reference No.
CG101A
INDEX 34A OF 114

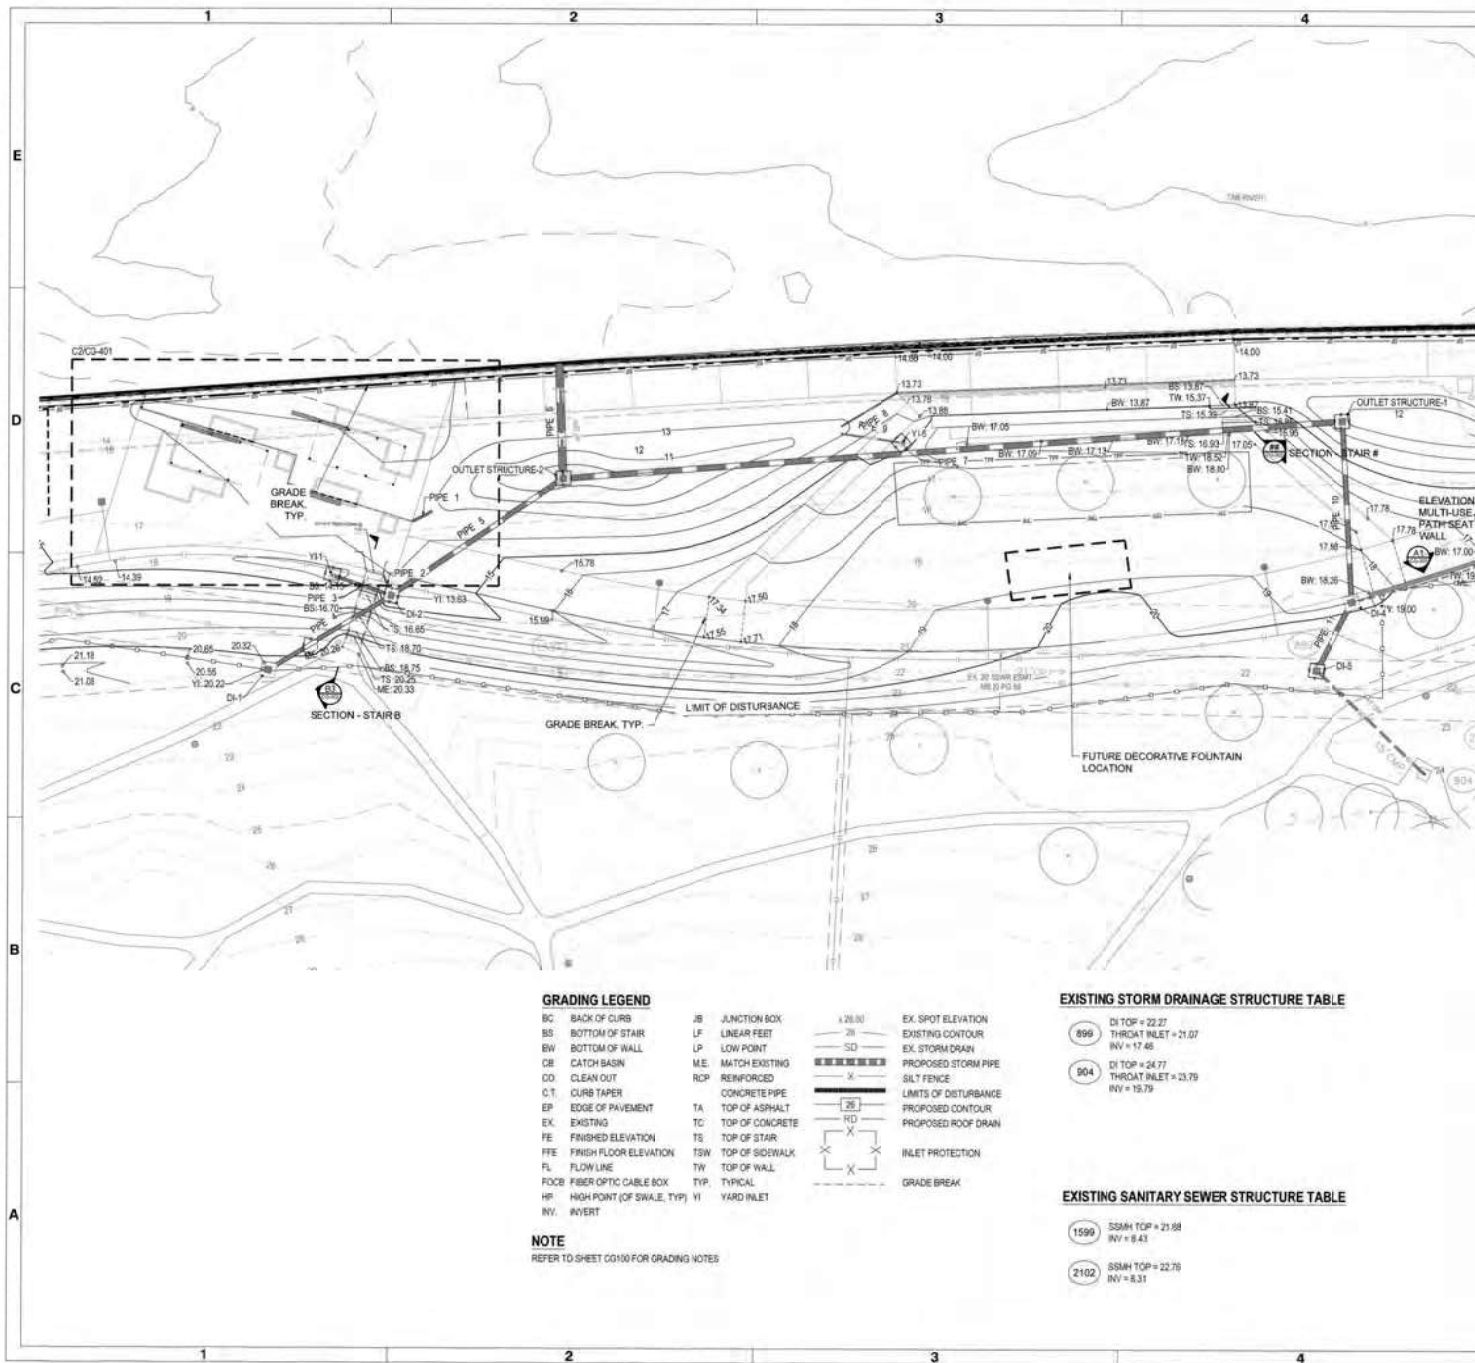

GRADING LEGEND

BC	BACK OF CURB	JB	JUNCTION BOX	1/8" (0.00)	EX. SPOT ELEVATION
BS	BOTTOM OF STAIR	LF	LINEAR FEET	2H	EXISTING CONTOUR
BW	BOTTOM OF WALL	LP	LOW POINT	SD	EX. STORM DRAIN
CB	CATCH BASIN	M.E.	MATCH EXISTING	PROPOSED STORM PIPE	
CO	CLEAN OUT	REINFORCED		SILT FENCE	
C.T.	CURB TAPER	CONCRETE PIPE		LIMITS OF DISTURBANCE	
EP	EDGE OF PAVEMENT	TA	TOP OF ASPHALT	PROPOSED CONTOUR	
EX	EXISTING	TC	TOP OF CONCRETE	PROPOSED ROOF DRAIN	
FE	FINISHED ELEVATION	TS	TOP OF STAIR	INLET PROTECTION	
FFE	FINISH FLOOR ELEVATION	TSW	TOP OF SIDEWALK	GRADE BREAK	
FL	FLOW LINE	TW	TOP OF WALL		
FOCB	FIBER OPTIC CABLE BOX	TYP.	TYPICAL		
HP	HIGH POINT (OF SWALE, TYP.)	VI	YARD INLET		
INV.	INVERT				

NOTE
REFER TO SHEET C0100 FOR GRADING NOTES

EXISTING STORM DRAINAGE STRUCTURE TABLE

899	DI TOP = 22.27 THROAT INLET = 21.07 INV = 17.46
904	DI TOP = 24.77 THROAT INLET = 23.79 INV = 15.79

EXISTING SANITARY SEWER STRUCTURE TABLE


1596	SSMH TOP = 21.58 INV = 8.43
2102	SSMH TOP = 22.76 INV = 8.31

STORM SYSTEM DATA

INV IN	INV OUT	SLOPE	PIPE	SIZE	MATERIAL	LENGTH
13.11	12.75	4.61%	1	8"	HDPE	7.80
13.53	13.17	4.74%	2	4"	HDPE	7.61
11.00	10.21	3.76%	3	10"	HDPE	21.12
15.00	10.21	8.80%	4	12"	RCP	45.90
16.21	7.38	4.00%	5	18"	RCP	70.86
5.84	0.50	13.65%	6	24"	RCP	35.10
5.16	7.84	5.50%	7	18"	RCP	260.24
13.00	12.75	1.92%	8	4"	HDPE	22.37
12.00	12.75	1.17%	9	8"	HDPE	21.40
12.15	9.16	4.88%	10	18"	RCP	51.51
17.46	14.15	12.65%	11	18"	RCP	25.14
13.25	13.10	0.58%	12	12"	RCP	25.71
13.05	13.00	0.44%	13	8"	HDPE	11.49
11.31	10.00	17.69%	14	8"	HDPE	7.38
7.50	5.38	2.00%	15	10"	HDPE	106.11
17.71	15.71	1.64%	16	12"	HDPE	30.85
16.71	16.22	1.78%	17	12"	HDPE	27.77
16.22	13.71	3.87%	18	15"	RCP	88.45
14.40	13.71	1.01%	19	12"	RCP	38.55
12.86	10.64	5.20%	20	15"	REP	30.86
7.64	5.38	4.35%	21	15"	RCP	31.97
7.50	5.38	3.00%	22	12"	RCP	13.58
18.02	10.50	8.00%	23	10"	HDPE	14.05
23.18	22.25	2.73%	24	8"	HDPE	34.04
5.38	0.50	26.91%	25	34"	RCP	18.14
8.00	7.50	2.85%	26	8"	HDPE	17.05

STORM STRUCTURE TABLE

STRUCTURE	RAW EL.	STRUCTURE IN	INVERT IN	MAINT OUT
DS-1	20.50			15.00
DS-2	15.00	DS-1	13.21	12.21
		Y1-1	13.17	
DS-4	18.40	DS-5	14.15	12.15
DS-5	21.50			17.80
DS-6	15.00			12.80
DS-7	22.00			17.71
DS-8	22.25	DS-7	16.71	16.71
DS-9	21.79	DS-8	18.23	16.23
DS-10	18.25	DS-9	13.71	16.16
		Y1-2	13.71	
DS-11	17.88	DS-12	16.84	1.84
DS-12	16.88	Y1-2	16.35	7.35
DS-13	8.85	DS-14	5.79	3.85
		DS-15	5.58	
		Y1-3	5.58	
OUTLET STRUCTURE-1	13.00	DS-14	6.16	9.16
OUTLET STRUCTURE-2	12.75	DS-15	7.50	9.54
		OUTLET STRUCTURE-3	5.54	
Y1-1	15.00			17.00
Y1-2	22.00			18.00
Y1-3	25.00			22.18
Y1-4	13.00		10.00	8.00
Y1-5	14.00		12.75	14.00
Y1-6	15.15			14.00
Y1-7	13.85	Y1-4	7.80	7.80

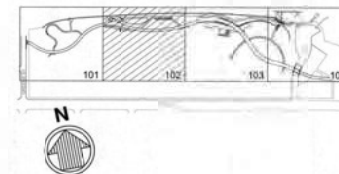

ISSUED FOR BID
ISSUED: 2025-02-07
NOT TO BE USED FOR CONSTRUCTION



1	PROJECT NO.	2025-02-07
2	PROJECT NAME	GREENVILLE SOUTH CAROLINA
3	PROJECT LOCATION	GREENVILLE SOUTH CAROLINA
4	PROJECT DATE	2025-02-07
5	PROJECT DRAWN BY	ALFRED J. GIBSON
6	PROJECT CHECKED BY	ALFRED J. GIBSON
7	PROJECT APPROVED BY	ALFRED J. GIBSON
8	PROJECT SCALE	1" = 20'
9	PROJECT SHEET NO.	CG-102
10	PROJECT TOTAL SHEETS	10

GREENVILLE SOUTH CAROLINA
GRADING & DRAINAGE
PLAN (CENTERWEST)

1	DESIGNER	ALFRED J. GIBSON
2	DATE	2025-02-07
3	SCALE	1" = 20'
4	PROJECT NO.	2025-02-07
5	PROJECT NAME	GREENVILLE SOUTH CAROLINA
6	PROJECT LOCATION	GREENVILLE SOUTH CAROLINA
7	PROJECT DATE	2025-02-07
8	PROJECT DRAWN BY	ALFRED J. GIBSON
9	PROJECT CHECKED BY	ALFRED J. GIBSON
10	PROJECT APPROVED BY	ALFRED J. GIBSON

INDEX: 35 OF 114

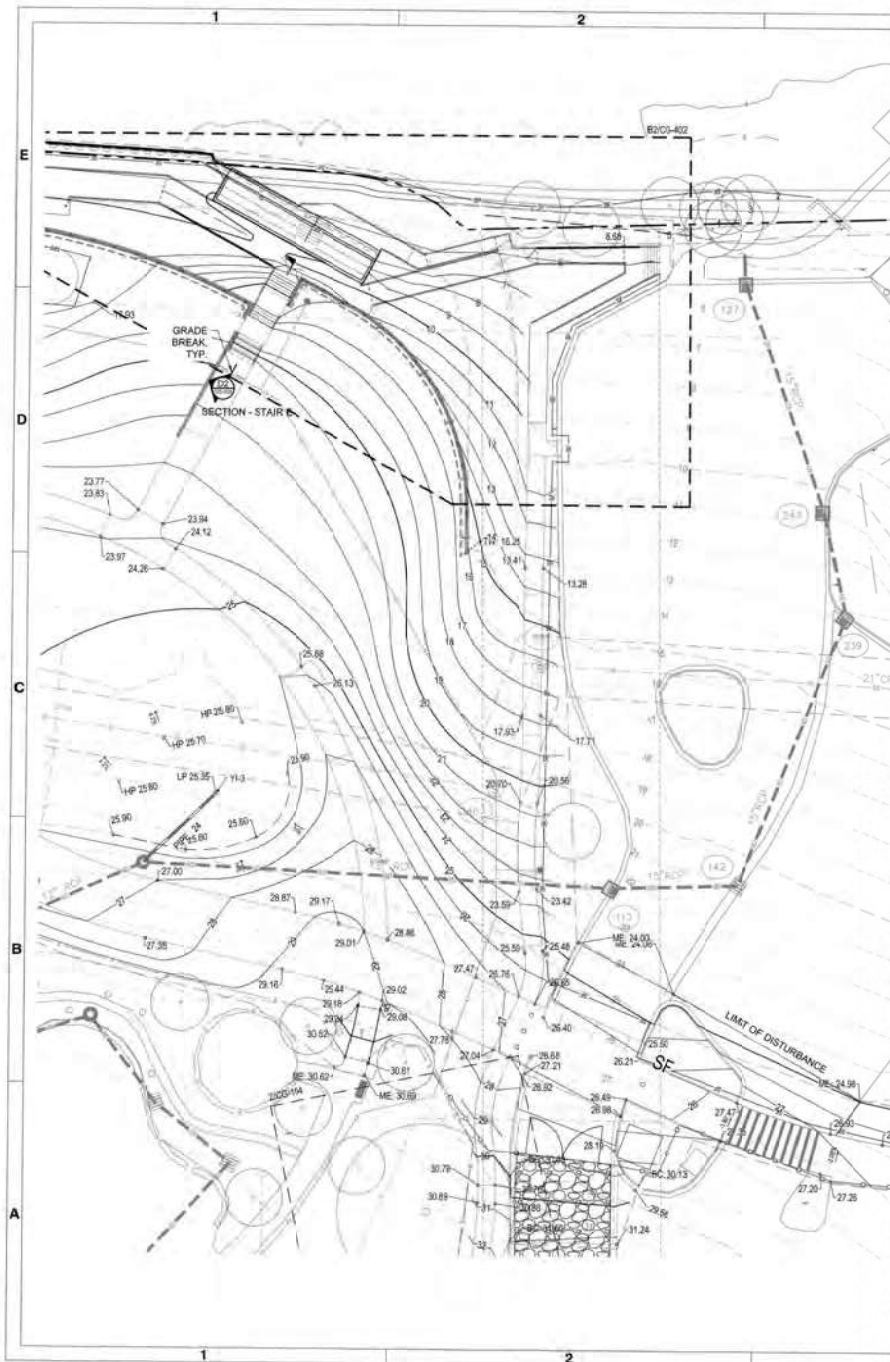

C2 GRADING PLAN - PATH TO FIRST STREET
SCALE 1"=20'

EXISTING STORM DRAINAGE STRUCTURE TABLE

239	CB HOOD = 13.04 INV = 9.25	112	CB HOOD = 22.47 INV = 19.17
243	CB HOOD = 13.85 INV = 8.25	142	DI TOP = 20.48 INV = 17.05
127	CB HOOD = 5.82 INV = 2.47	177	DI TOP = 38.34 INV = 33.94

EXISTING SANITARY SEWER STRUCTURE TABLE

448	SSAH TOP = 17.54 INV = 7.54
463	SSAH TOP = 25.76 INV = 7.54

STORM STRUCTURE TABLE			
STRUCTURE	RIM EL.	STRUCTURE IN	INVERT IN
D-1	20.50		15.00
D-2	15.00	D-1	12.21
D-4	18.40	D-5	10.18
D-5	21.50		17.48
D-6	15.00		13.25
D-7	22.00		17.71
D-8	22.25	D-7	18.11
D-9	21.75	D-8	19.22
D-10	18.25	D-9	12.76
D-11	17.88	D-10	10.84
D-12	18.98	D-11	7.80
D-13	8.85	D-12	5.38
OUTLET STRUCTURE-1			
	13.00	D-4	8.18
OUTLET STRUCTURE-2			
	12.75	D-2	7.38
			5.84
			11.80
			18.02
			23.18
			4.01
			13.76
			14.80
			7.28


GRADING LEGEND

BC	BACK OF CURB	TA	TOP OF ASPHALT
BS	BOTTOM OF WALL	TC	TOP OF CONCRETE
BW	BOTTOM OF STAIR	TS	TOP OF STAIR
CB	CATCH BASIN	TSW	TOP OF SIDEWALK
CO	CLEAN OUT	TW	TOP OF WALL
C.T.	CURB TAPER	TYP.	TYPICAL
EP	EDGE OF PAVEMENT	FOCB	FIBER OPTIC CABLE BOX
EX	EXISTING	HP	HIGH POINT (OF SWALE, TYP.)
FE	FINISHED ELEVATION	INV	INVERT
FFE	FINISH FLOOR ELEVATION		
FL	FLOW LINE		
FOCB	FIBER OPTIC CABLE BOX		
HP	HIGH POINT (OF SWALE, TYP.)		
INV	INVERT		

NOTE

REFER TO SHEET CG100 FOR GRADING NOTES

STORM SYSTEM DATA					
INV IN	INV OUT	SLOPE	PIPE SIZE	MATERIAL	LENGTH
13.11	12.78	4.81%	1"	HDPE	7.80
13.53	13.17	4.74%	2"	HDPE	7.81
11.00	10.21	3.70%	3"	HDPE	21.12
15.00	10.21	9.80%	4"	RCP	48.90
18.21	7.38	4.00%	5"	RCP	10.60
5.84	5.50	13.50%	6"	RCP	38.10
9.18	7.84	0.00%	7"	RCP	200.24
13.00	12.75	1.12%	8"	HDPE	22.37
13.00	12.75	1.17%	8"	HDPE	21.40
12.15	9.18	4.80%	10"	RCP	61.61
17.48	14.10	12.00%	11"	RCP	26.14
13.25	13.10	0.58%	12"	RCP	26.71
13.00	13.00	0.44%	12"	HDPE	11.49
11.31	10.25	17.20%	14"	HDPE	7.30
7.60	5.38	2.00%	15"	HDPE	105.11
17.71	16.71	1.64%	16"	HDPE	60.68
18.11	16.22	1.07%	17"	HDPE	27.71
16.22	15.71	3.87%	18"	RCP	68.42
14.80	12.71	1.01%	18"	RCP	68.55
11.58	10.64	8.30%	20"	RCP	20.98
7.84	5.38	6.35%	21"	RCP	51.07
7.80	1.38	5.00%	22"	RCP	70.58
11.02	10.25	1.00%	24"	HDPE	84.05
21.18	22.25	1.73%	24"	HDPE	34.04
5.38	5.50	38.81%	28"	RCP	18.14
8.00	7.50	1.88%	30"	HDPE	17.60

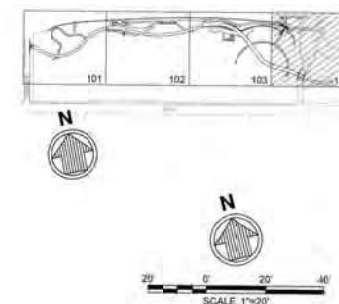

ISSUED FOR BID
ISSUED: 2025-02-07
NOT TO BE USED FOR CONSTRUCTION

GREENVILLE TOWN COMMONS
& ESCAPE PROJECT

GRADING & DRAINAGE
PLAN (EAST)

Sheet Reference No.
CG-104

INCH 37 OF 114


DESIGNED BY: [Signature]

CHECKED BY: [Signature]

DATE: 01.21.25

APPROVED BY: [Signature]

DATE: 01.21.25

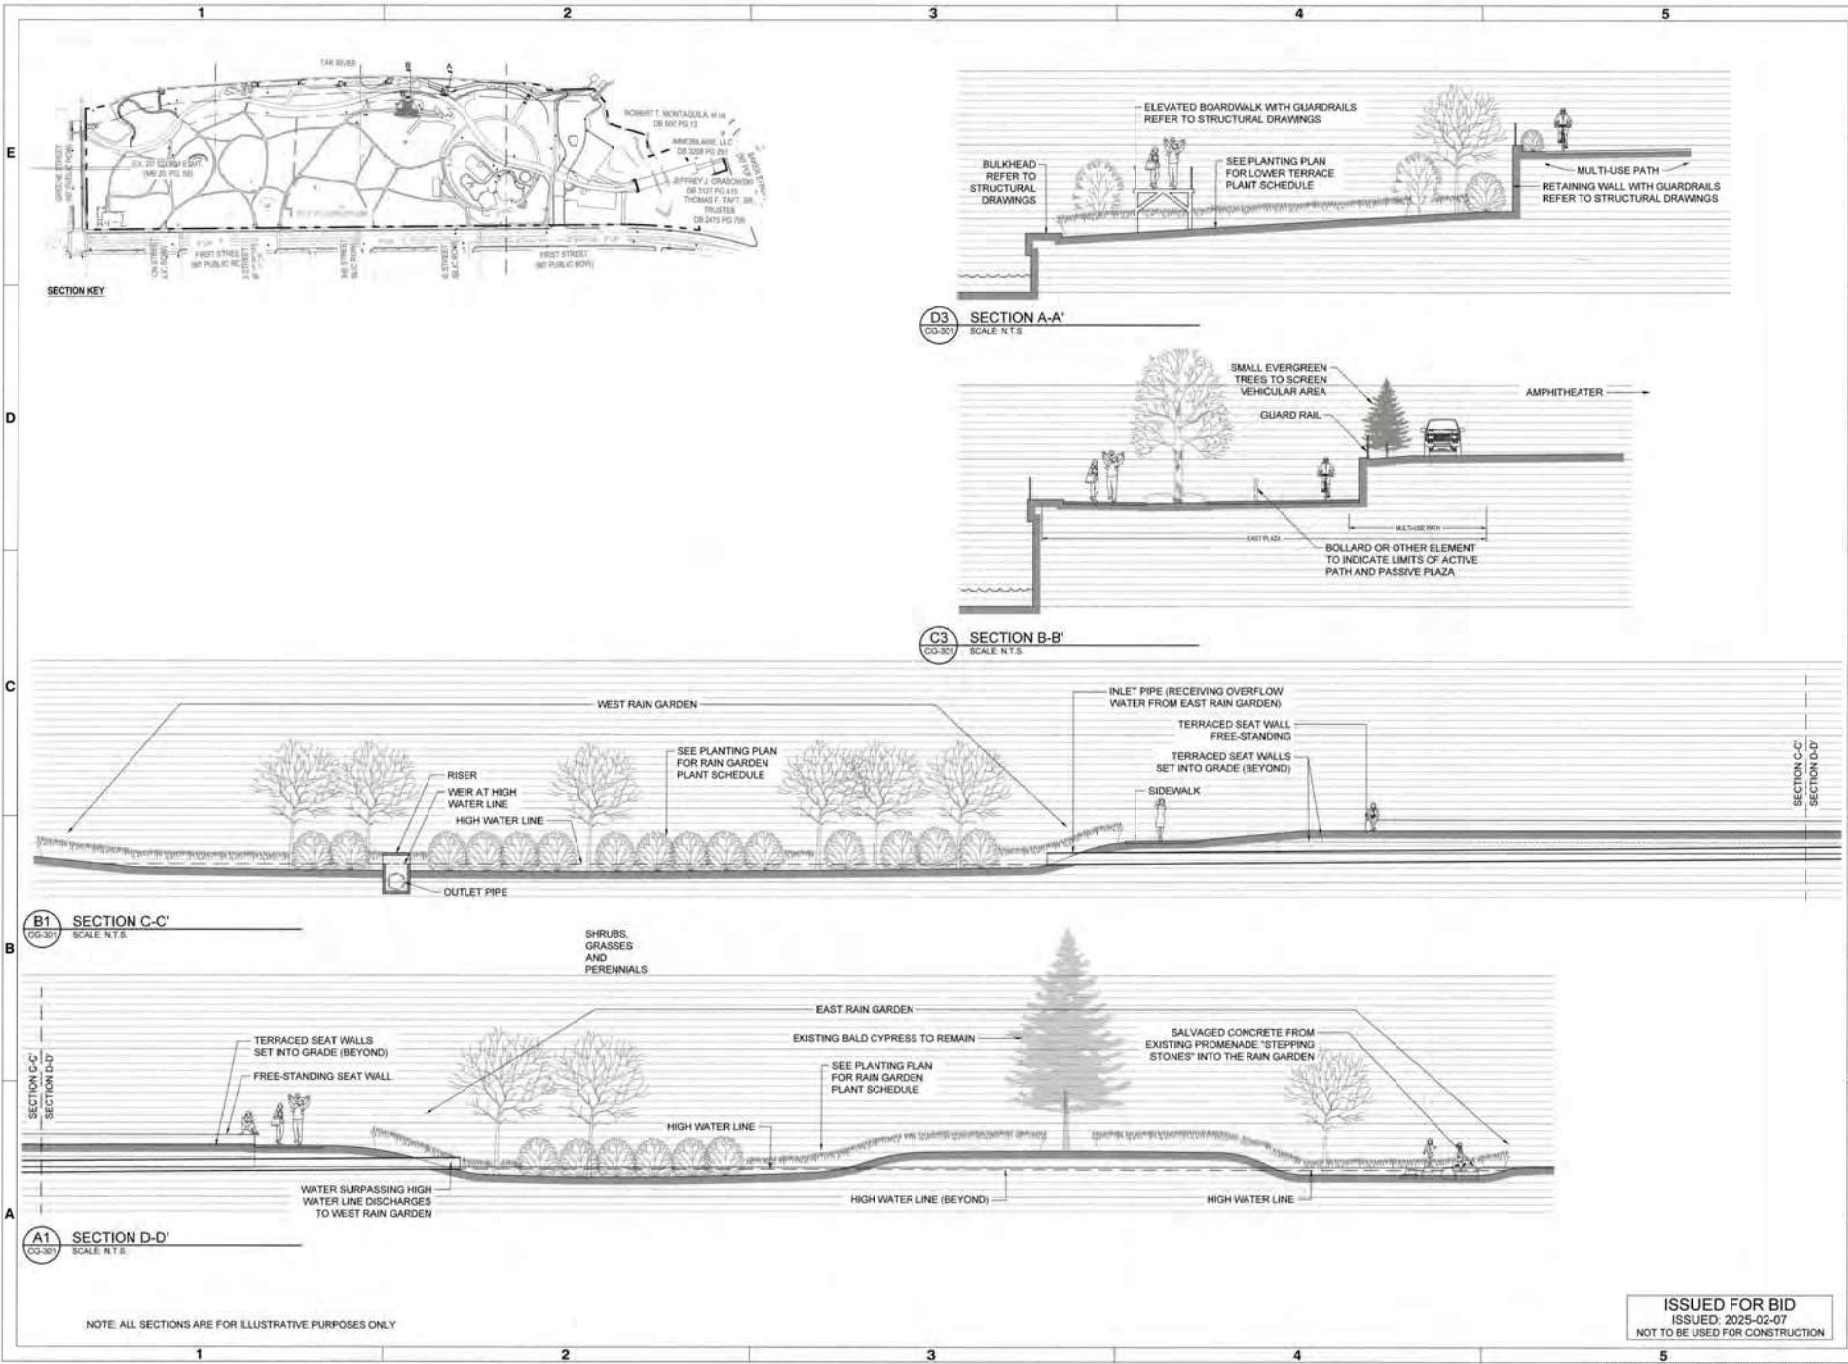

Greenville
NORTH CAROLINA

UNIVERSITY TOWN CENTER PHASE 2 & EXHAUSTION PROJECT

SITE SECTIONS

PROJECT INFORMATION

Project Name	UNIVERSITY TOWN CENTER PHASE 2 & EXHAUSTION PROJECT
Project Number	CG-301
Project Location	1000 UNIVERSITY AVENUE, GREENVILLE, NC 27601
Project Date	02/07/2025
Project Status	ISSUED FOR BID

DESIGNER INFORMATION

Designer Name	THE GROUP
Designer Address	1000 UNIVERSITY AVENUE, GREENVILLE, NC 27601
Designer Phone	(864) 622-1234
Designer Email	info@thegroup.com

APPROVALS

Project Manager	KATHLEEN ROSE
Designer	KATHLEEN ROSE
Checker	KATHLEEN ROSE
Approver	KATHLEEN ROSE

NOTES

1. ALL SECTIONS ARE FOR ILLUSTRATIVE PURPOSES ONLY.


2. SEE PLANTING PLAN FOR RAIN GARDEN PLANT SCHEDULE.

3. SEE PLANTING PLAN FOR LOWER TERRACE PLANT SCHEDULE.

ISSUED FOR BID
ISSUED: 2025-02-07
NOT TO BE USED FOR CONSTRUCTION

Sheet
Reference No.
CG-301
INDEX 38 OF 114

DRAWING SCALES SHOWN BASED ON 24"x36" DRAWING

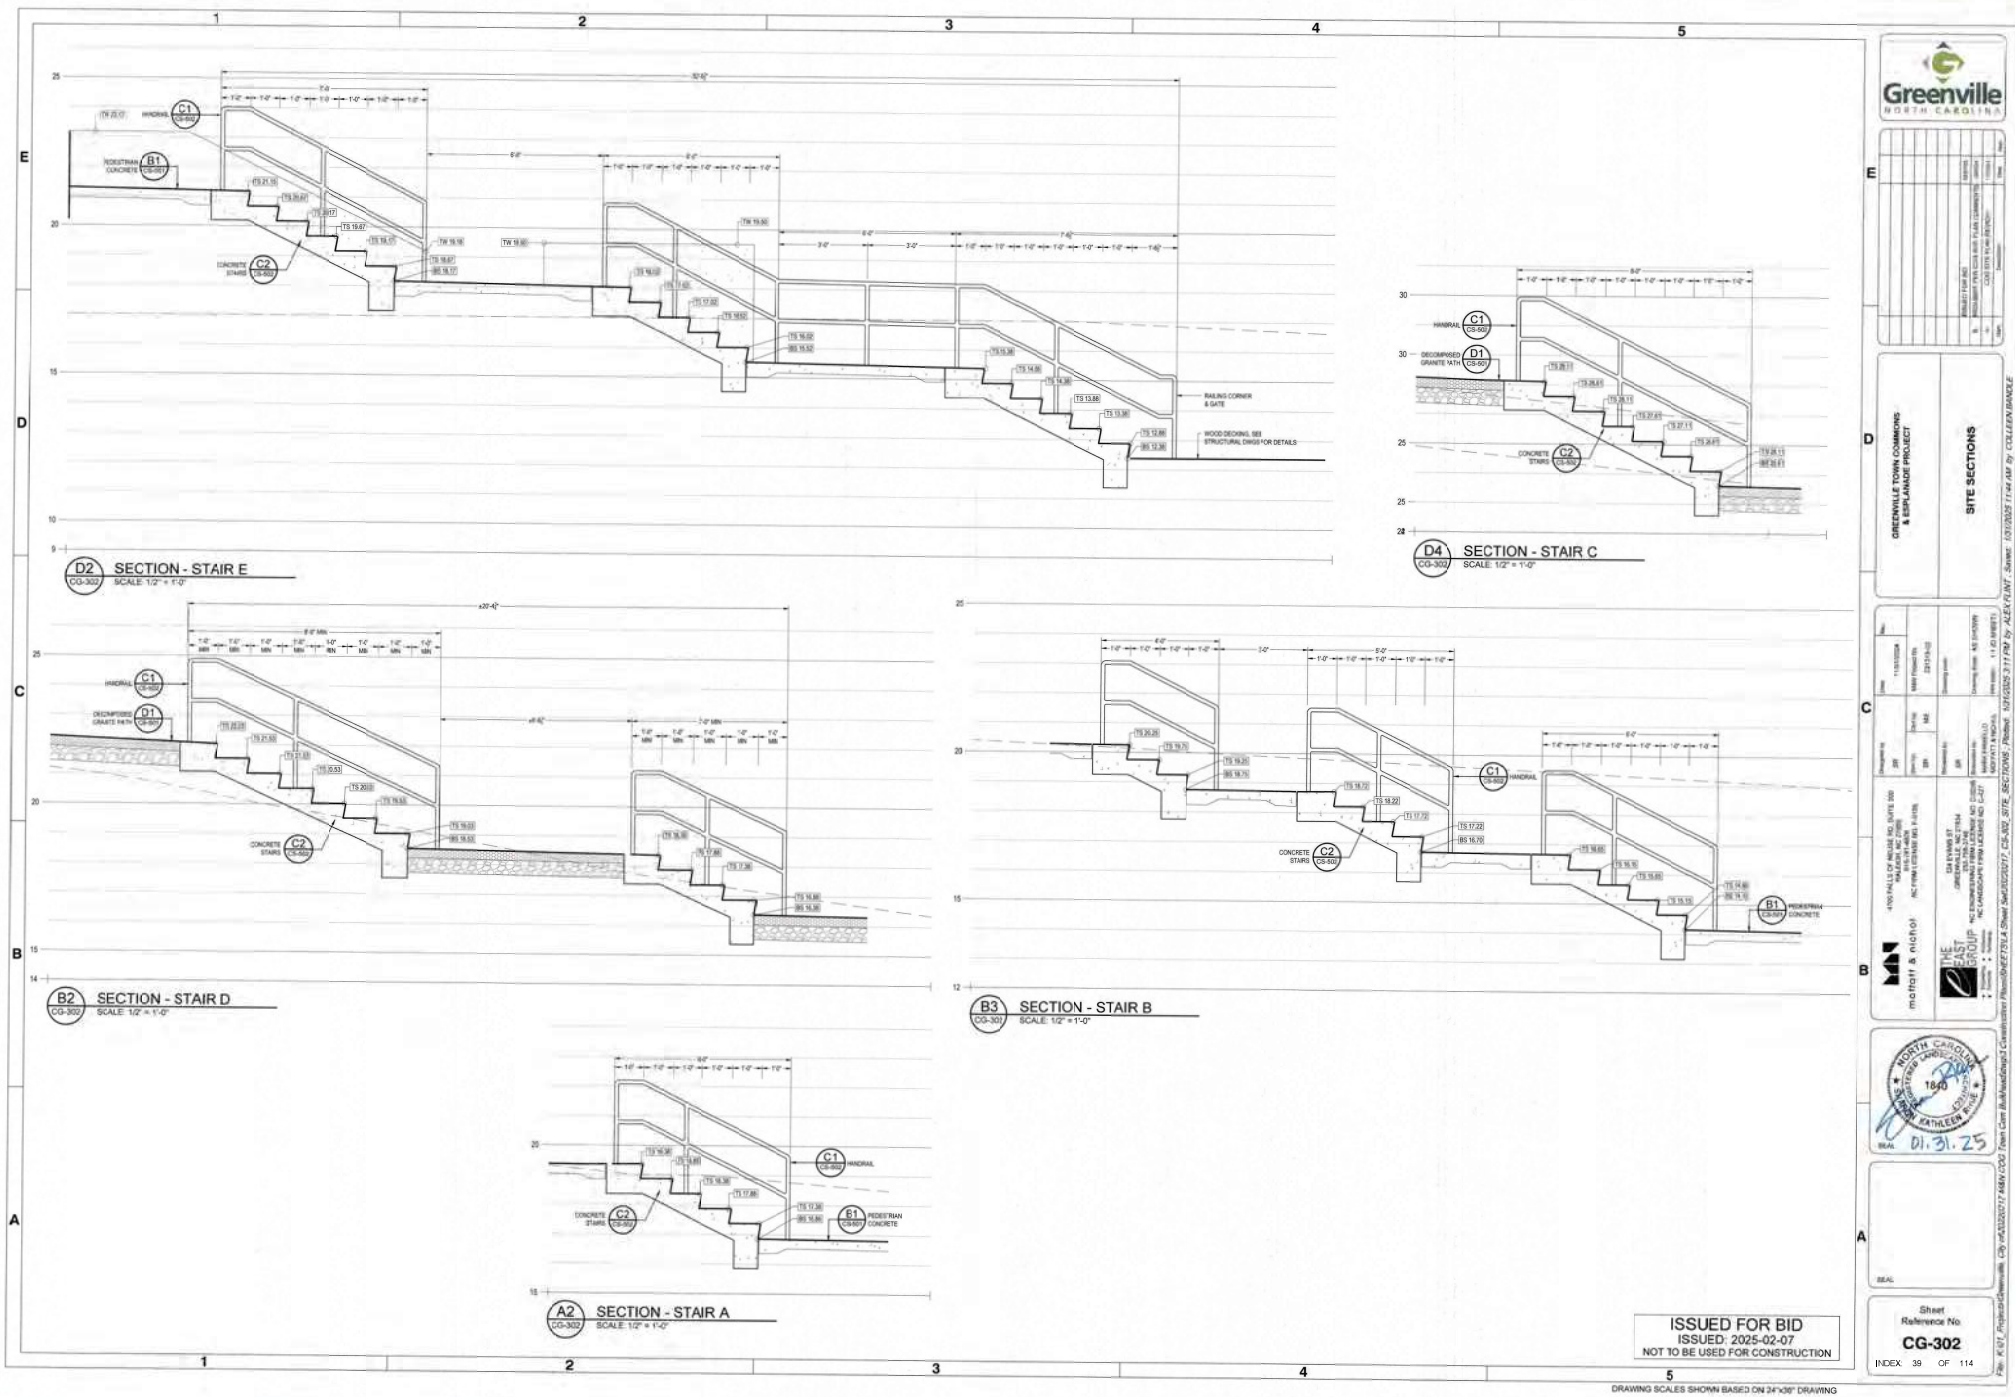

Greenville
NORTH CAROLINA

PROJECT INFORMATION	
GREENVILLE TOWN COMMONS & ESPLANADE PROJECT	
SHEET NO. 39 OF 114	
DATE: 02/07/2025	
DRAWN BY: KATHLEEN RILEY	
CHECKED BY: KATHLEEN RILEY	
APPROVED BY: KATHLEEN RILEY	


THE EAST GROUP

ARCHITECTS

1000 E. 10TH STREET, SUITE 100
 GREENVILLE, NC 27601
 TEL: 864.425.1234
 FAX: 864.425.1235
 WWW.THEEASTGROUP.COM

ISSUED FOR BID
 ISSUED: 2025-02-07
 NOT TO BE USED FOR CONSTRUCTION

DRAWING SCALES SHOWN BASED ON 34"x36" DRAWING

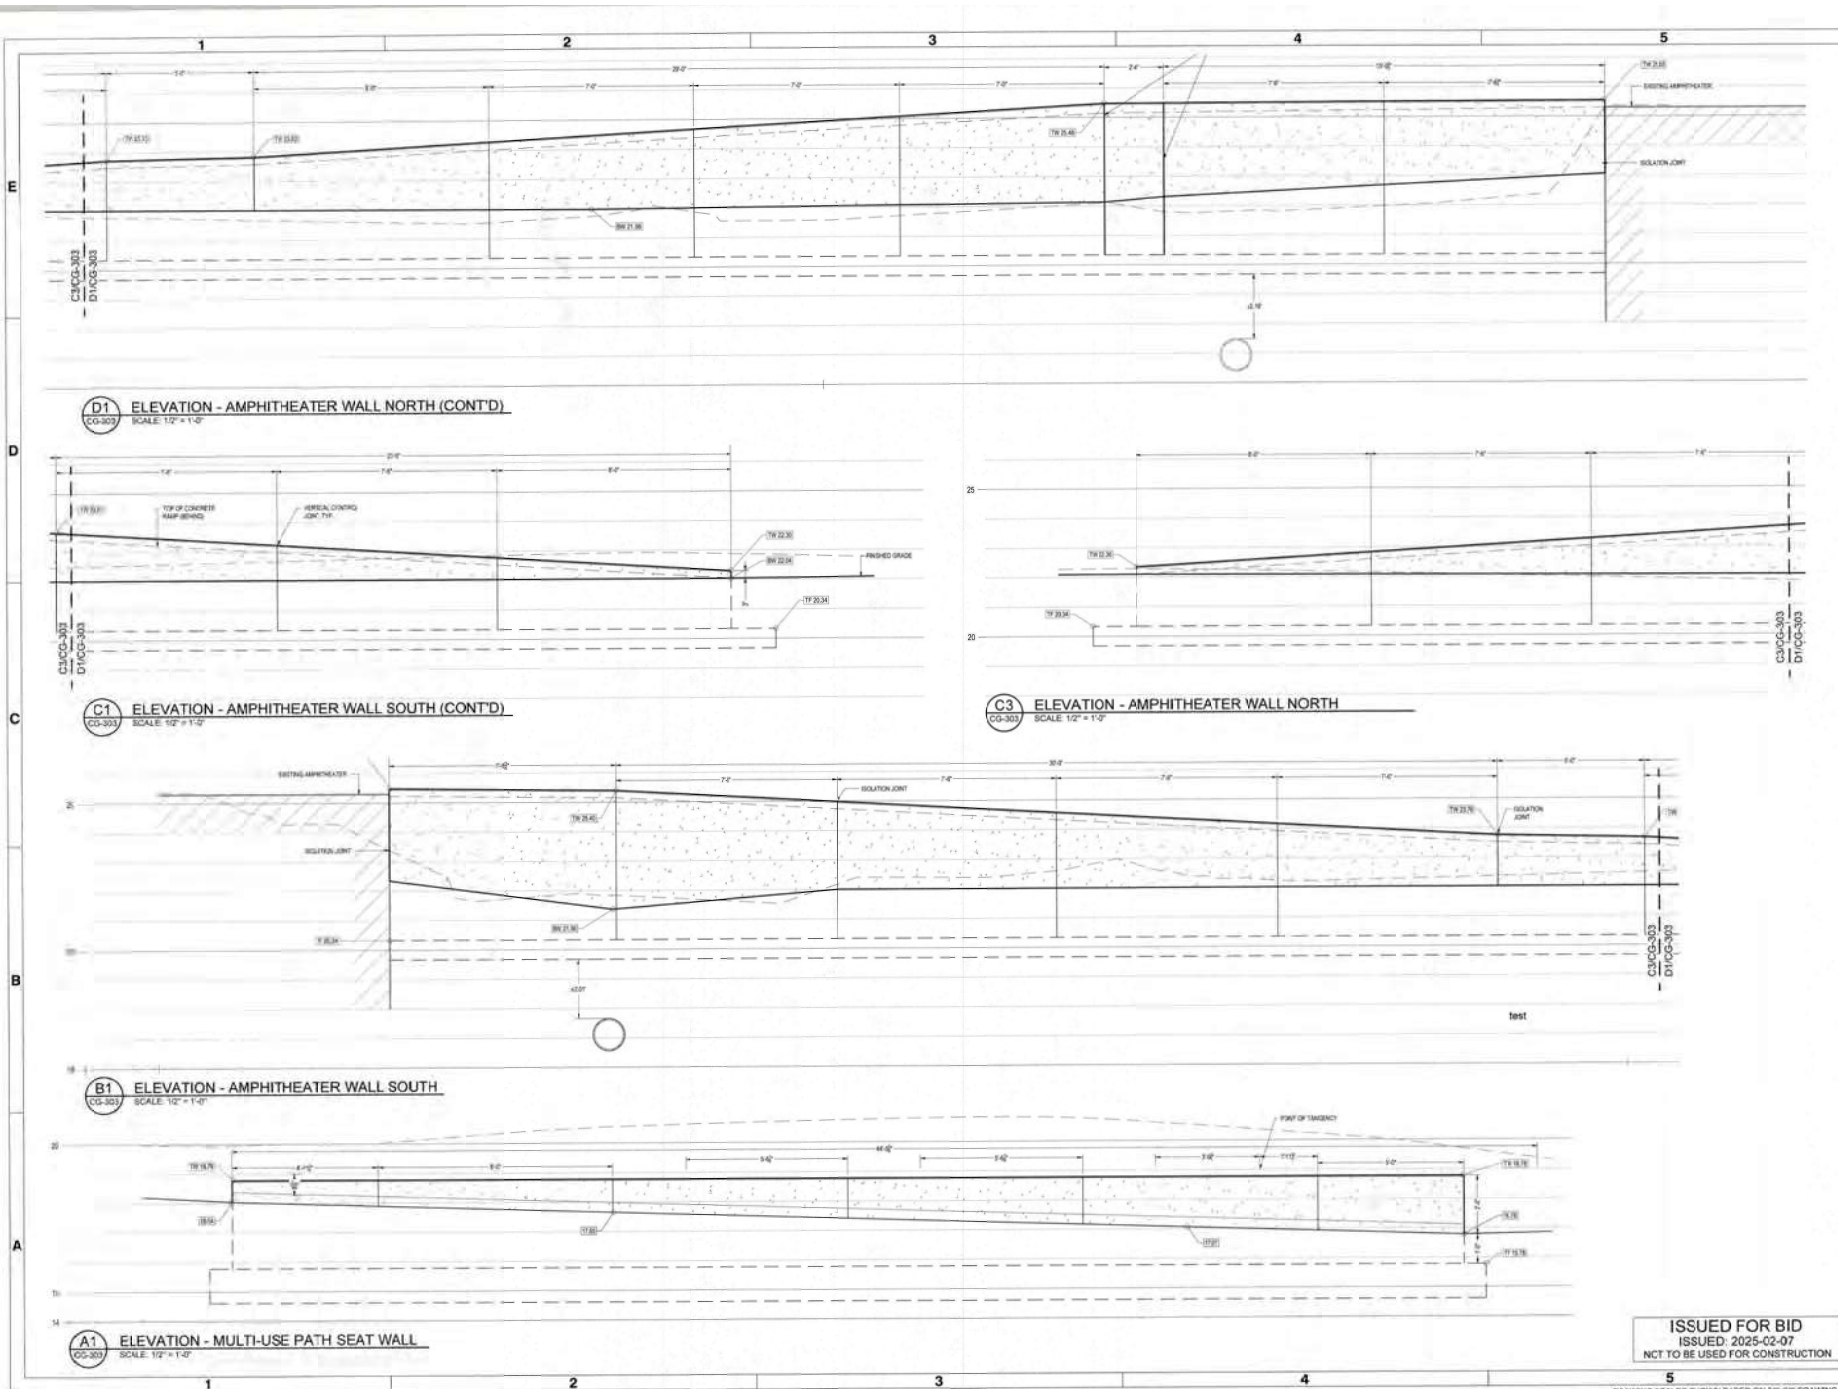

ISSUED FOR BID
ISSUED: 2025-02-07
NOT TO BE USED FOR CONSTRUCTION

Greenville
NORTH CAROLINA

PROJECT: GREENVILLE TOWN COMMONS & IMPROVEMENT PROJECT

DATE: 01/31/25

DESIGNED BY: [Firm Name]

DRAWN BY: [Firm Name]

CHECKED BY: [Firm Name]

APPROVED BY: [Firm Name]

SITE SECTIONS

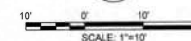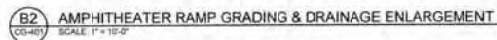

ISSUED FOR BID
ISSUED: 2025-02-07
NOT TO BE USED FOR CONSTRUCTION

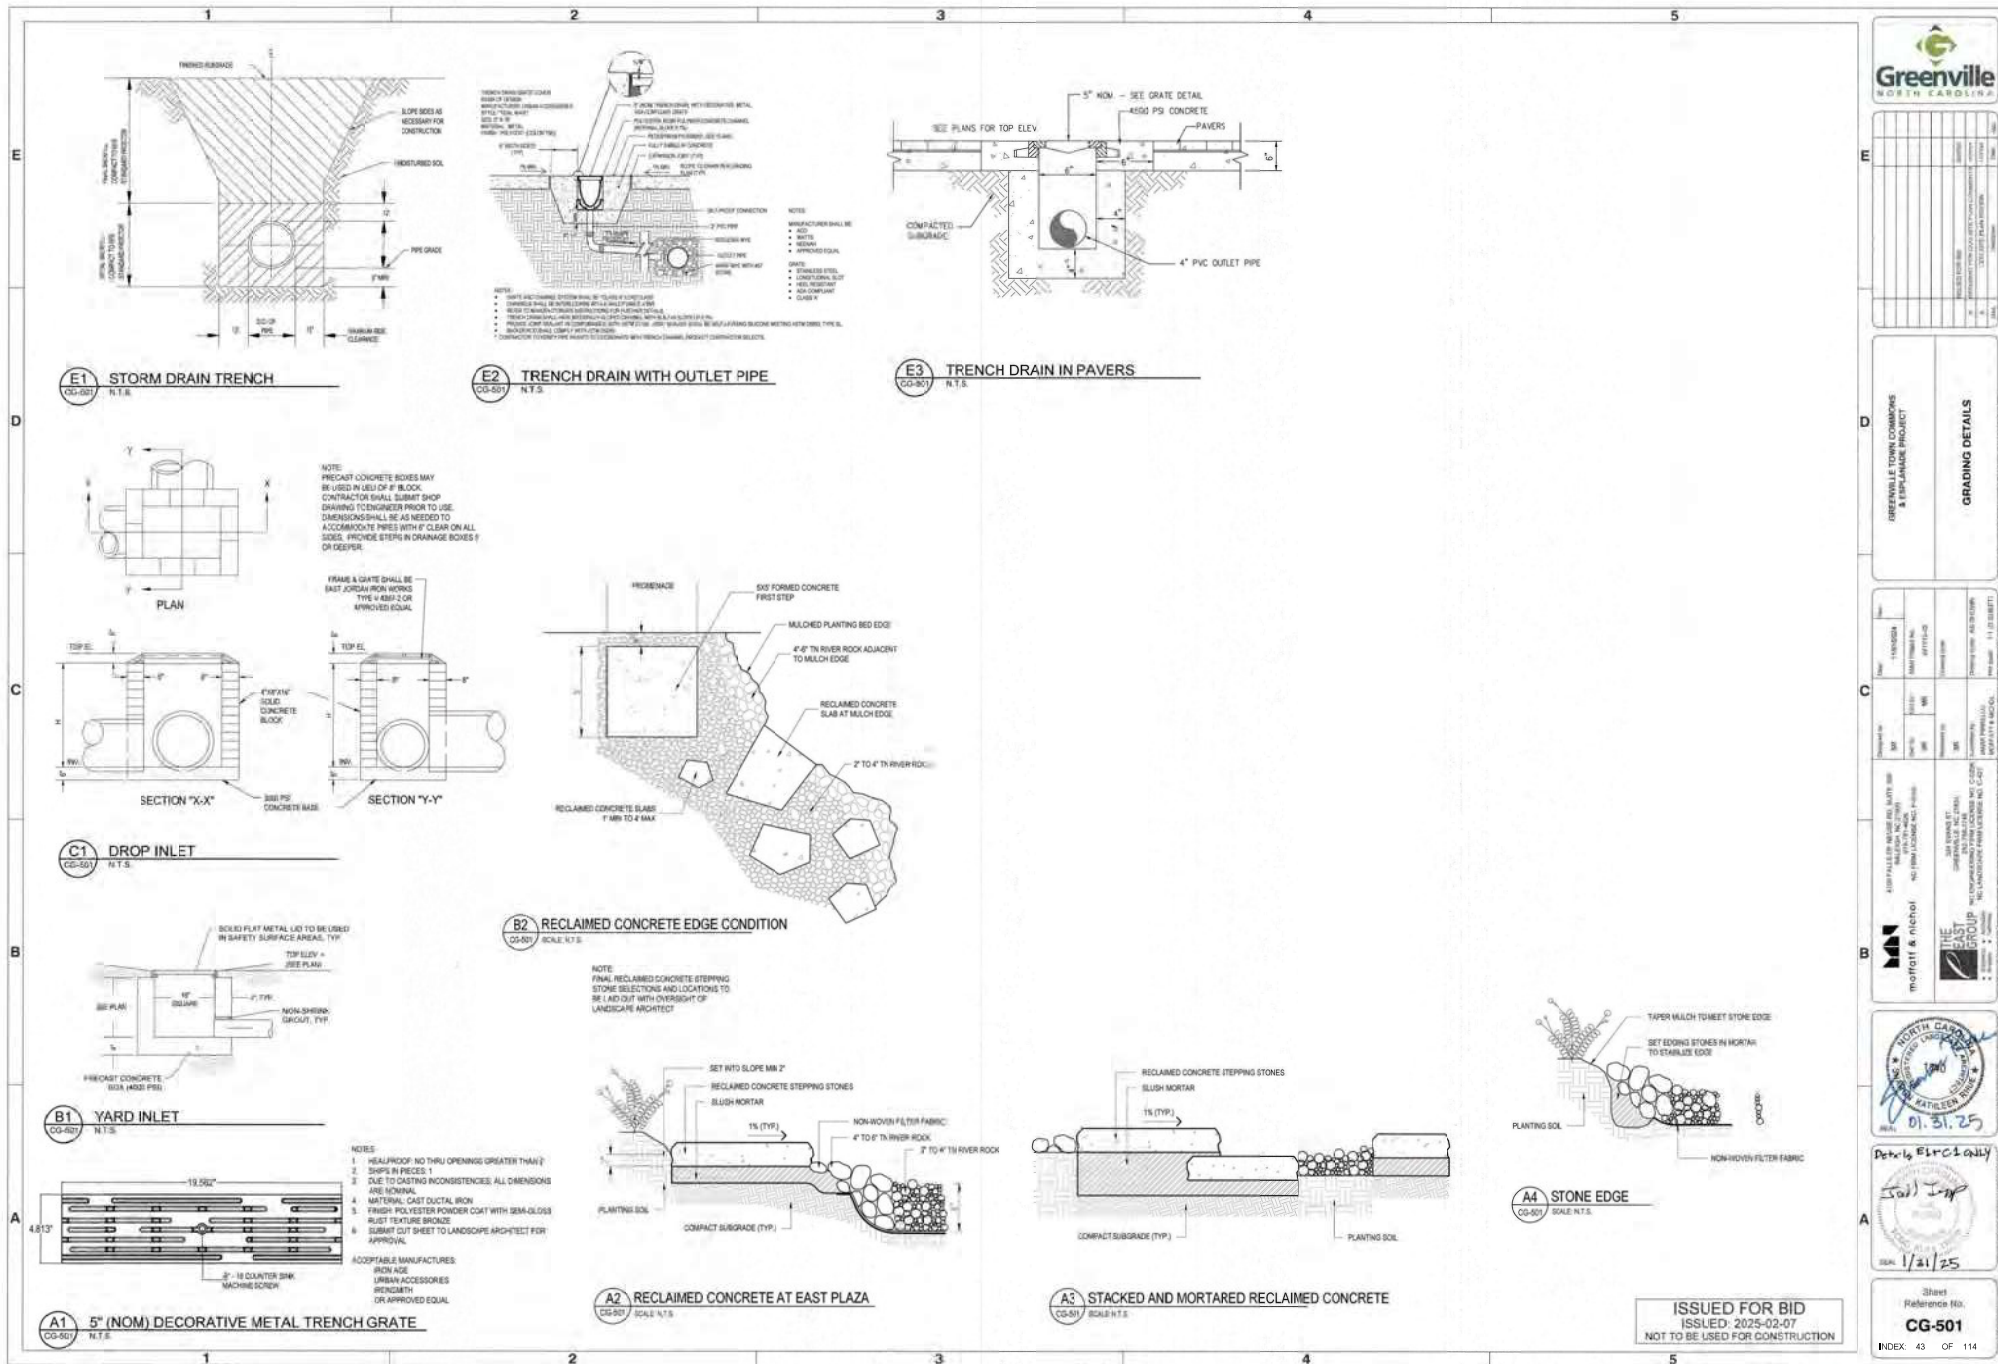

Greenville
NORTH CAROLINA

GREENVILLE TOWN COMMONS & ESPLANADE PROJECT


GRADING DETAILS

THE EAST GROUP

ISSUED FOR BID
ISSUED: 2025-02-07
NOT TO BE USED FOR CONSTRUCTION

CG-501

INDEX 43 OF 114

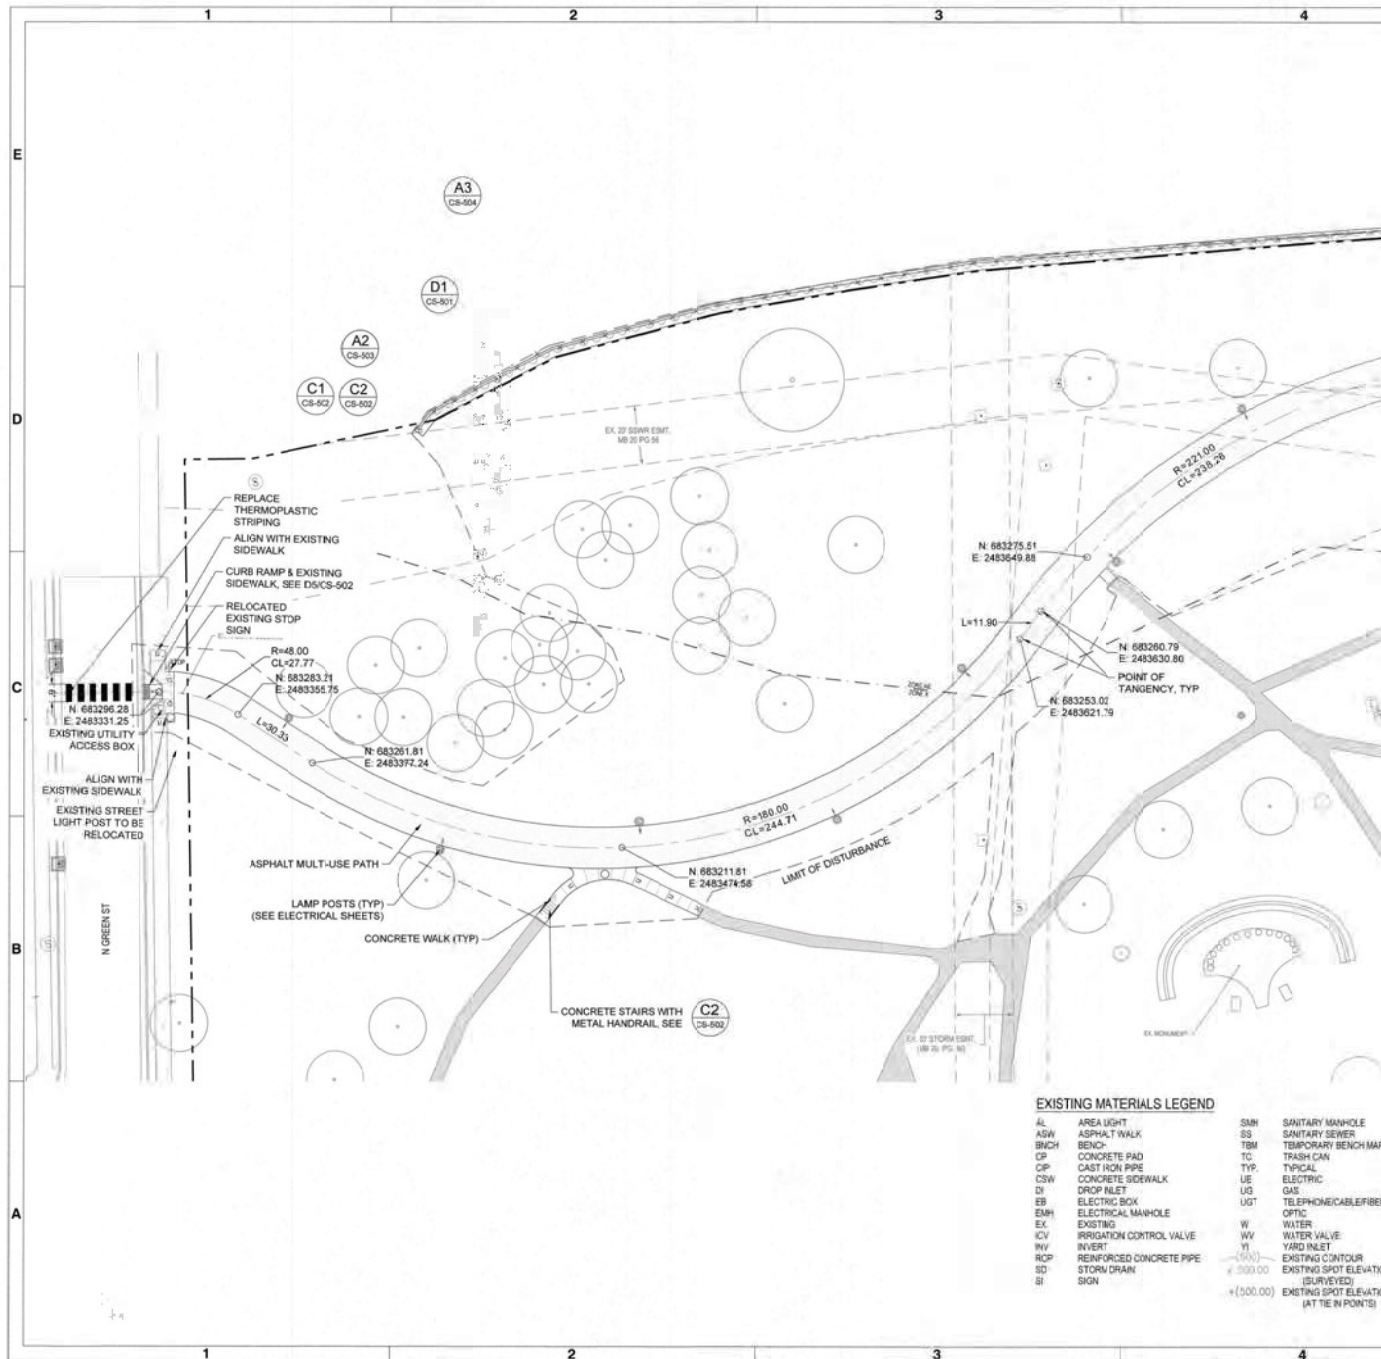

SITE FURNISHINGS SCHEDULE



QTY	ITEM	SIZE	COLOR/FINISHES	NOTES
13	Backless Bench with Armrests	6' width		Refer to DuMor Bench on Sheet CS-503
5	Backless Bench with Armrests	6' width		DuMor Bench to coordinate Backless Bench on Sheet CS-503
6	Collapse Butler with Locking mechanism	34" Ht		Refer to Buord R-5716 on Sheet CS-503
6	Blue Rack			Refer to DuMor Series 292 on Sheet CS-503
3	Picnic Table	6'		Refer to DuMor Table 100 on Sheet CS-503
4	Picnic Tables			Refer to Vistro "Bevin" Table on Sheet CS-503
14	Picnic Chairs			Refer to Vistro "Bevin" Chairs on Sheet CS-503. To include solvex mechanism.
2	Trash/Recycling Recycled with gain shell	40 gal.		Refer to DuMor "Reposado" 131-407 on Sheet CS-503
4	Concrete Seat Vial Topless (Backless with armrests)	8' wide x 27" deep	No-restart, FSC certified wood	Refer to "Shimmer" Detail on Sheet CS-504
4	Concrete Seat Vial Topless (With backrest & armrests)	8' wide x 27" deep	No-restart, FSC certified wood	Refer to "Shimmer" Detail on Sheet CS-504
1	Concrete Outdoor Table Tennis	5' wide x 9' long		Refer to "Concrete Outdoor Table Tennis" Detail on Sheet CS-504
2	Concrete Table Tennis Benches			Refer to "Concrete Table Tennis Benches" Detail on Sheet CS-504

SITE MATERIALS LEGEND

PATTERN	MATERIAL	DETAIL
[Pattern]	HEAVY-DUTY ASPHALT PAVEMENT	P1CS-801
[Pattern]	STANDARD ASPHALT PAVEMENT	B1CS-601
[Pattern]	GRAVEL PAVING	DMCS-501
[Pattern]	PEDESTRIAN CONCRETE	B1CS-501
[Pattern]	VEHICULAR CONCRETE	A1CS-501
[Pattern]	DECOMPOSED GRANITE	A1CS-601
[Pattern]	GRASS PAVEMENT	B1CS-601
[Pattern]	COMPOSITE WOOD DECKING, SEE STRUCTURAL PLANS	-
[Pattern]	TIMBER BRIDGE, SEE STRUCTURAL PLANS	-
[Pattern]	CONCRETE PAVERS	D1CS-501

EXISTING MATERIALS LEGEND

AL	AREA LIGHT	SMN	SANITARY MANHOLE
ASW	ASPHALT WALK	SS	SANITARY SEWER
BNCH	BENCH	TBM	TEMPORARY BENCH MARK
CP	CONCRETE PAD	TC	TRASH CAN
CP	CAST IRON PIPE	TYR	TYPICAL
CSW	CONCRETE SIDEWALK	UE	ELECTRIC
DI	DROP INLET	UG	GAS
EB	ELECTRIC BOX	UGT	TELEPHONE/CABLE/FIBER
EMH	ELECTRIC MANHOLE	W	WATER
EX	EXISTING	WV	WATER VALVE
ICV	IRRIGATION CONTROL VALVE	YI	YARD INLET
INVERT	INVERT	YI	EXISTING SPOT ELEVATION (SURVEYED)
ROP	REINFORCED CONCRETE PIPE	YI	EXISTING SPOT ELEVATION (AT THE IN POINTS)
SD	STORM DRAIN		
SI	SIGN		

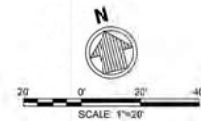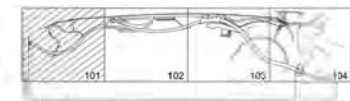

ISSUED FOR BID
ISSUED: 2025-02-07
NOT TO BE USED FOR CONSTRUCTION

GREENVILLE TOWN ENGINEERING & SURVEYING PROJECT

MATERIALS & LAYOUT PLAN (WEST)

PROJECT NO. 2024-001


DATE: 01.31.25

ISSUED FOR BID

ISSUED: 2025-02-07

NOT TO BE USED FOR CONSTRUCTION

INDEX 44 OF 114

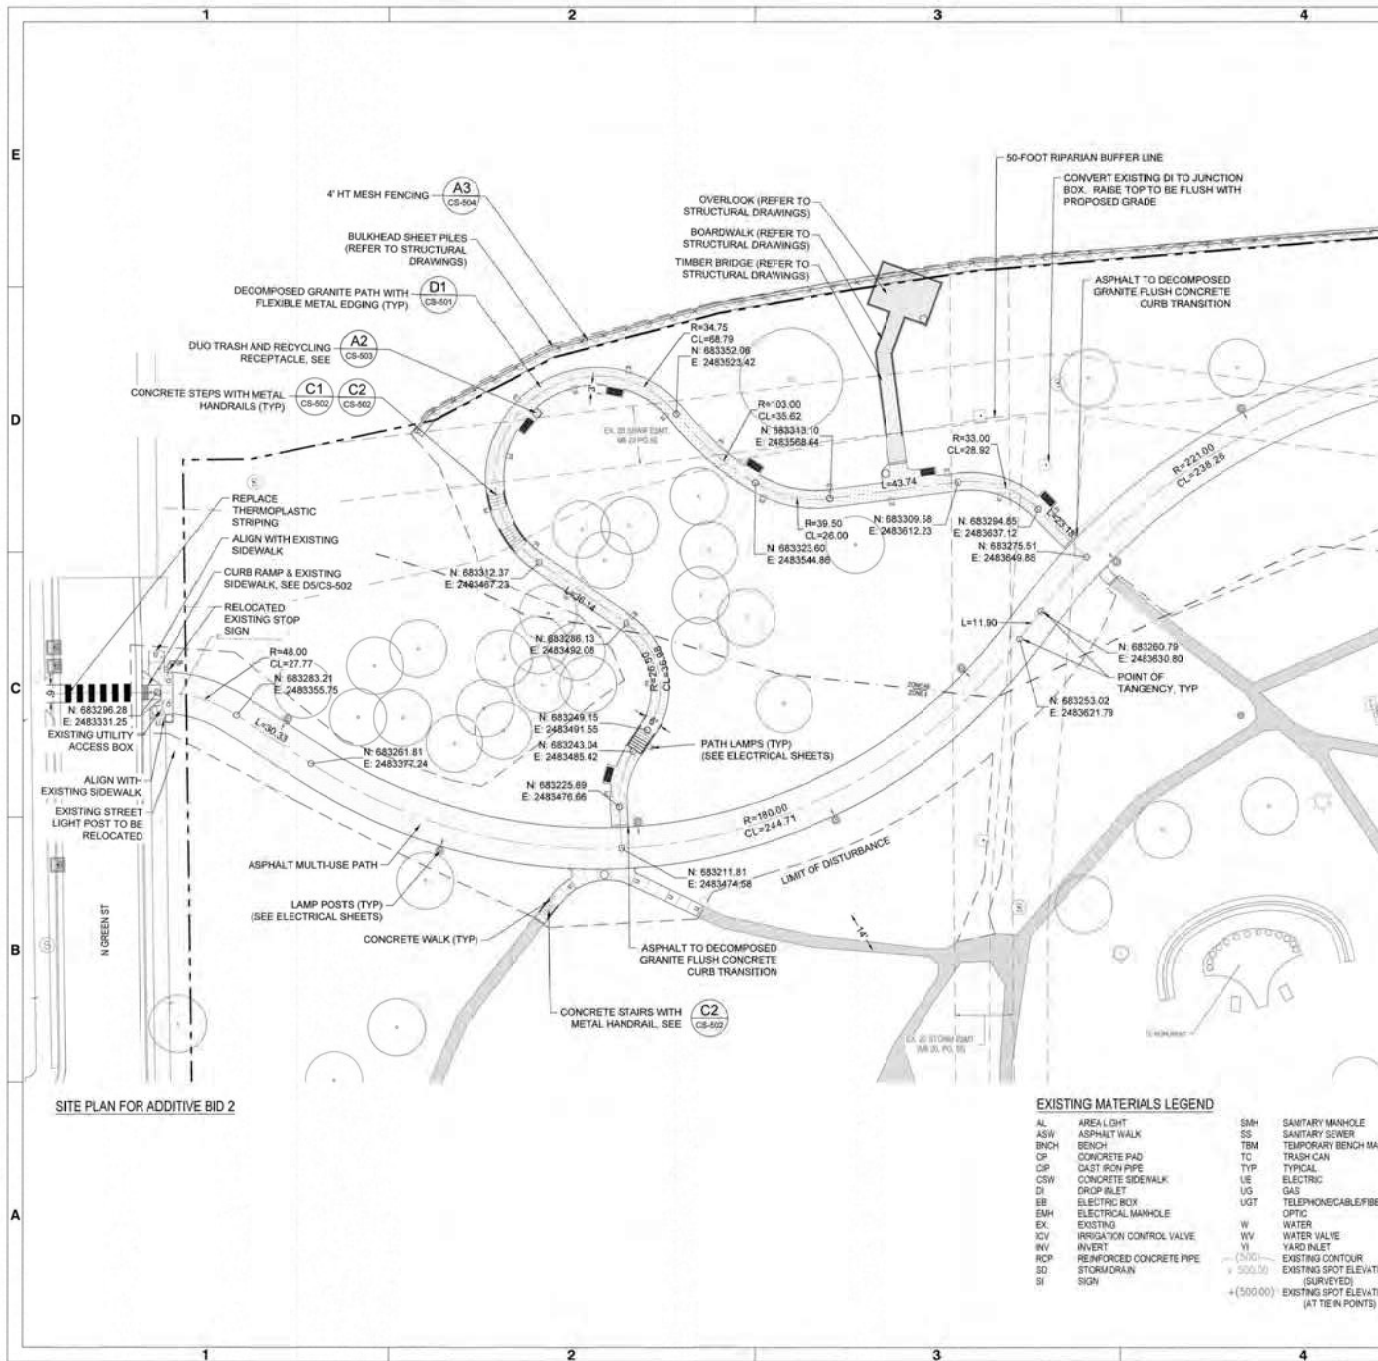

SITE PLAN FOR ADDITIVE BID 2

EXISTING MATERIALS LEGEND


AL	AREA LIGHT	SAH	SAVANNY MAHOLE
ASW	ASPHALT WALK	SS	SAVANNY SEWER
BNCH	BENCH	TBM	TEMPORARY BENCH MARK
CP	CONCRETE PAD	TC	TRASH CAN
CP	CAST IRON PIPE	TYP	TYPICAL
CSW	CONCRETE SIDEWALK	UE	ELECTRIC
DI	DROP INLET	UG	GAS
DI	ELECTRIC BOX	UGT	TELEPHONE/CABLE/FIBER
EMH	ELECTRICAL MAHOLE	W	WATER
EX	EXISTING	WW	WATER VALVE
ICV	IRRIGATION CONTROL VALVE	YI	YARD INLET
INVT	INVERT		
RCP	REINFORCED CONCRETE PIPE		
SD	STORM DRAIN		
SI	SIGN		

SITE FURNISHINGS SCHEDULE

QTY	ITEM	SIZE	COLOR/FINISH	NOTES
13	Backed Bench with Armrests	6' width		Refer to D/Mor Bench on Sheet CS-503
5	Backless Bench with Armrests	6' width		D/Mor Bench to coordinate Backless Bench on Sheet CS-503
6	Collapsible Bolard with Locking mechanism	36" ht.		Refer to Bolard R-7216 on Sheet CS-503
6	Beer Rack			Refer to D/Mor "Series 292" on Sheet CS-503
3	Picnic Table	6'		Refer to D/Mor "Table 150" on Sheet CS-503
14	Plaza Tables			Refer to D/Mor "Table 150" on Sheet CS-503
4	Plaza Chairs			Refer to D/Mor "Chair" on Sheet CS-503. To include power mechanism
20	Trash/Recycling Receptacles with rain shield	40 gal.		Refer to D/Mor "Receptacle 167-40" on Sheet CS-503
4	Concrete Seat Wall Toppers (backless with armrests)	6' wide x 24" deep	Pol-resistant, 1/2" sealed wood	Refer to "Seawall" Detail on Sheet CS-502
2	Concrete Seat Wall Toppers (with backless with armrests)	6' wide x 24" deep	Pol-resistant, 1/2" sealed wood	Refer to "Seawall" Detail on Sheet CS-502
1	Concrete Outdoor Table Tennis	6' wide x 10' long		Refer to "Concrete Outdoor Table Tennis" Detail on Sheet CS-504
2	Concrete Table Tennis Benches			Refer to "Concrete Table Tennis Benches" Detail on Sheet CS-504

SITE MATERIALS LEGEND

PATTERN	MATERIAL	DETAIL
[Pattern]	HEAVY DUTY ASPHALT PAVEMENT	FHCS-501
[Pattern]	STANDARD ASPHALT PAVEMENT	E1CS-501
[Pattern]	GRAVEL PAVING	D1CS-501
[Pattern]	PEDESTRIAN CONCRETE	B1CS-501
[Pattern]	VEHICULAR CONCRETE	A1CS-501
[Pattern]	DECOMPOSED GRANITE	AJCS-501
[Pattern]	GRASS PAVEMENT	B2CS-501
[Pattern]	COMPOSITE WOOD DECKING, SEE STRUCTURAL PLANS	
[Pattern]	TIMBER BRIDGE, SEE STRUCTURAL PLANS	
[Pattern]	CONCRETE PAVERS	D2CS-501

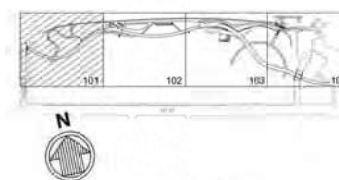

ISSUED FOR BID
ISSUED: 2025-02-07
NOT TO BE USED FOR CONSTRUCTION



NO.	DATE	BY	DESCRIPTION
1	02/07/25	CS	ISSUED FOR BID


GREENVILLE TOWN COMMONS & ESPANADE PROJECT
CS-101A - MATERIALS & SITE PLAN (WEST) - ALTERNATE A

NO.	DATE	BY	DESCRIPTION
1	02/07/25	CS	ISSUED FOR BID



Sheet Reference No.
CS101A

INDEX 44A OF 114


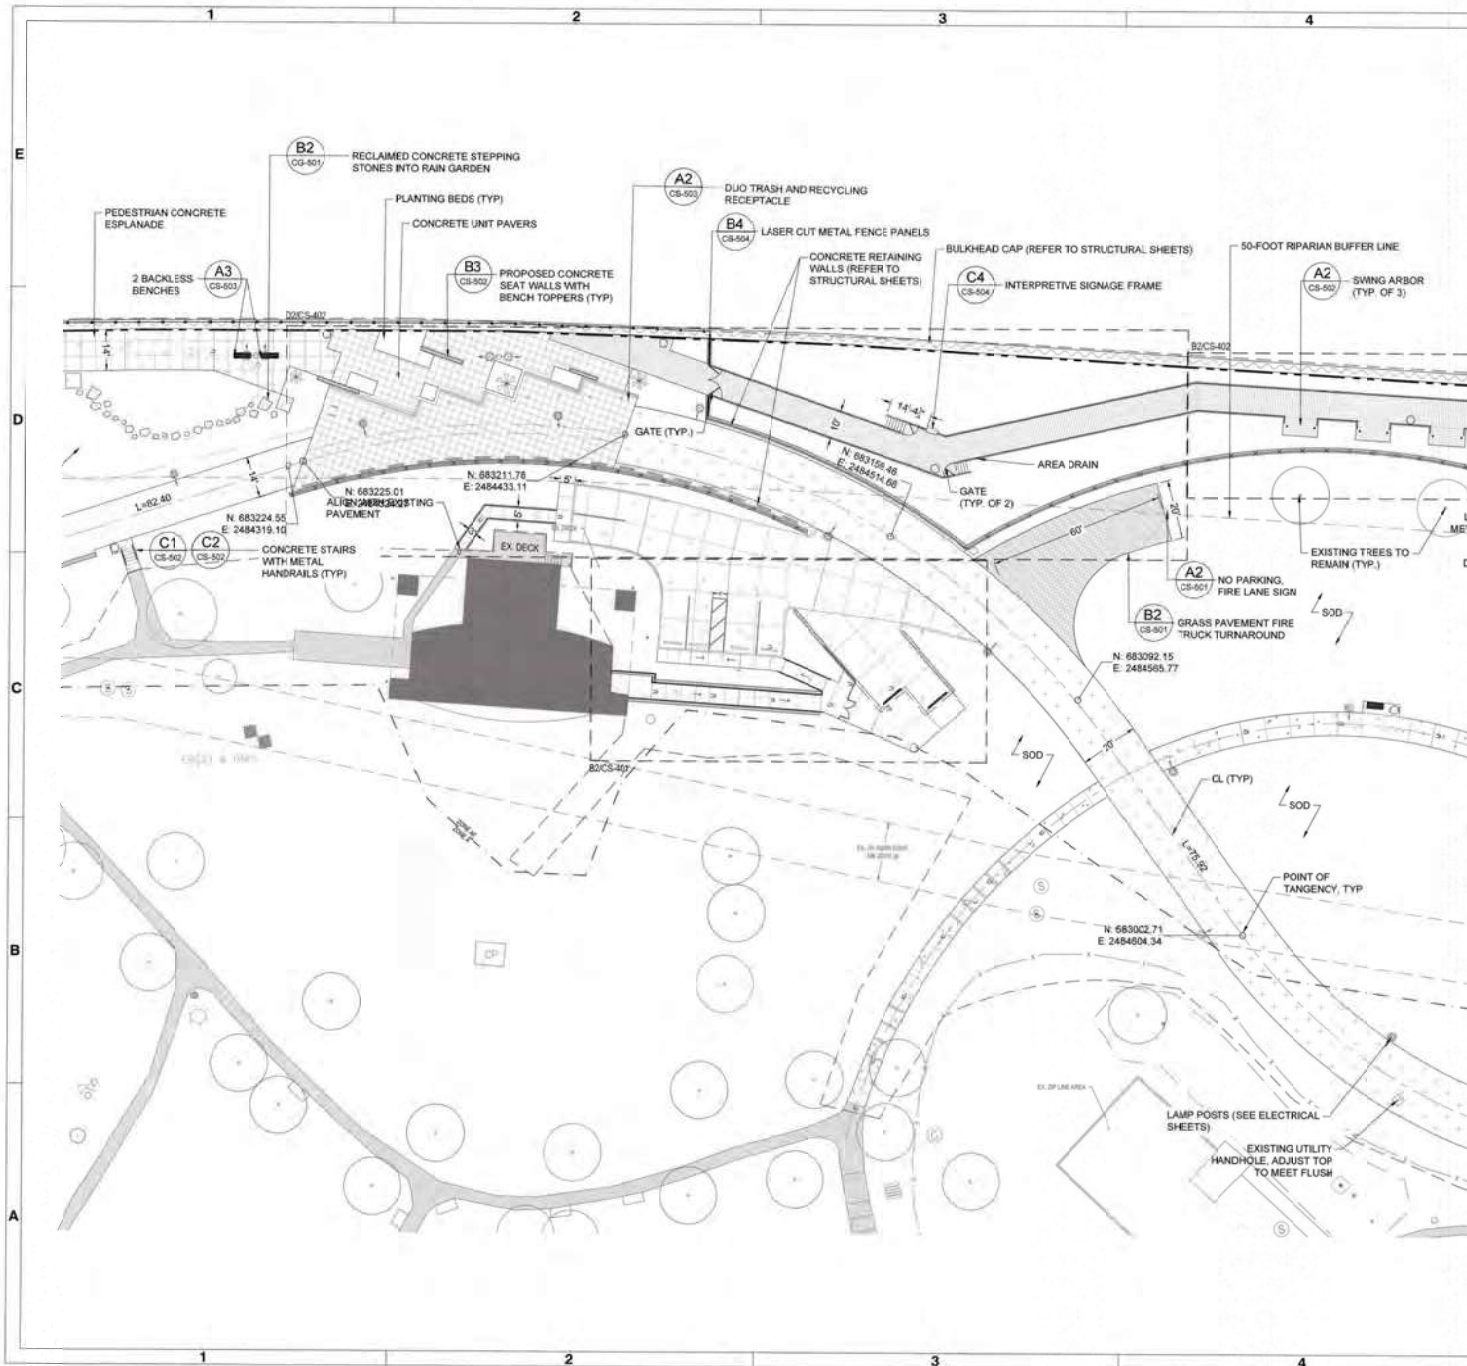


SITE MATERIALS LEGEND

PATTERN	MATERIAL	DETAIL
[Pattern]	HEAVY-DUTY ASPHALT PAVEMENT	11CS-501
[Pattern]	STANDARD ASPHALT PAVEMENT	81CS-501
[Pattern]	GRAVEL PAVING	91CS-501
[Pattern]	PEDESTRIAN CONCRETE	81CS-501
[Pattern]	VEHICULAR CONCRETE	11CS-501
[Pattern]	DECOMPOSED GRANITE	11CS-501
[Pattern]	GRASS PAVEMENT	81CS-501
[Pattern]	COMPOSITE WOOD DECKING, SEE STRUCTURAL PLANS	81CS-501
[Pattern]	TIMBER BRIDGE, SEE STRUCTURAL PLANS	81CS-501
[Pattern]	CONCRETE PAVERS	81CS-501

EXISTING MATERIALS LEGEND

AL	AREA LIGHT	SMH	SANITARY MANHOLE
ASW	ASPHALT WALK	SS	SANITARY SEWER
BCH	BENCH	TBM	TEMPORARY BENCH MARK
CP	CONCRETE PAD	TC	TRASH CAN
CIP	CAST IRON PIPE	TYP	TYPICAL
CSW	CONCRETE SIDEWALK	DE	ELECTRIC
DI	DROP INLET	LO	LANDSCAPE
EB	ELECTRIC BOX	LOOT	TELEPHONE/CABLE/FIBER
EMH	ELECTRIC MANHOLE	OPIC	OPTIC
EX	EXISTING	W	WATER
ICV	IRRIGATION CONTROL VALVE	WV	WATER VALVE
INV	INVERT	YI	YARD INLET
RCP	REINFORCED CONCRETE PIPE	+	EXISTING SPOT ELEVATION
SD	STORM DRAIN	+	EXISTING SPOT ELEVATION (ATTE IN POINTS)
SI	SIGN		

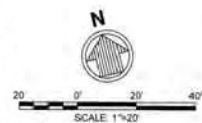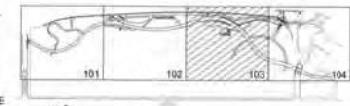

ISSUED FOR BID
ISSUED: 2025-02-07
NOT TO BE USED FOR CONSTRUCTION

Greenville
NORTH CAROLINA

UNIVERSITY TOWN COMMONS & ESPLANADE PROJECT

MATERIALS & LAYOUT PLAN (CENTER-EAST)

PROJECT & LOCATION

PROJECT NO. 2025-02-07

LOCATION: 101-104

DATE

01.31.25


SCALE


1"=20'


INDEX


46 OF 114


DRAWING SCALES SHOWN BASED ON 34"X46" DRAWING

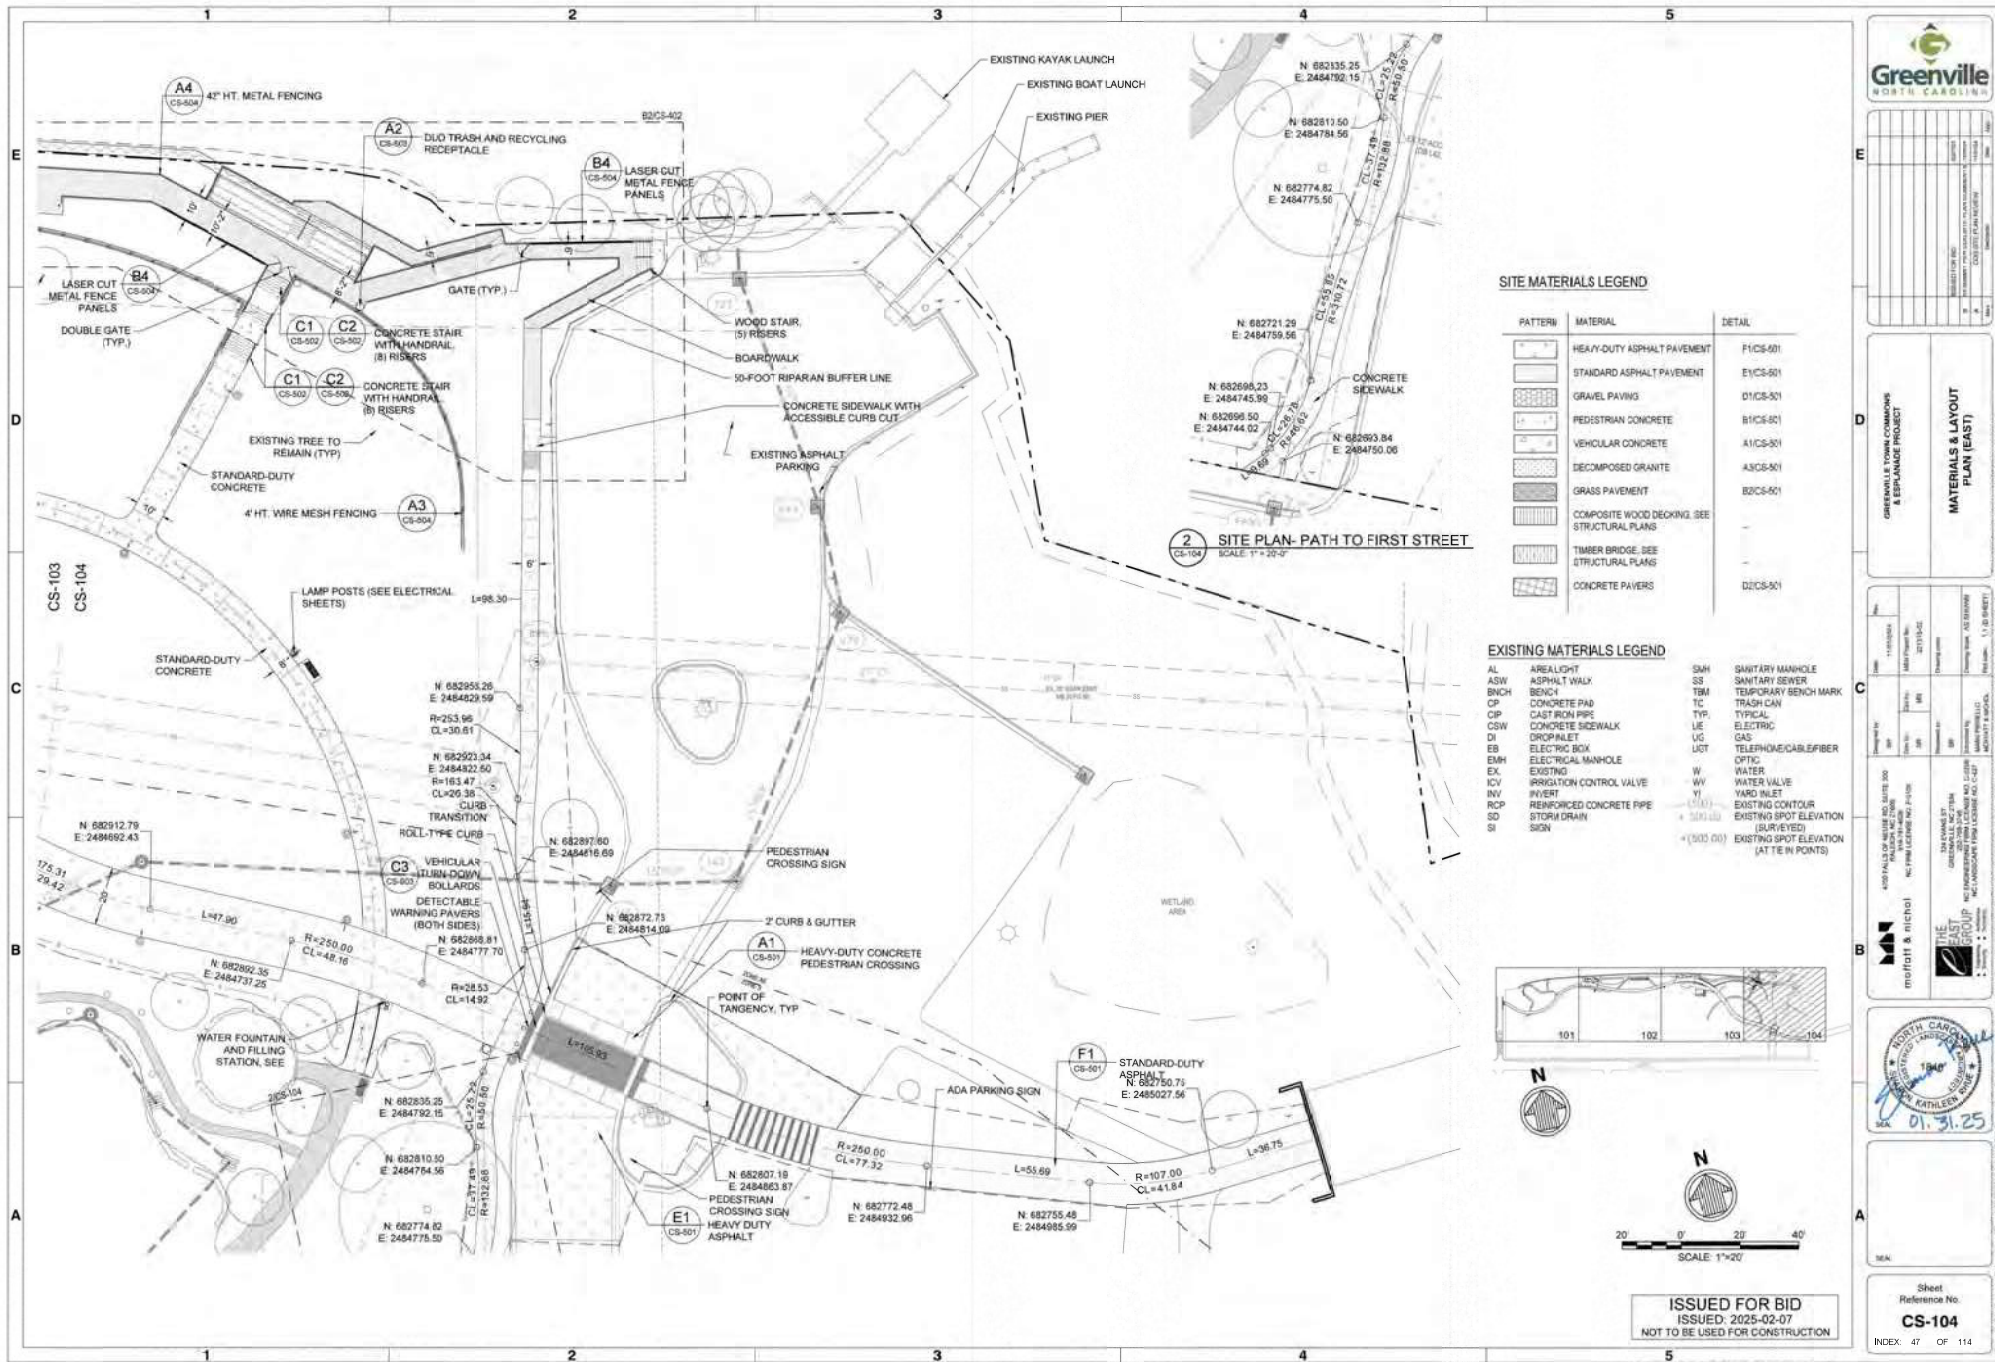

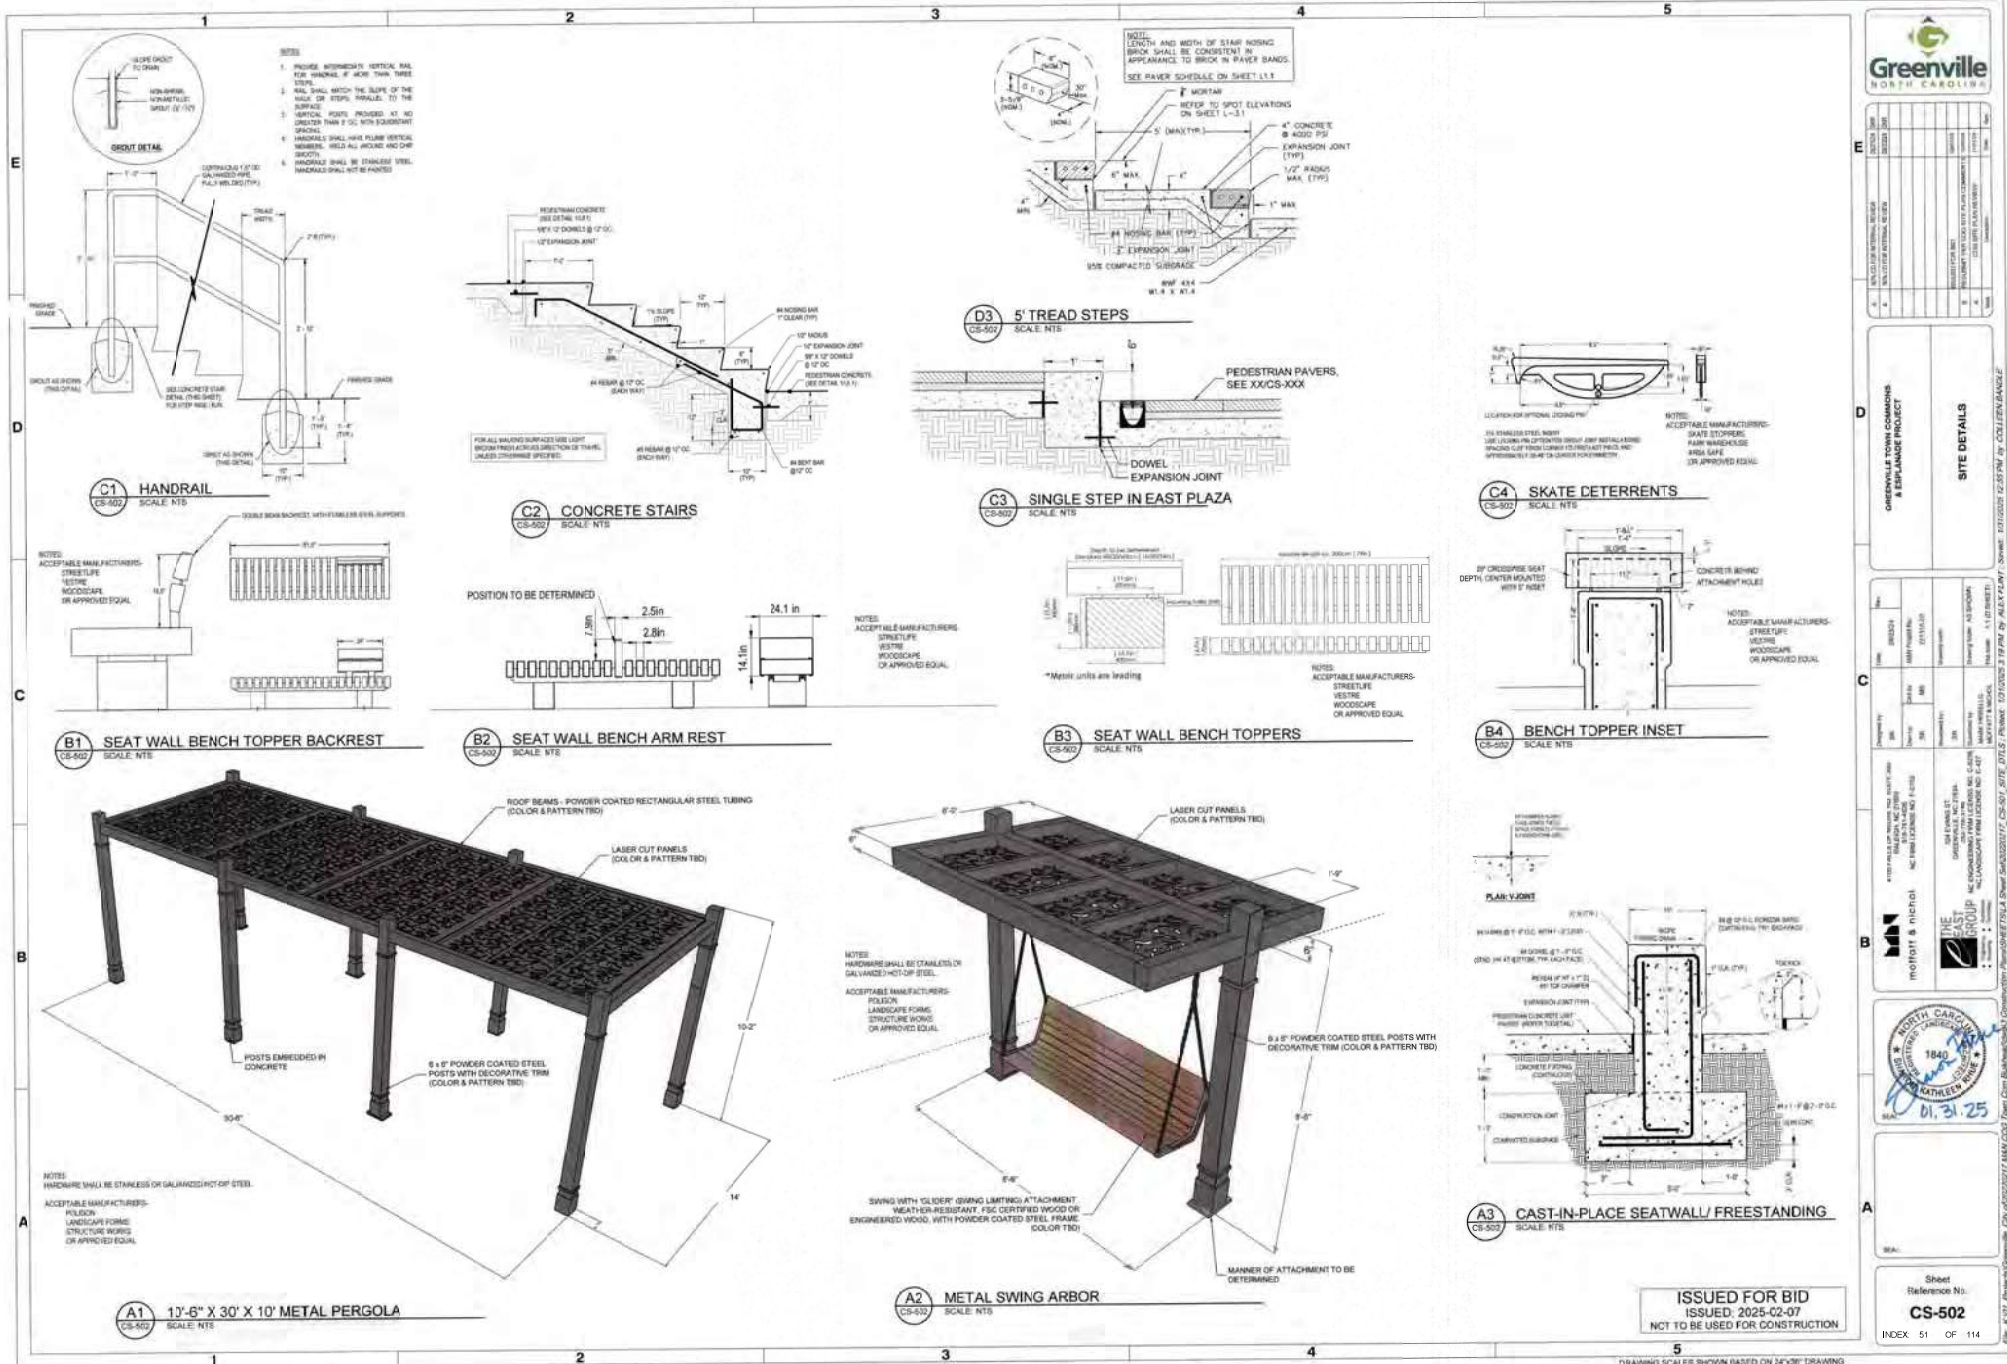

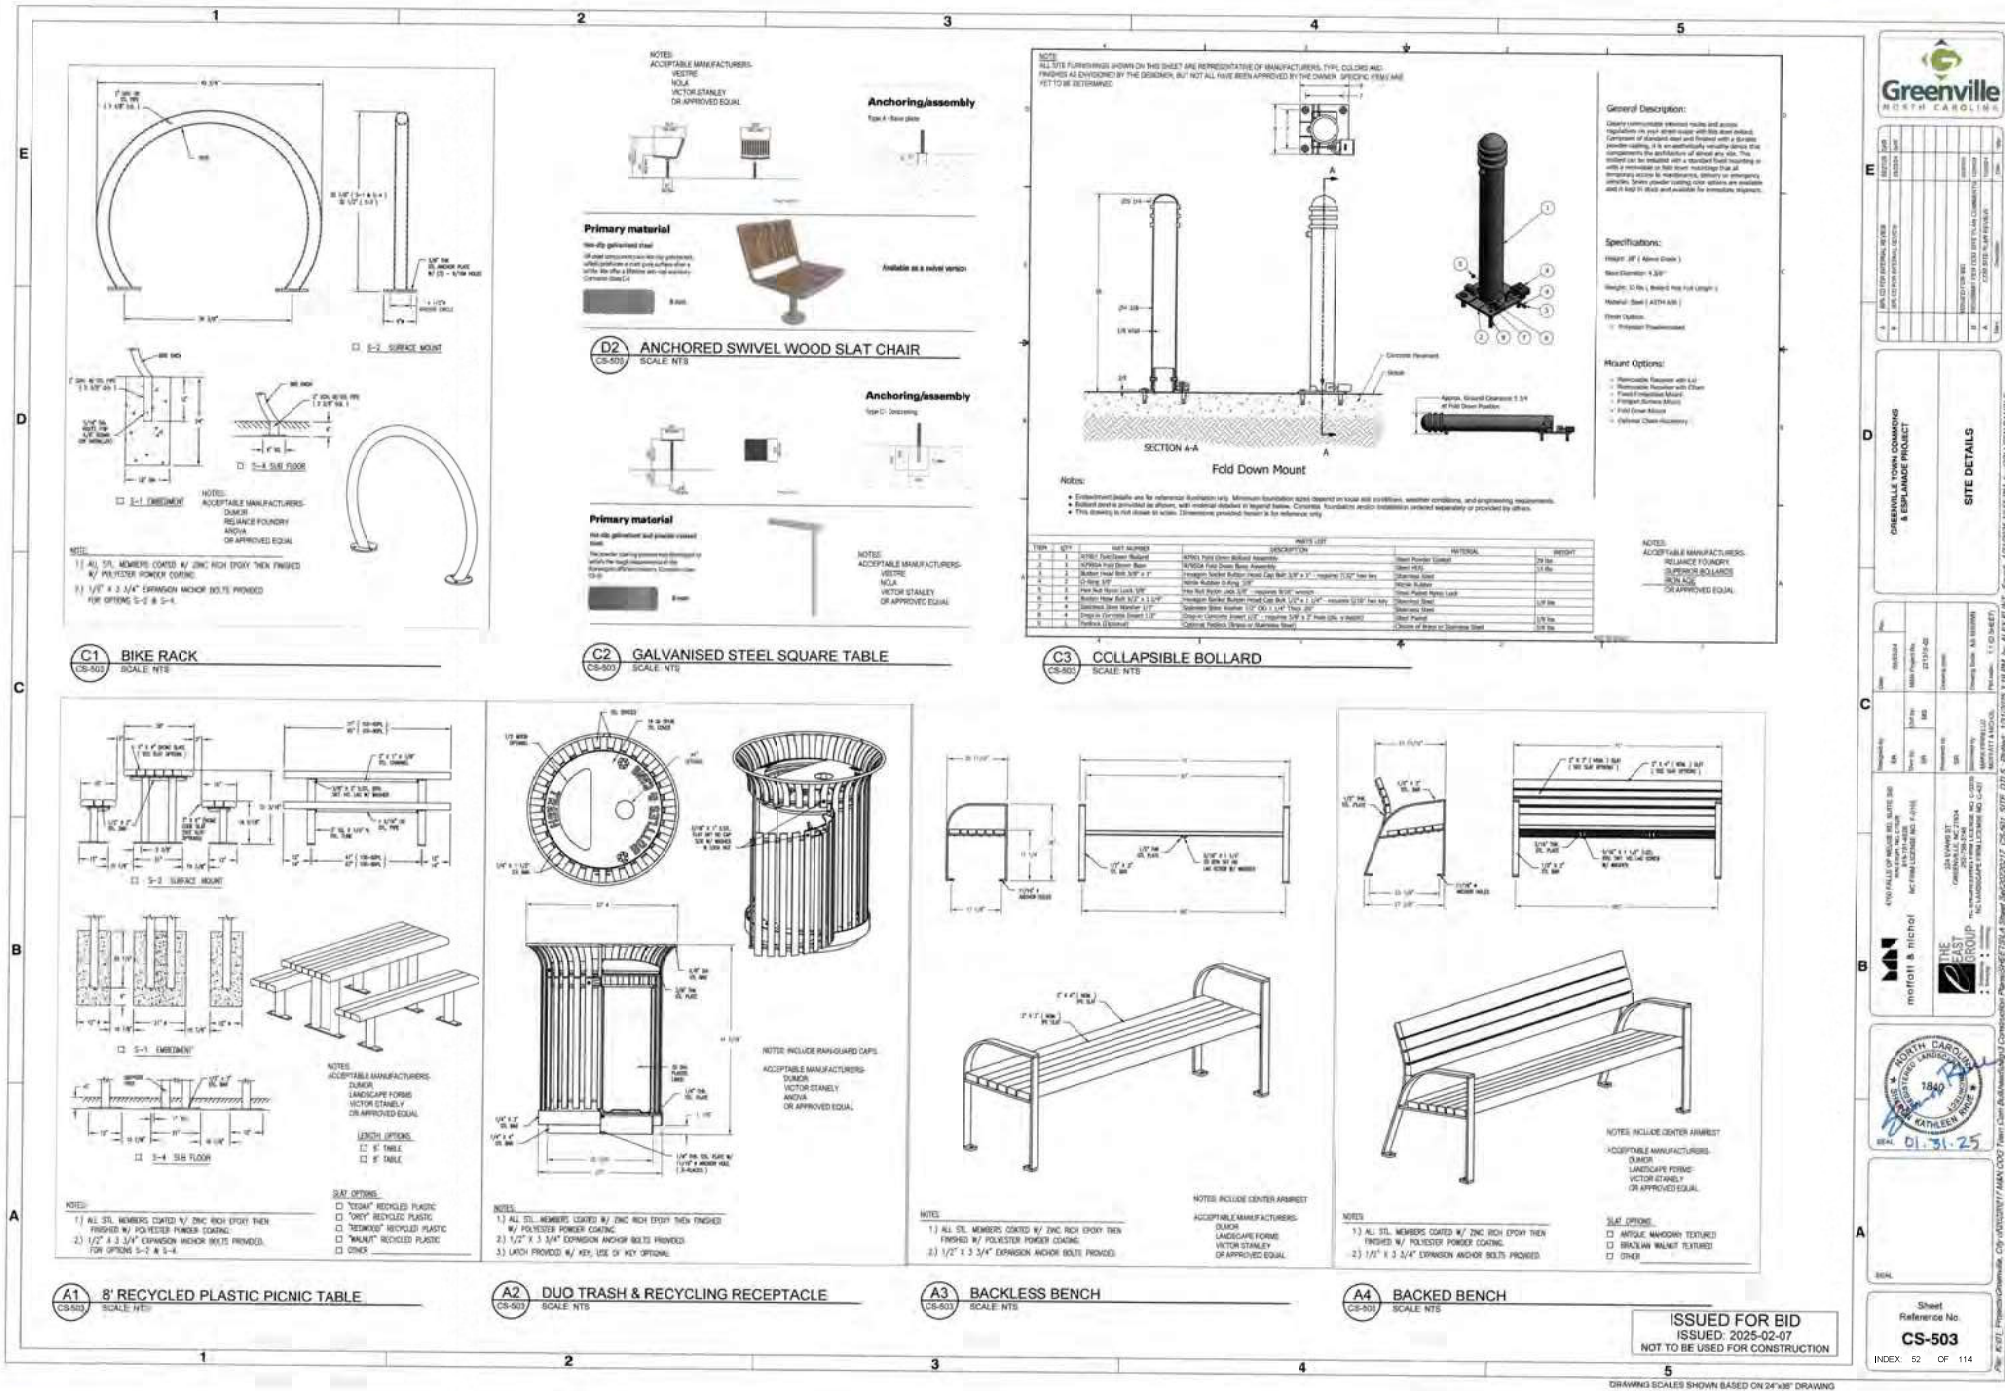

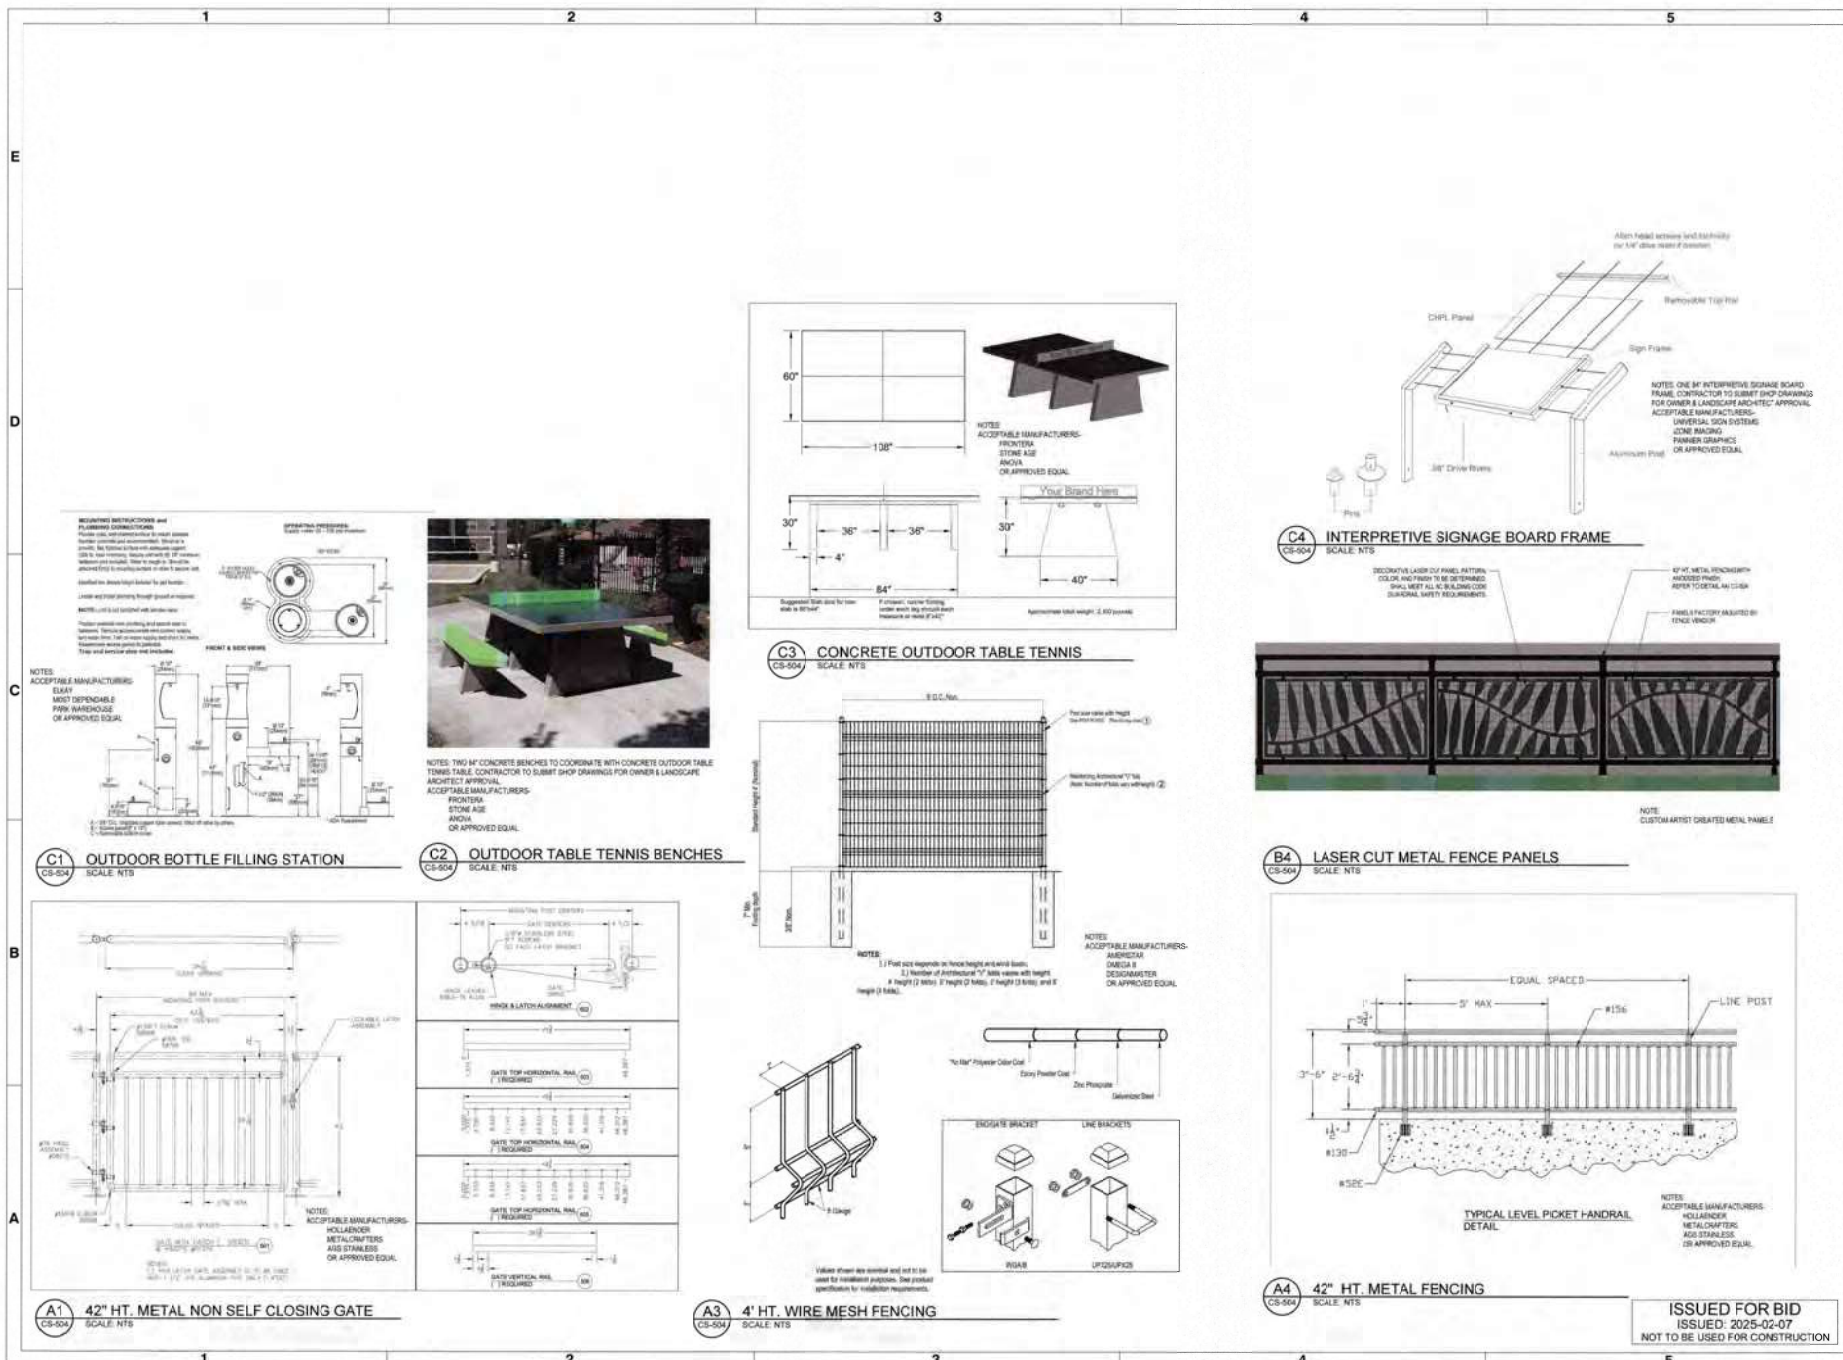

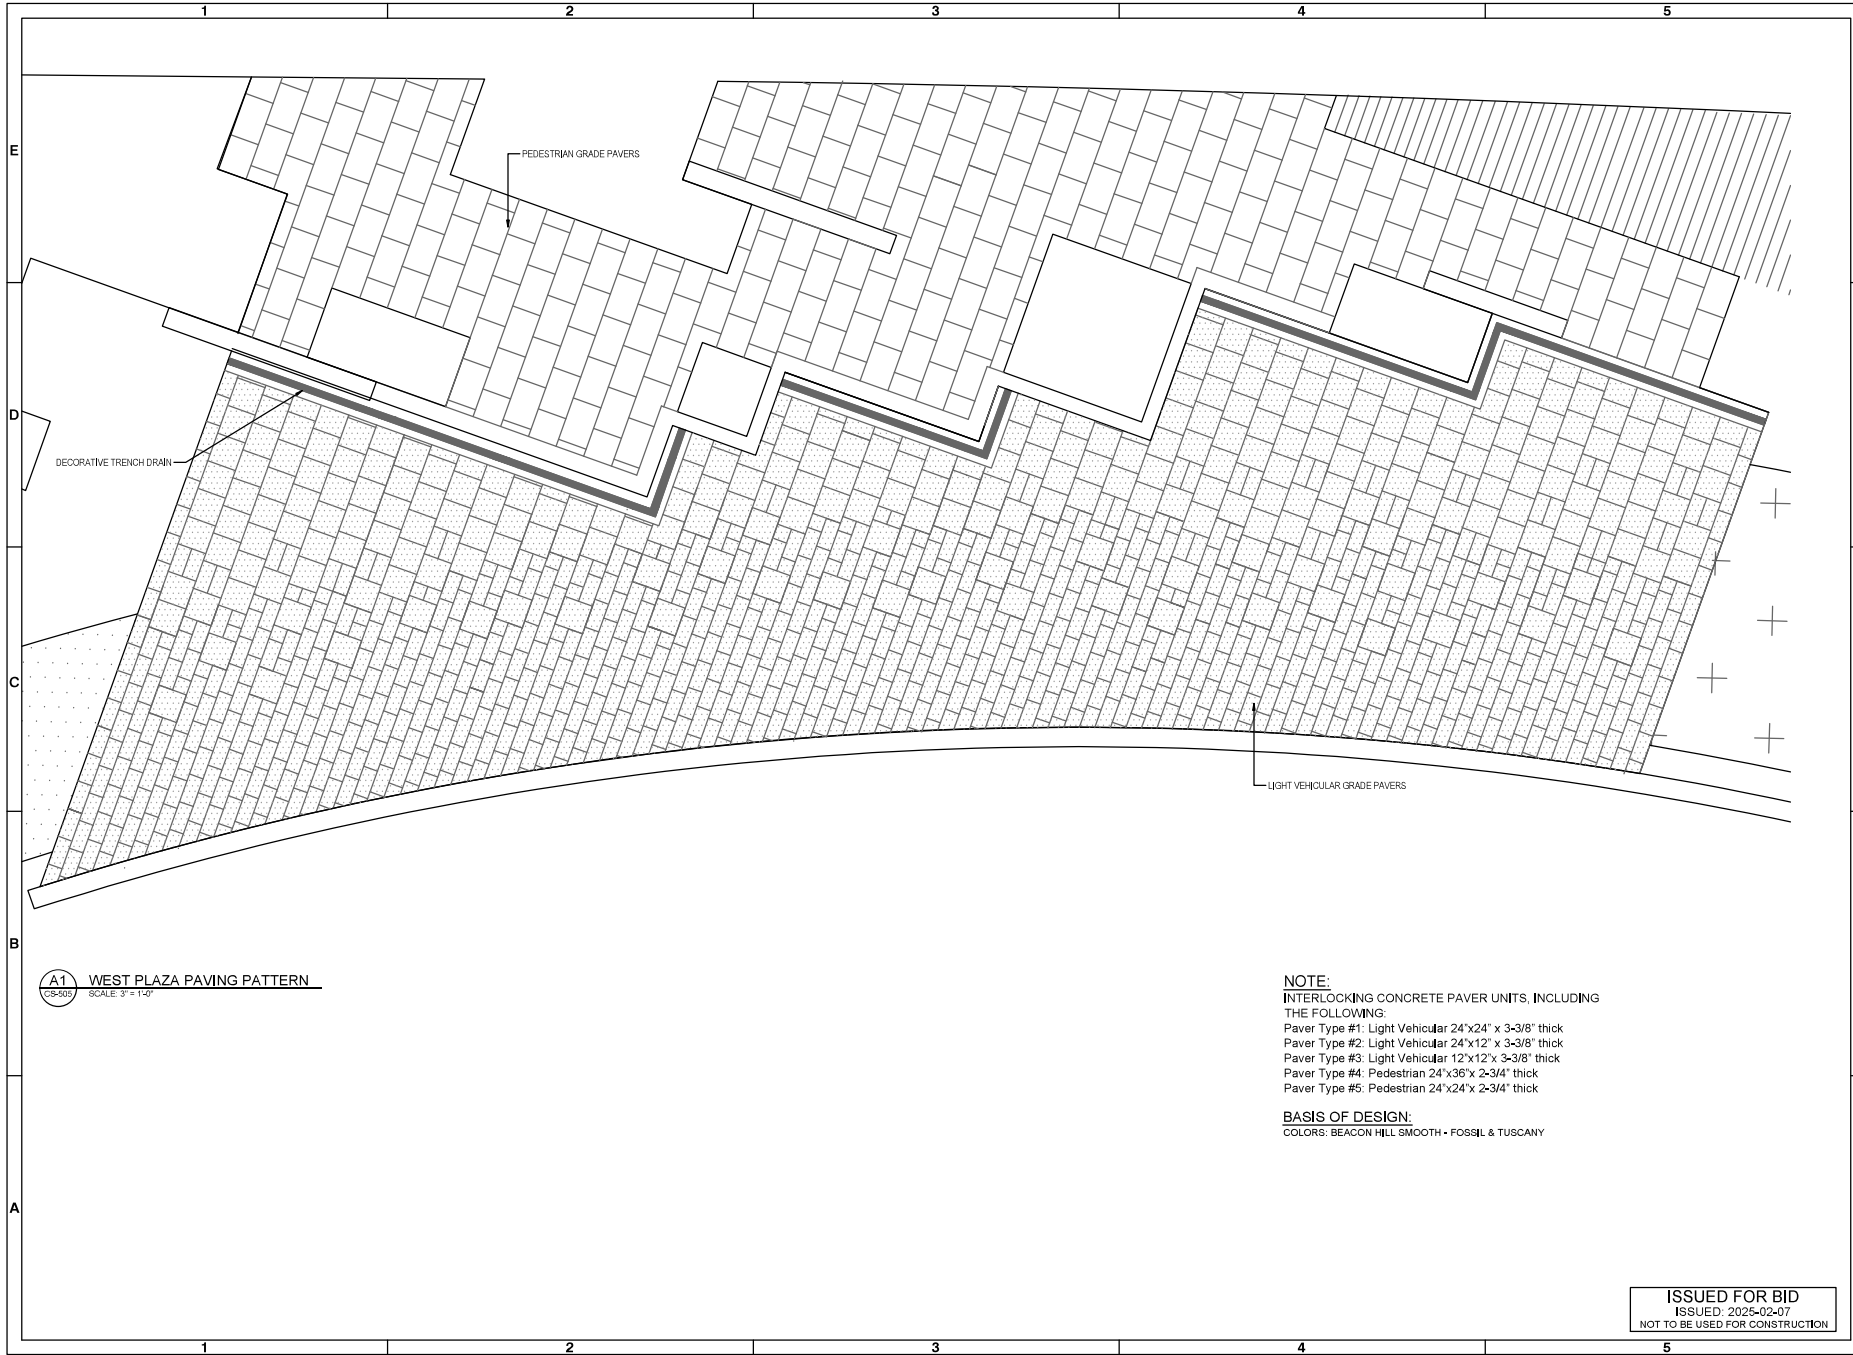

A1 WEST PLAZA PAVING PATTERN
SCALE: 3" = 1'-0"

NOTE:
INTERLOCKING CONCRETE PAVER UNITS, INCLUDING THE FOLLOWING:
Paver Type #1: Light Vehicular 24"x24" x 3-3/8" thick
Paver Type #2: Light Vehicular 24"x12" x 3-3/8" thick
Paver Type #3: Light Vehicular 12"x12" x 3-3/8" thick
Paver Type #4: Pedestrian 24"x36" x 2-3/4" thick
Paver Type #5: Pedestrian 24"x24" x 2-3/4" thick

BASIS OF DESIGN:
COLORS: BEACON HILL SMOOTH • FOSSIL & TUSCANY

ISSUED FOR BID
ISSUED: 2025-02-07
NOT TO BE USED FOR CONSTRUCTION



NO.	DATE	BY	REVISION
1	2025-02-07	AK	ISSUED FOR BID
2	2025-02-07	AK	FOR CONSTRUCTION

GREENVILLE TOWN COMMONS & EPLANADE PROJECT


CS-505 - PAVING PATTERN WEST

NO.	DATE	BY	REVISION
1	2025-02-07	AK	ISSUED FOR BID
2	2025-02-07	AK	FOR CONSTRUCTION



Matthew R. Hinkle
Professional Engineer
State of North Carolina
License No. 40125

NO.	DATE	BY	REVISION
1	2025-02-07	AK	ISSUED FOR BID
2	2025-02-07	AK	FOR CONSTRUCTION

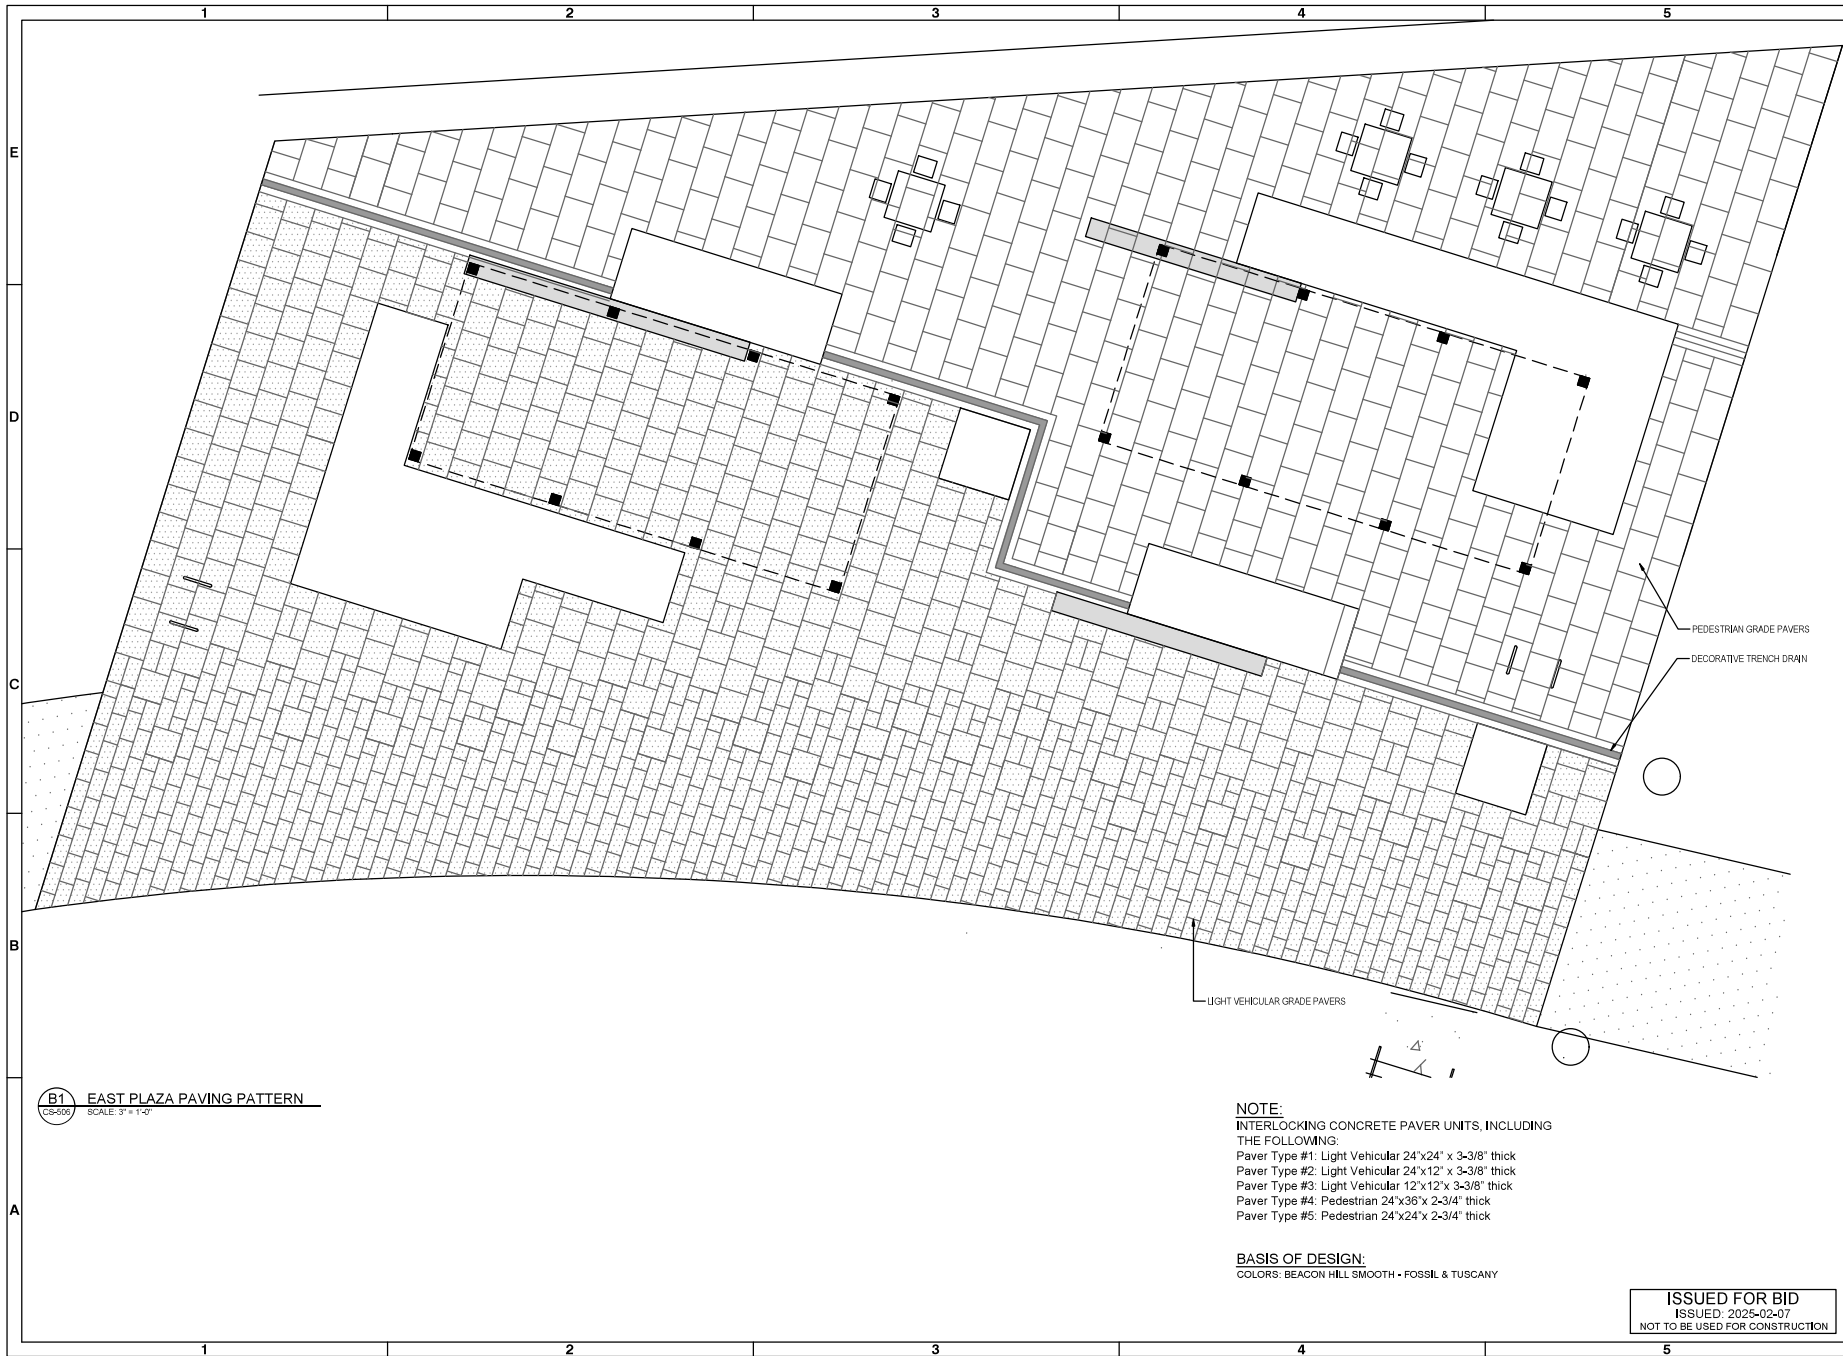

B1 EAST PLAZA PAVING PATTERN
SCALE: 3" = 1'-0"

NOTE:
INTERLOCKING CONCRETE PAVER UNITS, INCLUDING THE FOLLOWING:
Paver Type #1: Light Vehicular 24"x24" x 3-3/8" thick
Paver Type #2: Light Vehicular 24"x12" x 3-3/8" thick
Paver Type #3: Light Vehicular 12"x12" x 3-3/8" thick
Paver Type #4: Pedestrian 24"x36" x 2-3/4" thick
Paver Type #5: Pedestrian 24"x24" x 2-3/4" thick

BASIS OF DESIGN:
COLORS: BEACON HILL SMOOTH • FOSSIL & TUSCANY

ISSUED FOR BID
ISSUED: 2025-02-07
NOT TO BE USED FOR CONSTRUCTION



NO.	DATE	BY	REVISION
1	02/25/25	AK	ISSUED FOR BID

GREENVILLE TOWN COMMONS & EPLANADE PROJECT	
CS-506 - PAVING PATTERN EAST	
DESIGNED BY	AK
CHECKED BY	AK
IN CHARGE	AK
DATE	02/25/25

NO.	DATE	BY	REVISION
1	02/25/25	AK	ISSUED FOR BID

NO.	DATE	BY	REVISION
1	02/25/25	AK	ISSUED FOR BID

NO.	DATE	BY	REVISION
1	02/25/25	AK	ISSUED FOR BID

NO.	DATE	BY	REVISION
1	02/25/25	AK	ISSUED FOR BID

ATD FALLS OF REESE RD. SITE 300
10000 FALLS OF REESE RD. SITE 300
10000 FALLS OF REESE RD. SITE 300
10000 FALLS OF REESE RD. SITE 300

GREENVILLE TOWN COMMONS & EPLANADE PROJECT
CS-506 - PAVING PATTERN EAST
ISSUED FOR BID
ISSUED: 2025-02-07
NOT TO BE USED FOR CONSTRUCTION

GREENVILLE TOWN COMMONS & EPLANADE PROJECT
CS-506 - PAVING PATTERN EAST
ISSUED FOR BID
ISSUED: 2025-02-07
NOT TO BE USED FOR CONSTRUCTION

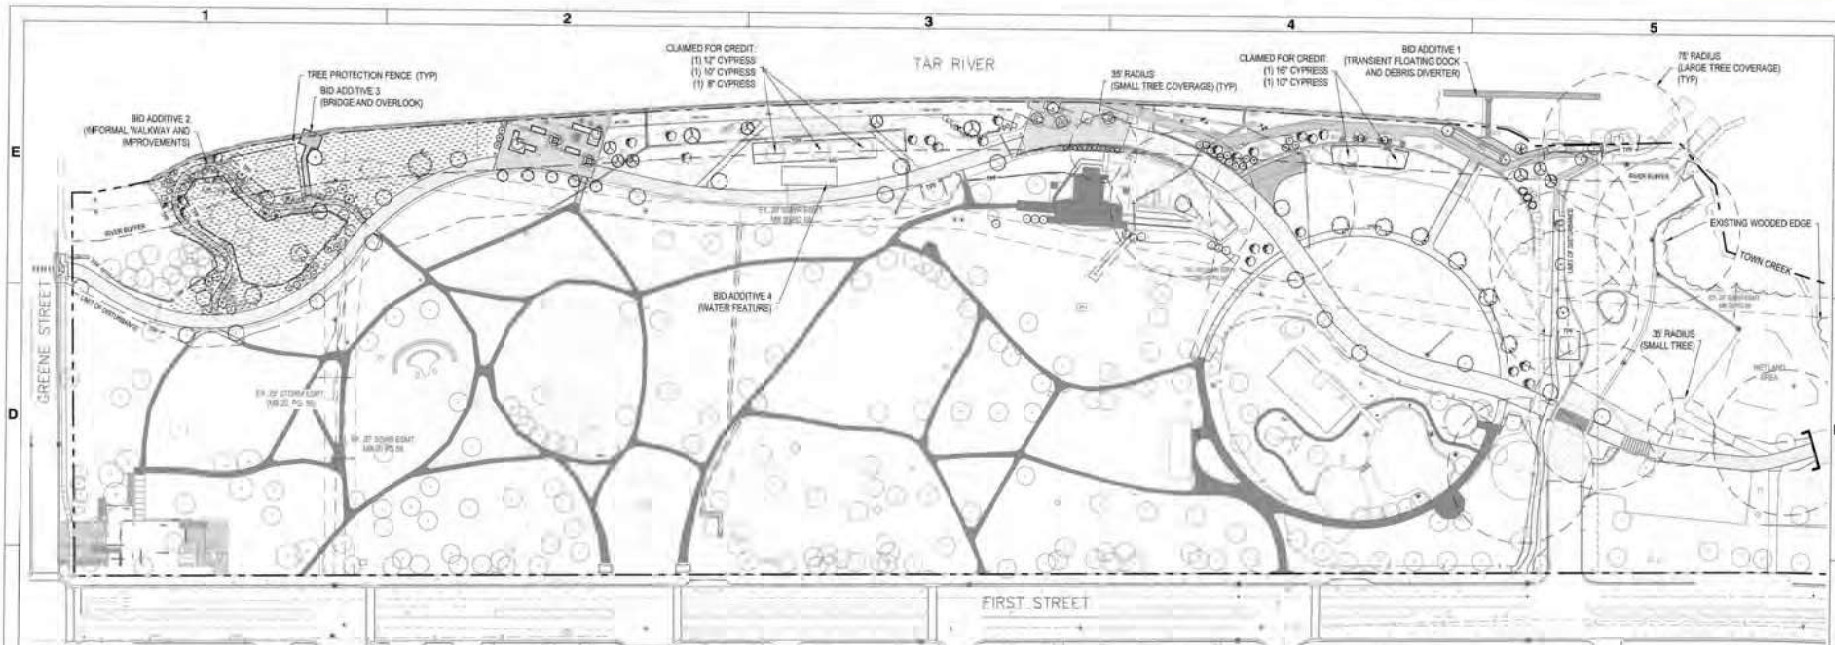

PLANT SCHEDULE

Symbol	Q	R	Botanical Name (Common Name)	Height	Spread	Caliper	Cont.	Notes
LARGE TREES								
Q1	17		Quercus (white Overcup Oak)	10' min	-	2" min	-	-
CA	8		Casipora cernuana (American Hornbeam)	10' min	-	2" min	-	Plant @ 8' oc
NE	5		Nyssa sylvatica Red Spiny (Red Spiny) (Tulip)	10' min	-	2" min	-	-
CE	1		Celtis occidentalis (Hackberry)	10' min	-	2" min	-	-
QV	3		Quercus virginiana (Live Oak)	10' min	-	2" min	-	-
TD	8		Taxodium dist. 'Shamash Braver' (Shamash Braver Bald Cypress)	10' min	-	2" min	-	-
LIT	1		Liriodendron tulipifera (Tulip Poplar)	10' min	-	2" min	-	-
SMALL TREES								
RI	20		Rosa x 'Rosa Stevens' (Rosa Stevens) (Rosa)	8' min	-	1.5" min	-	-
CF	11		Cercis canadensis 'Forest Honey' (Forest Honey Redbud)	8' min	-	1.5" min	-	-
MD	29		Magnolia sp. 'Little Gem' (Little Gem Magnolia)	8' min	-	1" min	-	-
CC	11		Cornus fl. 'Cherokee Princess' (Cherokee Princess) (Flowering Dogwood)	8' min	-	1.5" min	-	-
AG	5		Amelanchier sp. 'Autumn Brilliance' (A. B. Serviceberry)	8' min	-	1.5" min	-	-

CITY OF GREENVILLE PLANTING NOTES:

A. MINIMUM PLANT SIZES SHALL BE IN ACCORDANCE WITH THE ZONING REGULATIONS AS FOLLOWS

PLANTING MATERIAL TYPE

MINIMUM PLANTING SIZE

1. LARGE TREE - SINGLE STEM 10' (HEIGHT) AND 2" CAL
2. SMALL TREE MULTI-STEM 10' (HEIGHT) AND 1.5" CAL
3. SHRUB 10' (HEIGHT) AND 1.5" CAL
4. ALL REQUIRED PLANT MATERIAL (LARGE AND SMALL TREES, SHRUBS) LOCATED IN A SCREENING BUFFER/AREA (C.D.E.F.) SHALL BE EVERGREEN.
5. NO PORTION OF ANY PARKING AREA, INCLUDING ANY DRIVEWAY, PARKING SPACE, DRIVE AISLE OR TURNING AREA, SHALL BE LOCATED MORE THAN THIRTY (30) FEET FROM AN ON-SITE SMALL TREE OR MORE THAN SEVENTY-FIVE (75) FEET FROM AN ON-SITE LARGE TREE. FOR PURPOSES OF THIS SECTION, THE MEASUREMENT SHALL BE FROM THE FARTHEST EDGE OF THE SUBJECT AREA TO THE CENTER OF THE BASE OF THE CLOSEST QUALIFYING TREE.
6. SITE PLAN APPROVAL FROM THE RESPECTIVE EASEMENT HOLDER SHALL BE CONSTRUED AS APPROVAL OF ALL ENCROACHMENTS, AS SHOWN ON THIS PLAN. (SEE NOTE ON ITEM 1.D.)
7. THE FOLLOWING VEGETATION MATERIALS, AS LISTED BY COMMON NAME, SHALL CONSTITUTE NOT MORE THAN TWENTY-FIVE (25) PERCENT OF THE TOTAL REQUIREMENT FOR THE SPECIFIC CATEGORY:
 - LARGE TREE CATEGORY: RIVER BIRCH, ARISTOCRAFT PEAR, BRADFORD PEAR, CAPITOL PEAR, CLEVELAND SELECT PEAR, EVERGREEN SHRUB CATEGORY: RED TIP PHOTINIA
8. DUMPSTER/COMPACTOR SHALL BE SCREENED ON 3 SIDES IN ACCORDANCE WITH SECTION 9.4-269 (b) OF THE CITY CODE.
9. EXISTING SUBSTITUTE VEGETATION MATERIALS HAVE BEEN NOTED INCLUDING THEIR SPECIFIC LOCATION(S), TYPE(S), AND SIZE(S).
10. EXISTING SUBSTITUTE VEGETATION MATERIAL SHALL BE PROTECTED FROM SITE DEVELOPMENT ACTIVITIES IN ACCORDANCE WITH SECTION 9.4-269 (f) OF THE CITY CODE.
11. NO LARGE TREES TO BE PLANTED WITHIN SANITARY SEWER OR WATERLINE EASEMENTS.
12. PARKING LOT AREA TO BE SCREENED IN ACCORDANCE WITH SECTION 9.4-269 (g) OF THE CITY CODE. PARKING AREA SCREENING SHALL BE INSTALLED WITHIN A 15 FOOT AREA ADJACENT TO AND EXTENDING THE FULL STREET SIDE WIDTH OF ALL PARKING AREAS WHICH FRONT A PUBLIC OR PRIVATE STREET.
13. MINIMUM OF 3 FEET CLEARANCE MUST BE MAINTAINED AROUND ALL FIRE HYDRANTS IN ACCORDANCE WITH STATE BUILDING CODE.
14. VEGETATION WITHIN 10' OF BUILDING SHALL NOT COUNT TOWARD SITE REQUIREMENTS.

VEGETATION REQUIREMENTS PER ARTICLE P, CITY OF GREENVILLE, NC ZONING REGULATIONS

A. REQUIRED VEGETATION PER ACRE FOR 5.48 ACRE DISTURBED AREA:

LARGE TREES (5 x 5.48 ACRE) = 27	41 SHOWN*
SMALL TREES (10 x 5.48 ACRE) = 56	73 SHOWN**
SHRUBS (25 x 5.48 ACRE) = 137	0 SHOWN**
22 LARGE TREES & 22 SMALL TREES AS SUBSTITUTE FOR 137 SHRUBS	

*PROPOSED TREES AS SUBSTITUTE FOR SHRUBS:

14 LARGE TREES = 14 x 5 =	70 SHRUBS
22 SMALL TREES = 15 x 3 =	54 SHRUBS
TOTAL CLAIMED =	124 SHRUBS

**EXISTING VEGETATION CLAIMED PER SEC 9.4-269(D) (1)



ONE 8' CYPRESS TREE (SUB FOR 6 SHRUBS)	
TWO 10' CYPRESS TREES (SUB FOR 16 SHRUBS)	
ONE 12' CYPRESS TREE (SUB FOR 8 SHRUBS)	
ONE 10' CYPRESS TREE (SUB FOR 5 SHRUBS)	
TOTAL CLAIMED =	38 SHRUBS

B. REQUIRED STREET TREE VEGETATION: 2 LARGE TREES PER 100 LF GREENE STREET = 30 LF FRONTAGE - 1 LARGE TREE PROVIDED

C. REQUIRED SCREENING VEGETATION FOR BUFFER/AREAS:

SITE LUG-2 (PUBLIC PARK) ADJACENT PROPERTIES (PARCELS 21031 23554, 20029 17004, 36222) ARE AT LEAST 200' FROM ANY IMPROVEMENTS ASSOCIATED WITH THIS PROJECT SCREENED BY A MATURE RIVER BUFFER ALONG TOWN CREEK. NO PLANTING REQUIRED.

D. REQUIRED VEGETATION LOCATED IN PUBLIC UTILITY OR DRAINAGE EASEMENTS: NONE

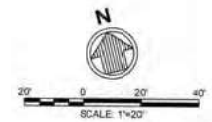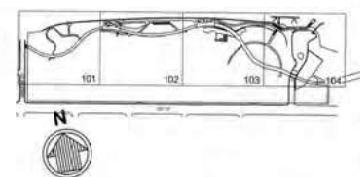

ISSUED FOR BID
ISSUED: 2025-02-07
NOT TO BE USED FOR CONSTRUCTION



NO.	DATE	DESCRIPTION
1	2/13/25	ISSUED FOR BID

GREENVILLE TOWN COMMONS & ESPANADE PROJECT
OVERALL PLANTING PLAN

NO.	DATE	DESCRIPTION
1	2/13/25	ISSUED FOR BID

PREPARED BY: [Signature]
CHECKED BY: [Signature]
DATE: 2/13/25
PROJECT: GREENVILLE TOWN COMMONS & ESPANADE PROJECT
SHEET: 58 OF 114



Sheet Reference No.
CL100
INDEX: 58 OF 114

E

- 1

10


- E

1

- | | | | |
|---|--|--|--|
|  | | <div style="display: flex; justify-content: space-between;"> <div>DATE</div> <div>2/28/2025</div> </div> | |
| <div style="display: flex; justify-content: space-around;"> <div>SEAL</div> <div>02/21/2025</div> </div> | | <div style="display: flex; justify-content: space-around;"> <div>SEAL</div> <div>02/21/2025</div> </div> | |
| <div style="display: flex; justify-content: space-around;"> <div>  </div> <div> <div>1705 FALLS OF NEWMINE RD, SUITE 500
WILSONVILLE, OR 97150
OFF: 503.670.4600
FAX: 503.670.4605</div> </div> </div> | | <div style="display: flex; justify-content: space-around;"> <div> <div>Surveyor</div> <div>J. JOYNER</div> </div> <div> <div>County</div> <div>WML</div> </div> </div> | |
| <div style="display: flex; justify-content: space-around;"> <div>  </div> <div> <div>324 EVANS ST
GREENVILLE, OR 97330
OFF: 503.670.4600
FAX: 503.670.4605
NO LANDSCAPE PROJECTS UNDER \$40K</div> </div> </div> | | <div style="display: flex; justify-content: space-around;"> <div> <div>Architect</div> <div>G. JACOBSEN</div> </div> <div> <div>Drawing Code</div> <div>231315-02</div> </div> </div> | |
| <div style="display: flex; justify-content: space-around;"> <div> <div>Sheet</div> <div>S-001</div> </div> <div> <div>INDEX: 64</div> <div>OF 114</div> </div> </div> | | <div style="display: flex; justify-content: space-around;"> <div> <div>Project Name</div> <div>GREENVILLE TOWN COMMON & ESPLANADE PROJECT</div> </div> <div> <div>Structural Notes</div> <div></div> </div> </div> | |

ISSUED FOR BID
ISSUED: 2025-02-07
NOT TO BE USED FOR CONSTRUCTION

Sheet
Reference No.
S-001

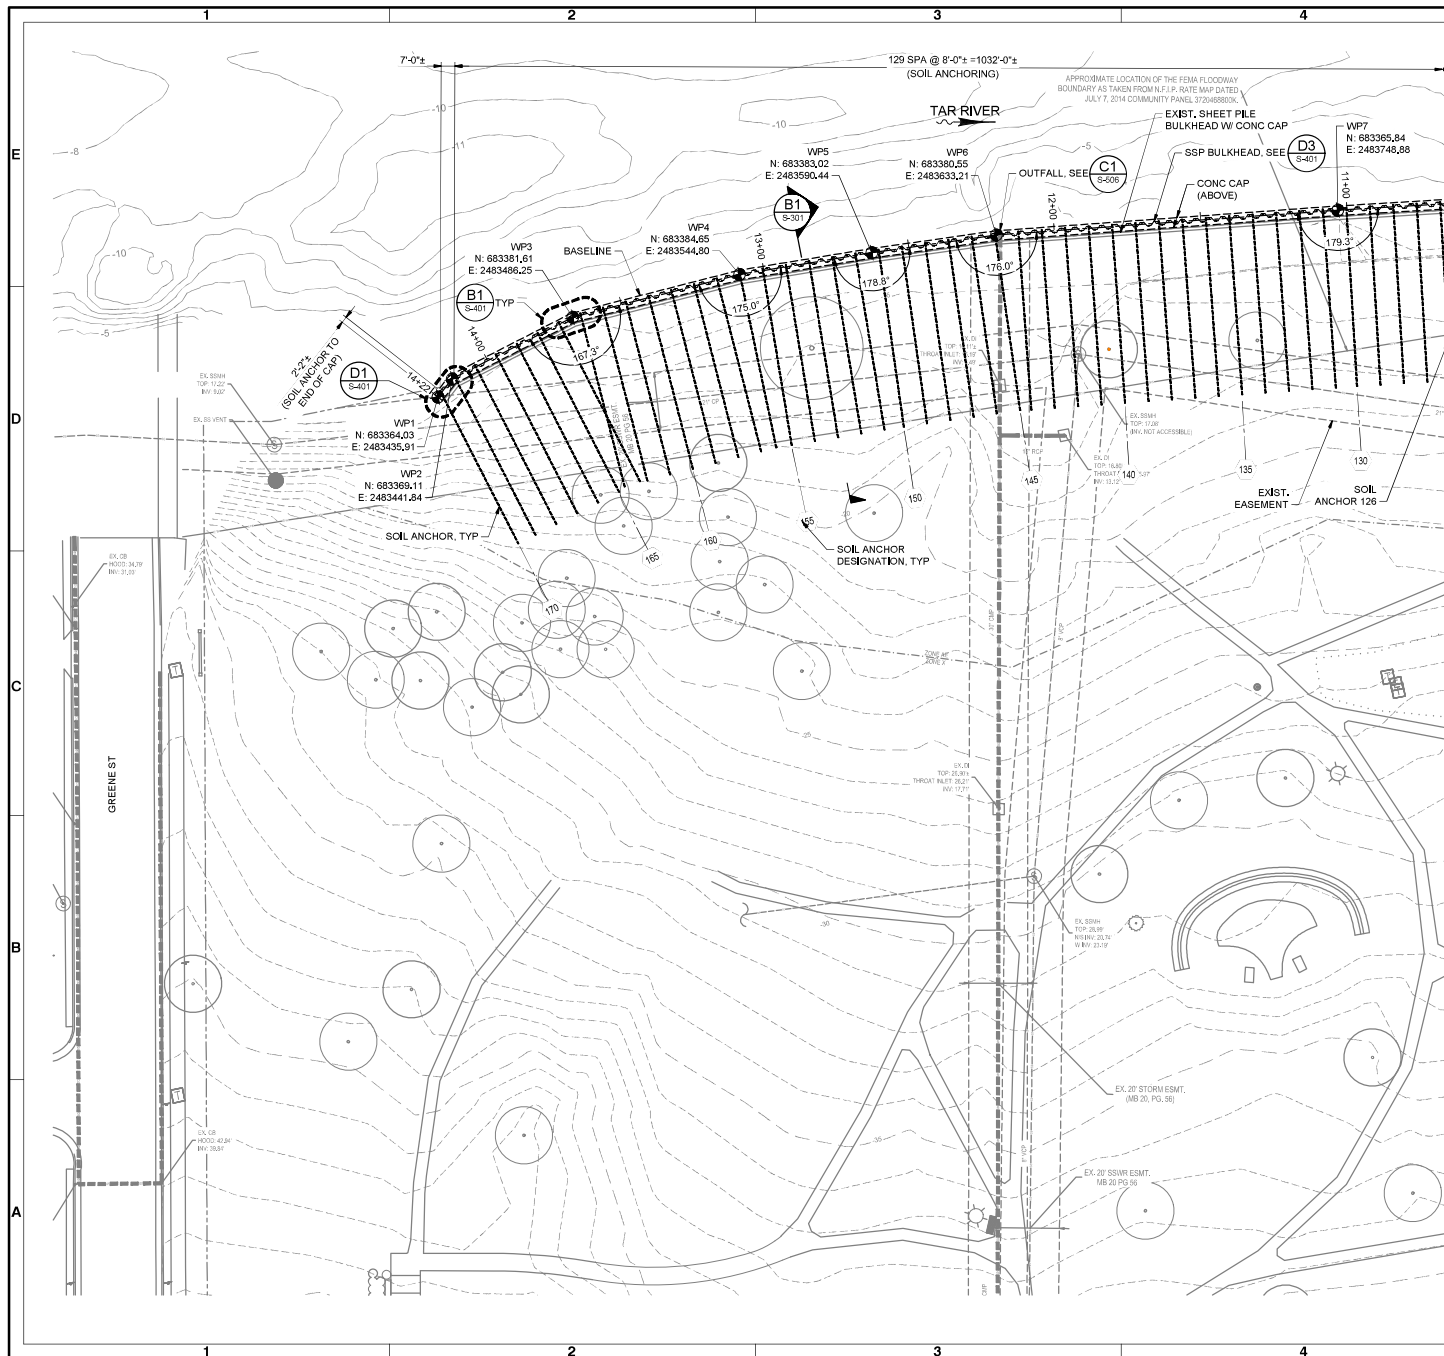



NOTES:

- SOIL ANCHOR LOCATIONS MAY BE ADJUSTED UP TO 1 FOOT IN THE FIELD TO AVOID OBSTRUCTIONS. SEE SHEET S-507 FOR ADDITIONAL INFORMATION.
- FOR SOIL ANCHOR SCHEDULE, SEE SHEET S-601.

LEGEND:

- STEEL SHEET PILE BULKHEAD
- SOIL ANCHOR DESIGNATION
- WORKPOINT (ALONG CL OF SSP BULKHEAD)

KEY PLAN

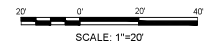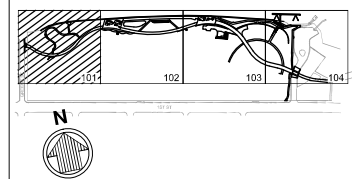

ISSUED FOR BID
ISSUED: 2025-02-07
NOT TO BE USED FOR CONSTRUCTION



NO.	REVISION	DATE	BY	CHKD.
1	ISSUED FOR BID	2025-02-07	JAE	


GREENVILLE TOWN COMMON
& ESPLANADE PROJECT

PILE PLAN
SHEET 1 OF 4
BASE BID

DESIGNED BY J. DAVIES	CHECKED BY M. J. JONES	DATE 2/21/2025
DRAWN BY M. J. JONES	SCALE AS SHOWN	PROJECT NO. 21116-23
PROJECT NO. 21116-23	PROJECT NAME GREENVILLE TOWN COMMON & ESPLANADE PROJECT	PROJECT LOCATION GREENVILLE, NC
PROJECT LOCATION GREENVILLE, NC	PROJECT DESCRIPTION PILE PLAN	PROJECT OWNER GREENVILLE TOWN COMMON





Sheet
Reference No.
SB101
INDEX: 65 OF 114

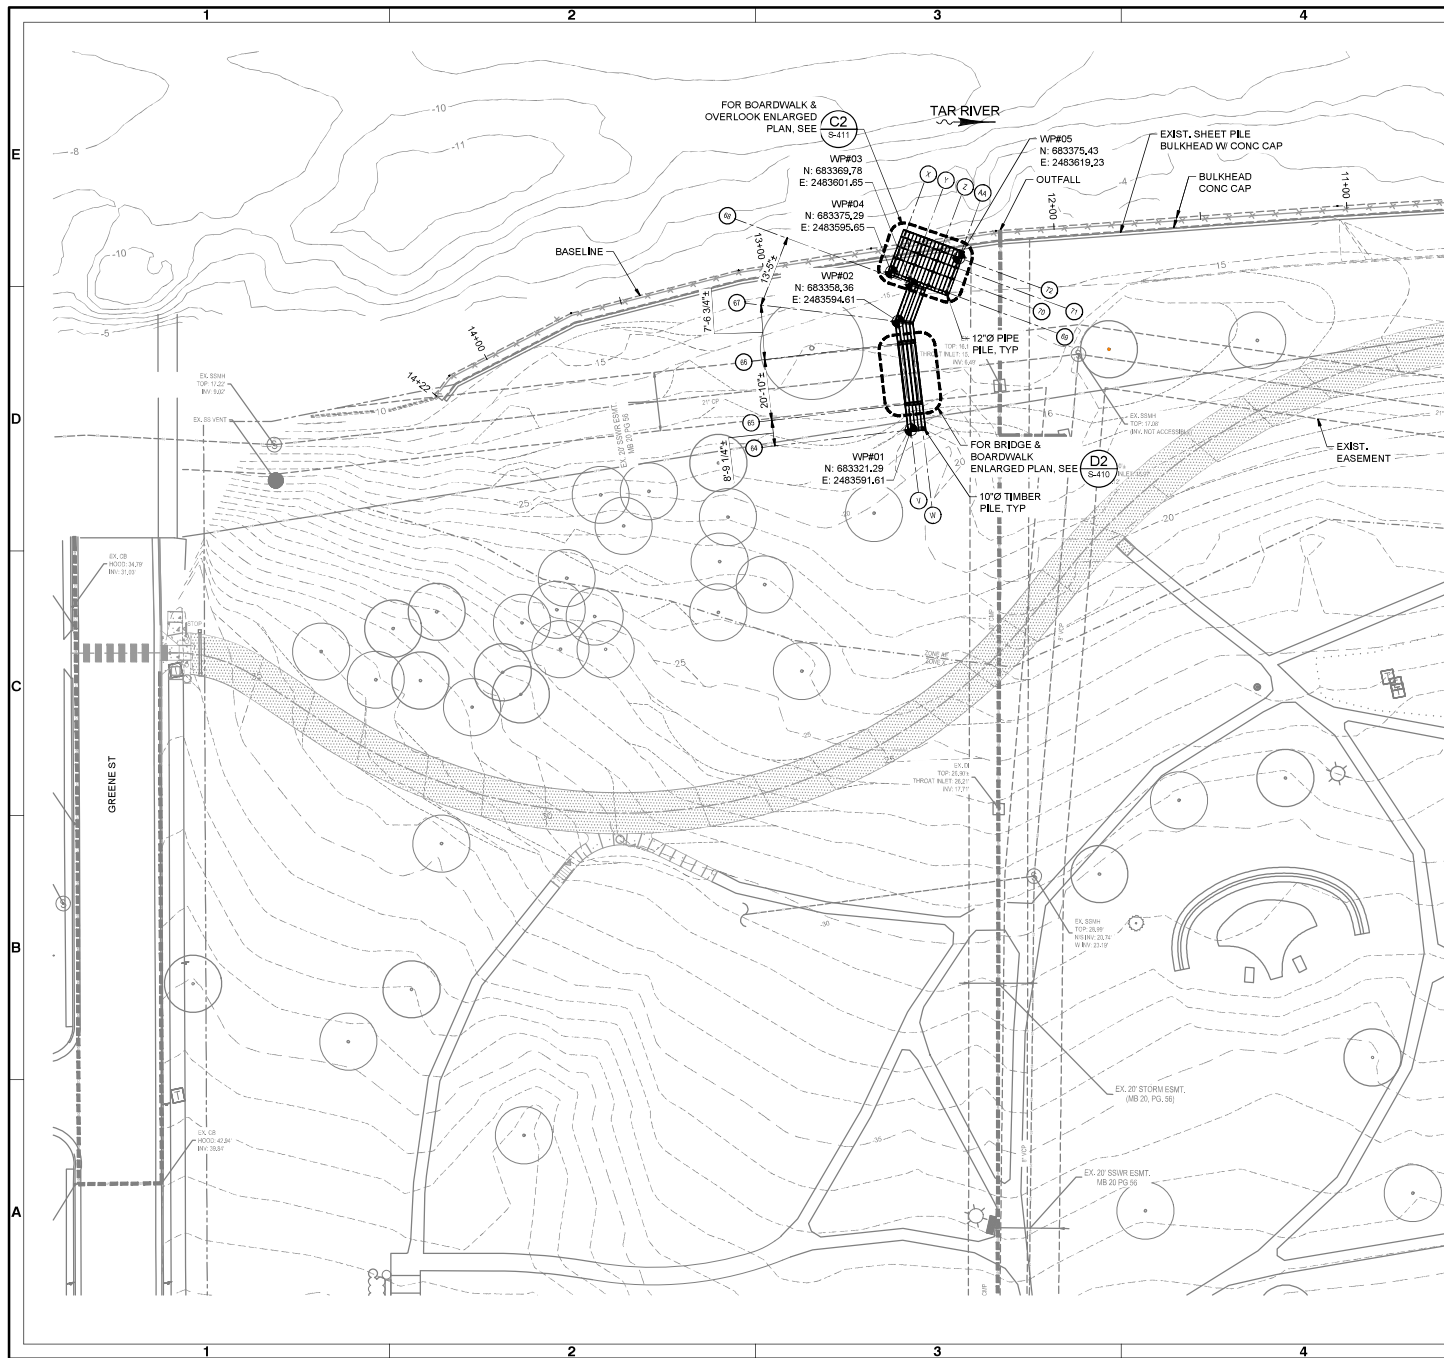

MATCH LINE - SEE SHEET SB102

- LEGEND:**
- 10"Ø TIMBER PILE
 - 12"Ø STEEL PIPE PILES
 - (A) PILE ROW DESIGNATION
 - (#) PILE BENT DESIGNATION
 - WP# WORKPOINT (CENTER OF PILE)

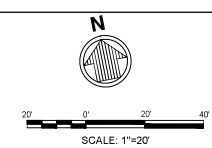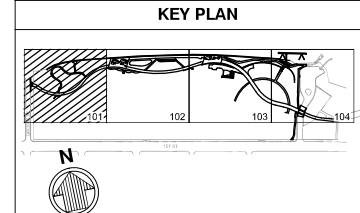

ISSUED FOR BID
 ISSUED: 2025-02-07
 NOT TO BE USED FOR CONSTRUCTION

NO.	DATE	BY	CHKD.	DESCRIPTION
1	02/21/2025	J. JACOBSON		ISSUED FOR BID

GREENVILLE TOWN COMMON & ESPLANADE PROJECT

PILE PLAN

SHEET 1 OF 4

ADDITIVE BID #3

PROJECT INFORMATION

PROJECT NO: 2024-02-07

PROJECT NAME: GREENVILLE TOWN COMMON & ESPLANADE PROJECT

PROJECT LOCATION: 1110 S. 11TH ST., GREENVILLE, NC 27604

DESIGNER INFORMATION

DESIGNER: J. JACOBSON

DESIGNER LICENSE NO.: 4455

DESIGNER FIRM: JACOBSON ENGINEERING, INC.

DESIGNER FIRM LICENSE NO.: 4455

CLIENT INFORMATION

CLIENT: GREENVILLE TOWN COMMON & ESPLANADE PROJECT

CLIENT ADDRESS: 1110 S. 11TH ST., GREENVILLE, NC 27604

CONTRACT INFORMATION

CONTRACT NO: 2024-02-07

CONTRACT DATE: 02/21/2025

SEAL

02/21/2025

SEAL


02/21/2025

INDEX

SEA OF 114




Sheet Reference No.

SB101A

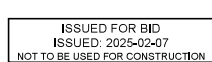

- | | |
|---|---|
|  | 10'x10' TIMBER PILE/ 12'x12' STEEL PIPE PILES |
|  | STEEL SHEET PILE BULKHEAD |
|  | SOIL ANCHOR DESIGNATION |
|  | PILE ROW DESIGNATION |
|  | PILE BENT DESIGNATION |
|  | WORKPOINT (ALONG CL OF SSP BULKHEAD) |
|  | WORKPOINT (ALONG CL OF RETAINING WALL) |



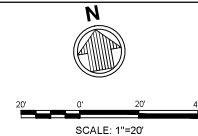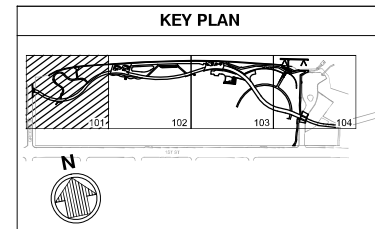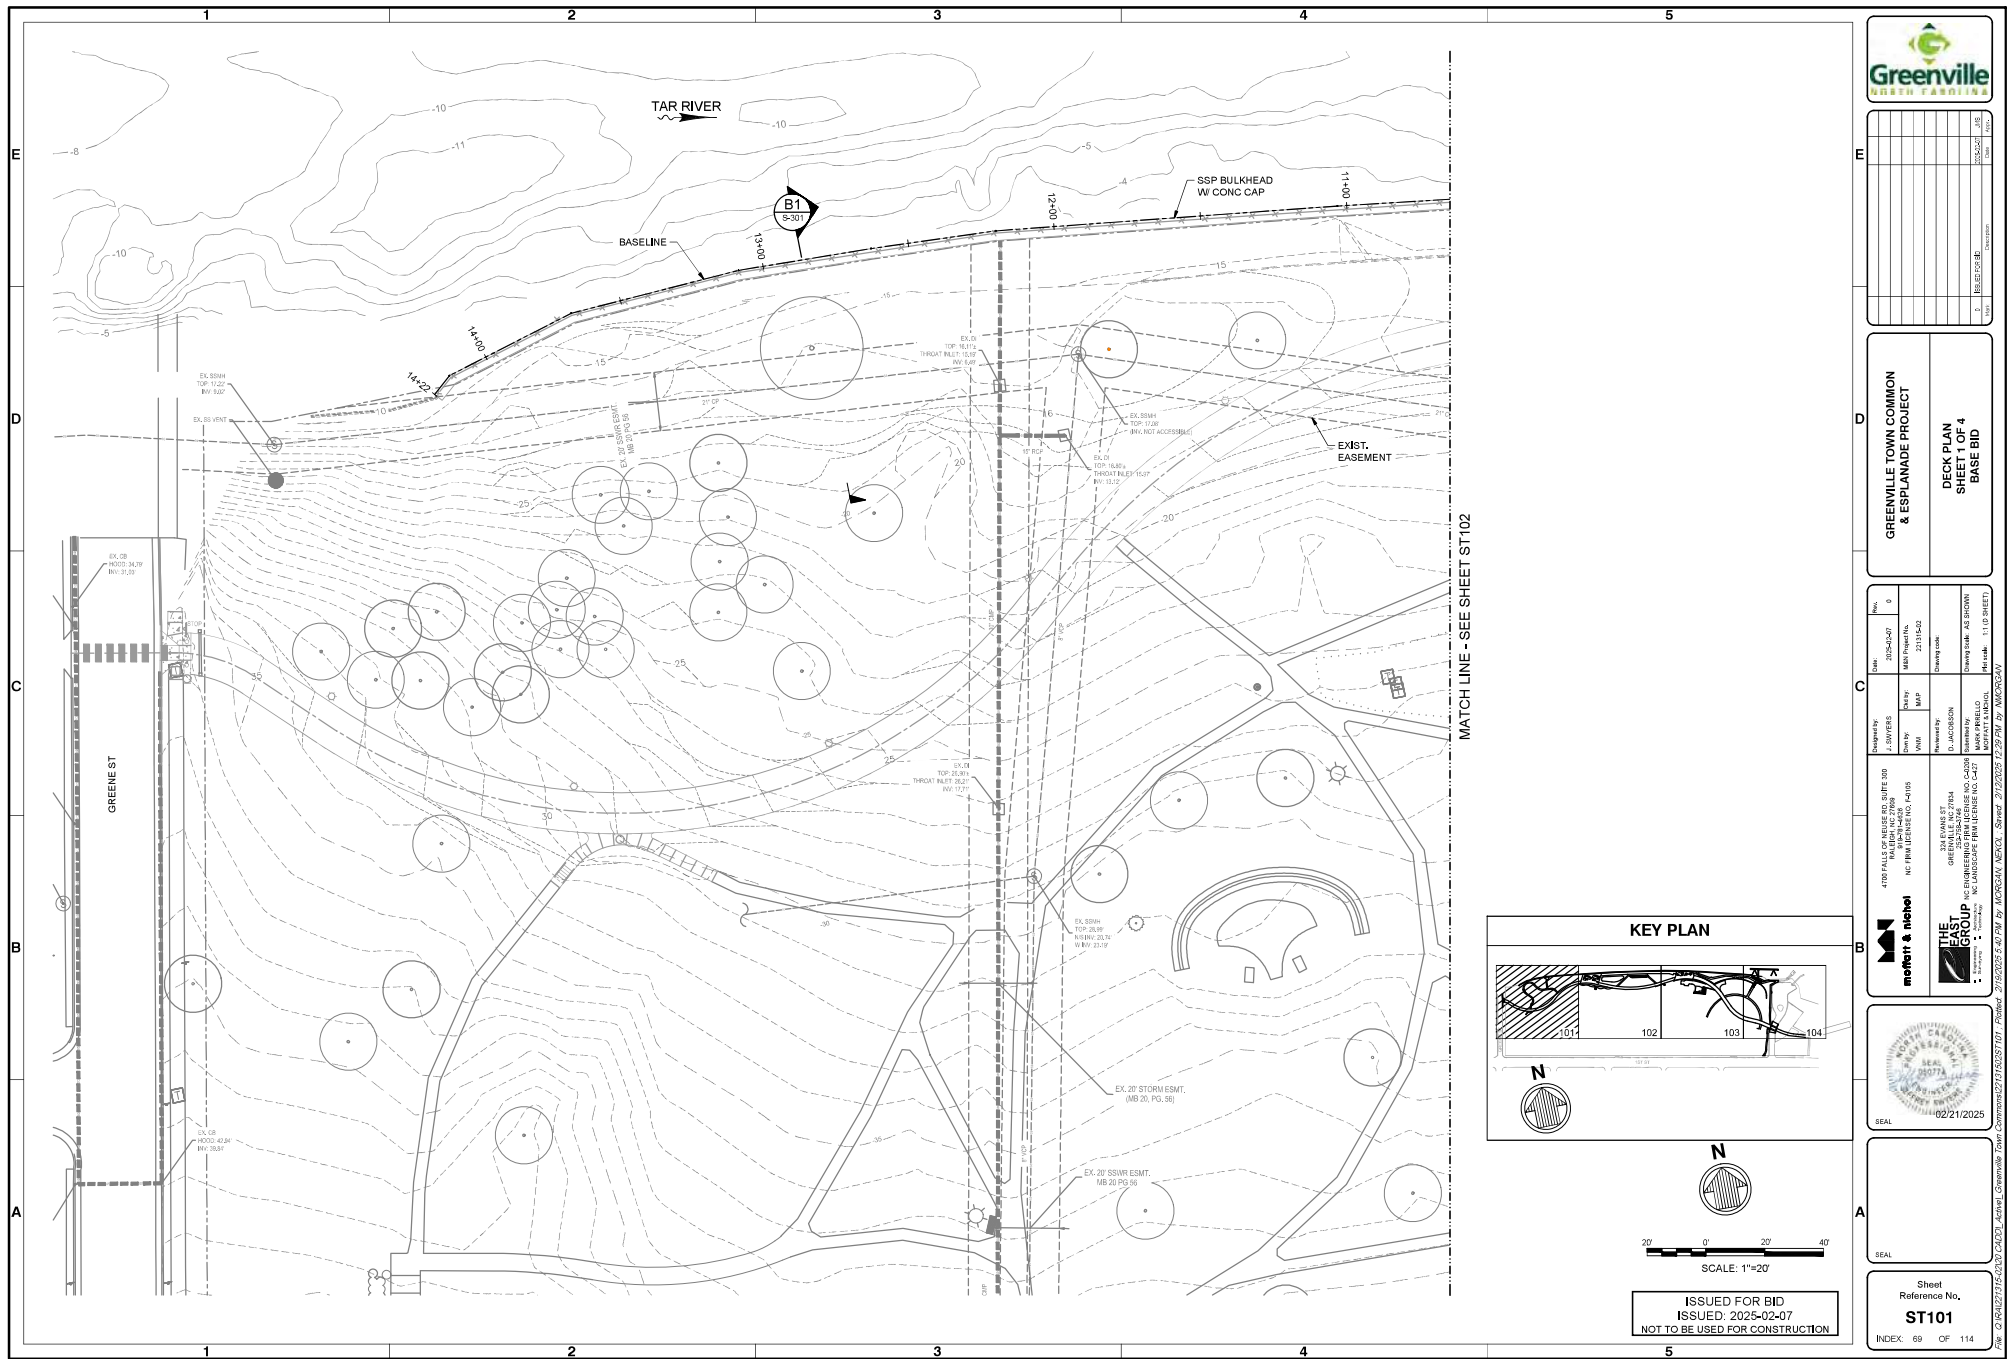

ISSUED FOR BID
ISSUED: 2025-02-07
NOT TO BE USED FOR CONSTRUCTION



Rev	Description	Date
1	Initial Issue	02/07/25
2	Revised for B	02/07/25

GREENVILLE TOWN COMMON & ESPLANADE PROJECT

DECK PLAN
SHEET 1 OF 4
BASE BID

Rev	Description	Date
1	Initial Issue	02/07/25
2	Revised for B	02/07/25

ATD FALLS OF NEUSE RD. SURE 000
NC FIRM LICENSE NO. 14055
NC FIRM LICENSE NO. 14055

GREENVILLE TOWN COMMON & ESPLANADE PROJECT
NC FIRM LICENSE NO. 14055
NC FIRM LICENSE NO. 14055

MEET & MEET GROUP
D. JACOBSON
D. JACOBSON
D. JACOBSON

MEET & MEET GROUP
D. JACOBSON
D. JACOBSON
D. JACOBSON

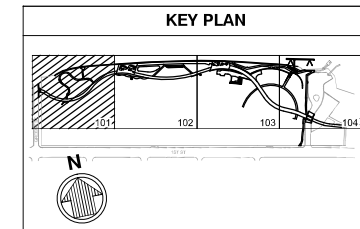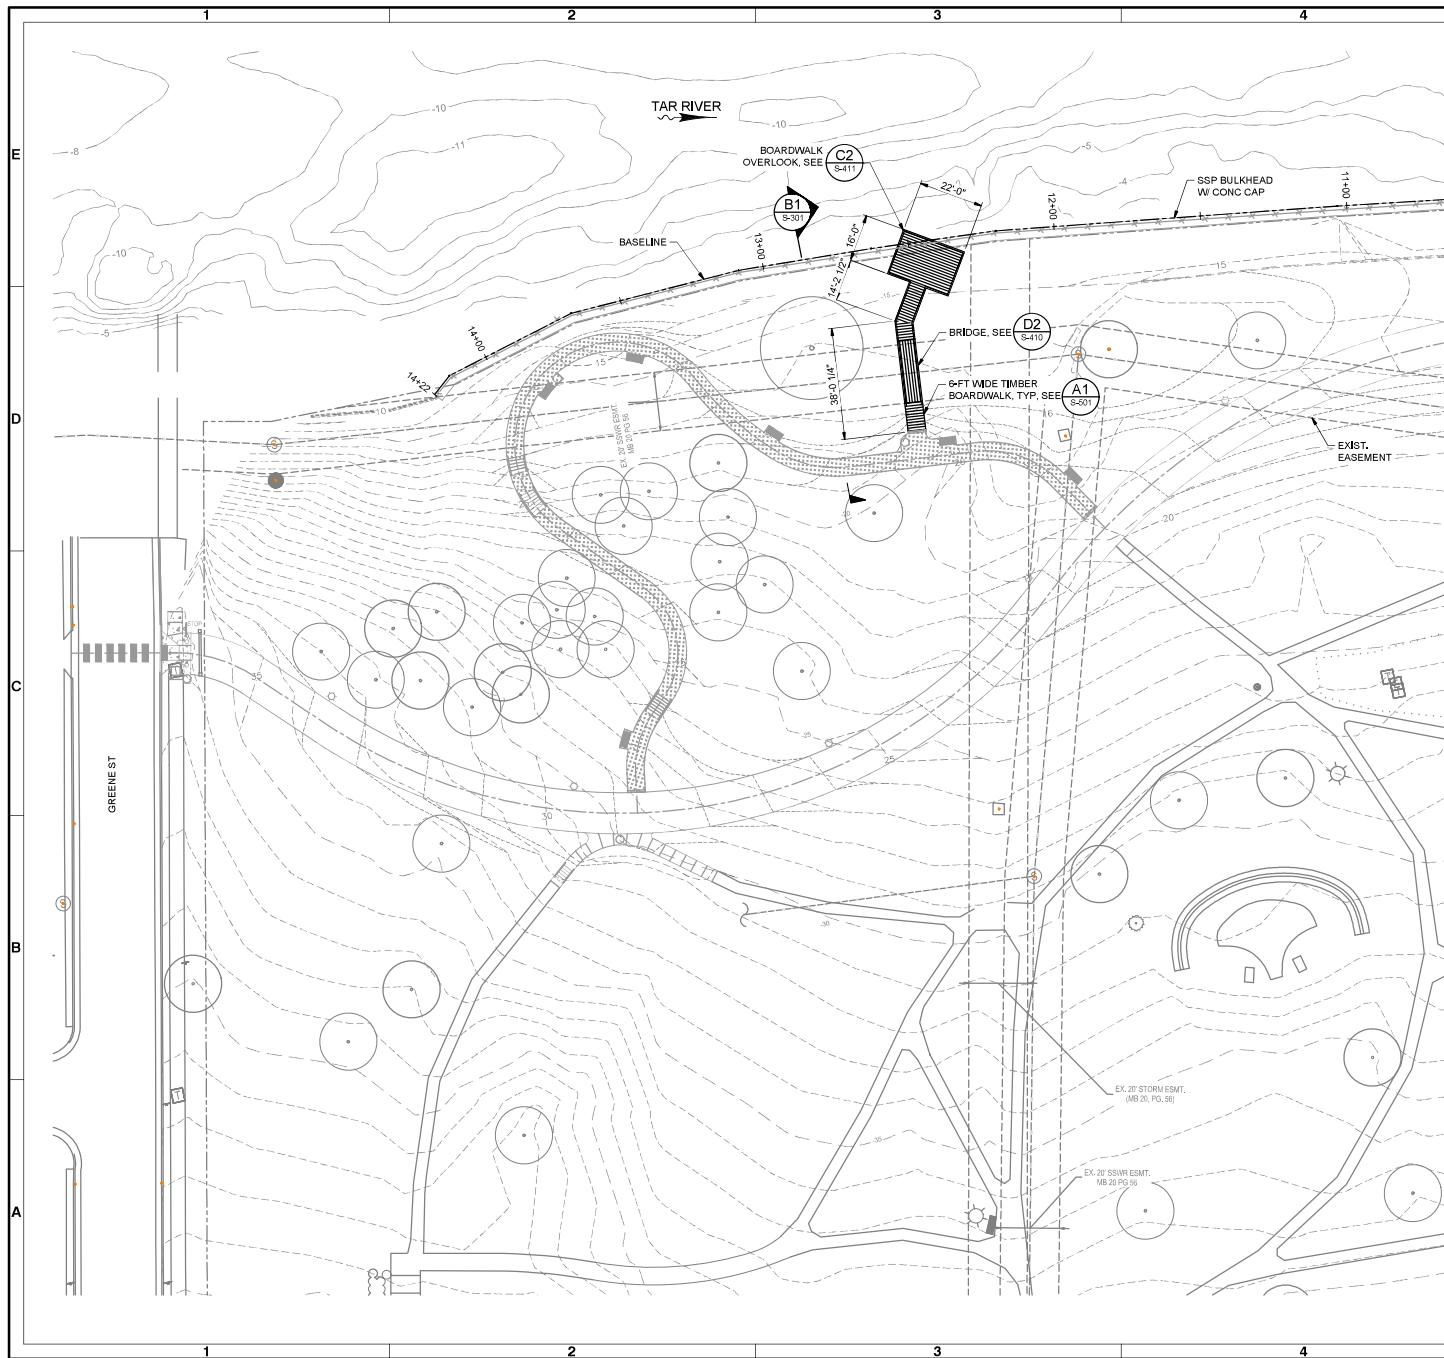

SCALE: 1"=20'

ISSUED FOR BID
ISSUED: 2025-02-07
NOT TO BE USED FOR CONSTRUCTION

Greenville
SOUTH CAROLINA

GREENVILLE TOWN COMMON & ESPLANADE PROJECT

DECK PLAN
SHEET 1 OF 4
ADDITIVE BID #3

PROJECT NO.	2025-02-07
DATE	2/11/25
DESIGNER	W&A
CHECKED BY	D. JACOBSON
APPROVED BY	M. BRUNELLO
PROJECT NO.	2025-02-07
DATE	2/11/25
DESIGNER	W&A
CHECKED BY	D. JACOBSON
APPROVED BY	M. BRUNELLO


AT&T FALLS OF THE RIVER RD. SURE 100
NC FIRM LICENSE NO. 14055
NC FIRM LICENSE NO. 14055
GREENVILLE, NC 29604
NC ENGINEERING FIRM LICENSE NO. C-47
NC LANDSCAPE FIRM LICENSE NO. C-47

W&A GROUP
INCORPORATED
1000 W. 11th St.
Greenville, SC 29604
P: 864.682.1111
F: 864.682.1112
WWW.WANDAGROUP.COM



SEAL
02/21/2025

SEAL

Sheet
Reference No.
ST101A
INDEX: 89A OF 114

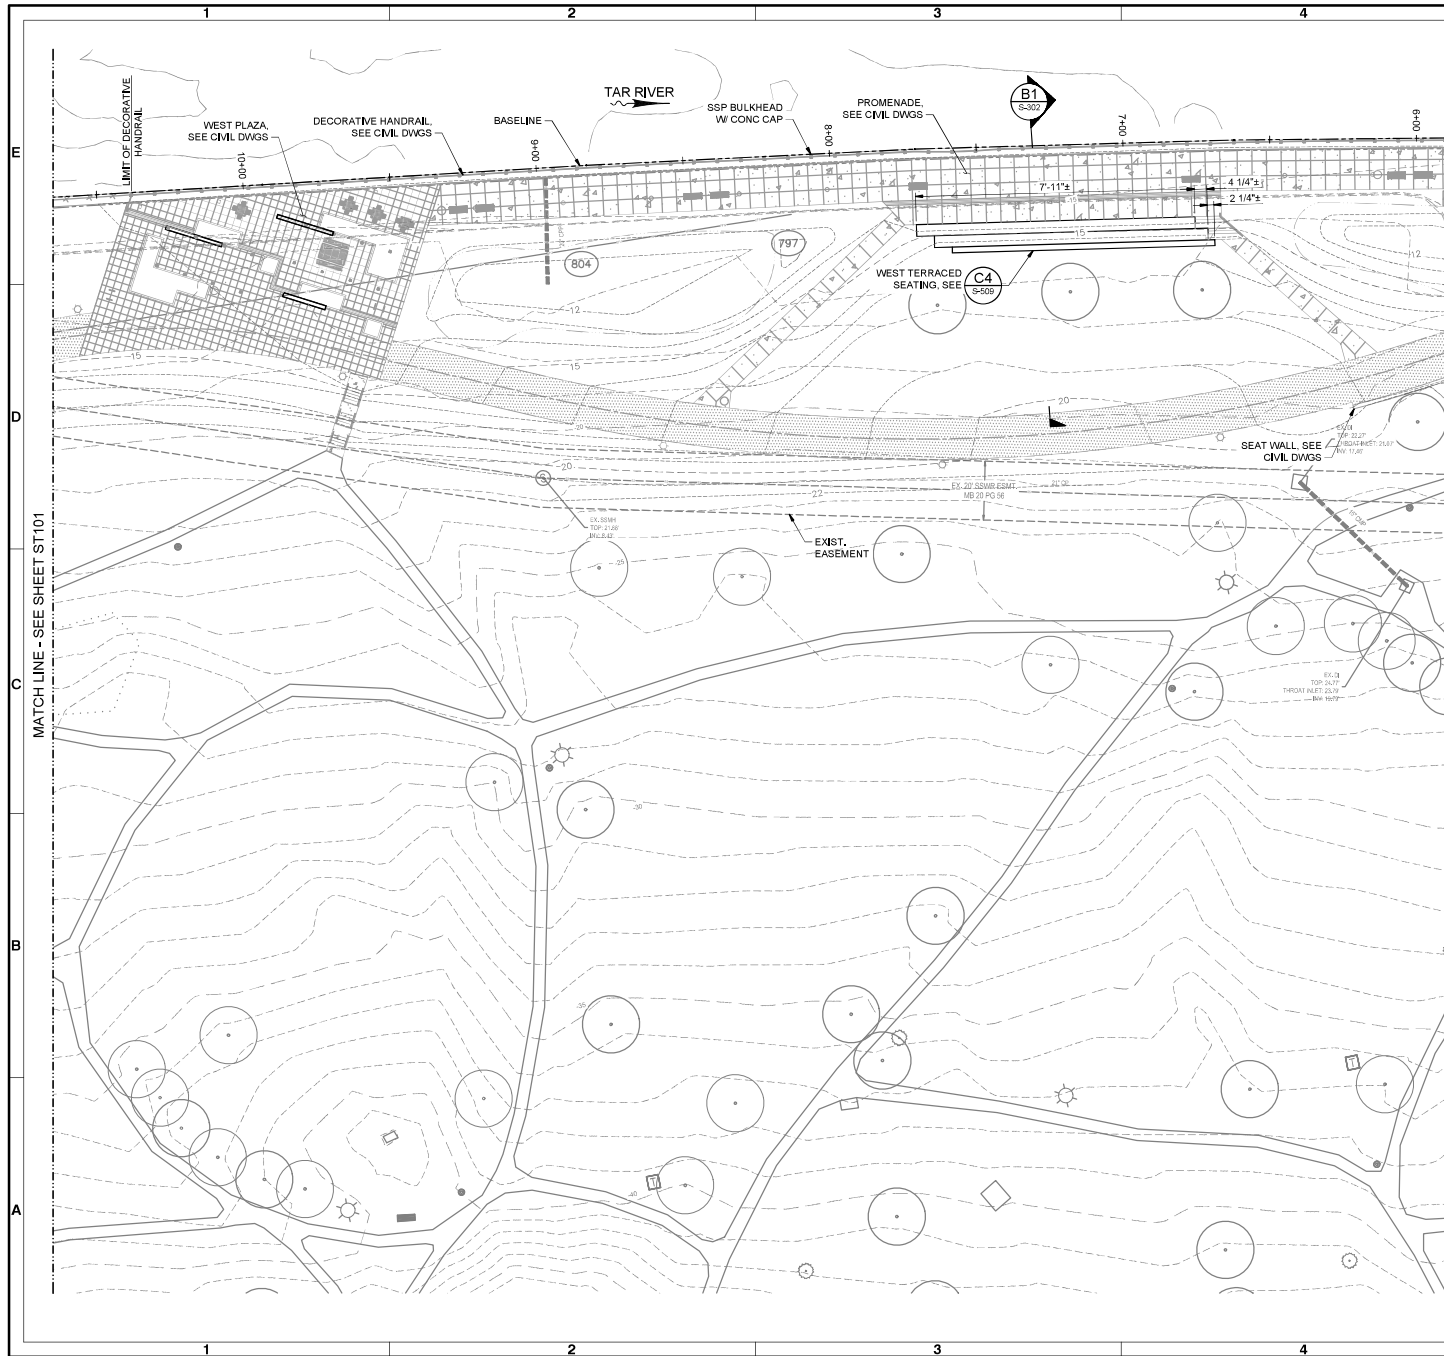

MATCH LINE - SEE SHEET ST103

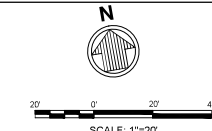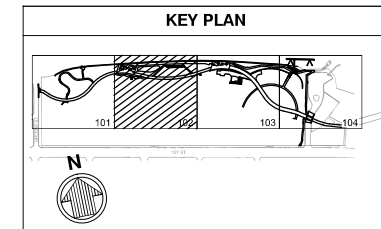

ISSUED FOR BID
ISSUED: 2025-02-07
NOT TO BE USED FOR CONSTRUCTION

GREENVILLE TOWN COMMON & ESPLANADE PROJECT	
DECK PLAN SHEET 2 OF 4 BASE BID	

PROJECT INFORMATION

PROJECT NO. 2025-02-07

DATE 2/11/25

DESIGNED BY M&N

CHECKED BY M&N

APPROVED BY M&N

DESIGNER

M&N GROUP

10000 W. 11th St.

Greenville, SC 29615

PH: 864.686.1111

FX: 864.686.1111

WWW.MANDGROUP.COM

CLIENT

GREENVILLE TOWN COMMON

10000 W. 11th St.

Greenville, SC 29615

PH: 864.686.1111

FX: 864.686.1111

WWW.MANDGROUP.COM

CONTRACTOR

GREENVILLE TOWN COMMON

10000 W. 11th St.

Greenville, SC 29615

PH: 864.686.1111

FX: 864.686.1111

WWW.MANDGROUP.COM

REVISIONS

NO.	DESCRIPTION	DATE
1	ISSUED FOR BID	2/11/25

APPROVALS

NAME	DATE
DESIGNED BY	2/11/25
CHECKED BY	2/11/25
APPROVED BY	2/11/25

SEAL

02/21/2025

SEAL


02/21/2025

INDEX

70 OF 114

SHEET



ST102

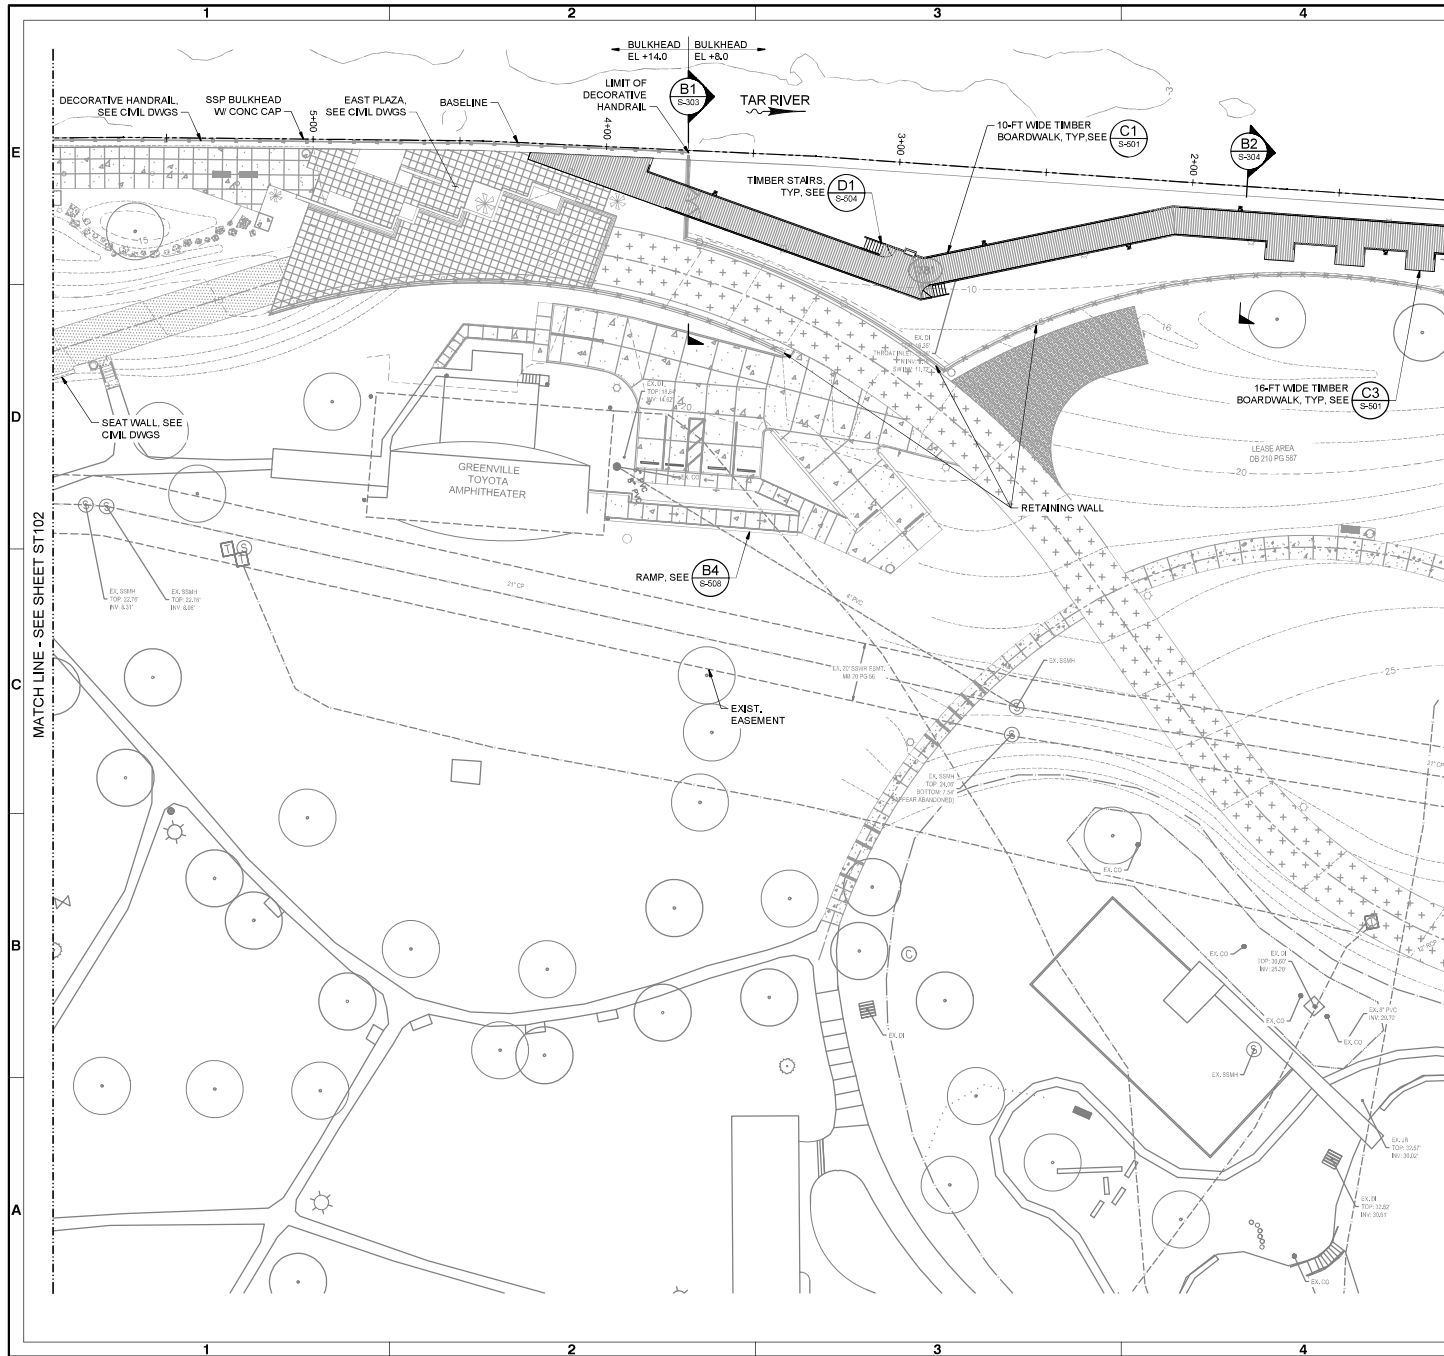

NOTES:

1. FOR ENLARGED TIMBER BOARDWALK FRAMING PLANS, SEE SHEETS S-404 & S-405.
2. FOR ENLARGED TIMBER BOARDWALK DECK PLANS, SEE SHEETS S-406 & S-407.

KEY PLAN

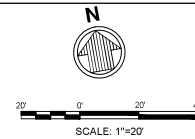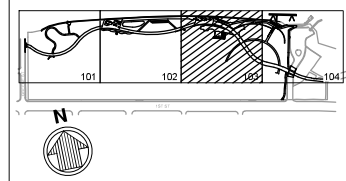


ISSUED FOR BID
ISSUED: 2025-02-07
NOT TO BE USED FOR CONSTRUCTION




NO.	REVISION	DATE	BY	CHKD.
1	ISSUED FOR BID	2/2/2025	J. JAYNES	

GREENVILLE TOWN COMMON
& ESPLANADE PROJECT
DECK PLAN
SHEET 3 OF 4
BASE BID

NO.	REVISION	DATE	BY	CHKD.
1	ISSUED FOR BID	2/2/2025	J. JAYNES	

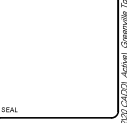

Sheet
Reference No.
ST103
INDEX: 71 OF 114

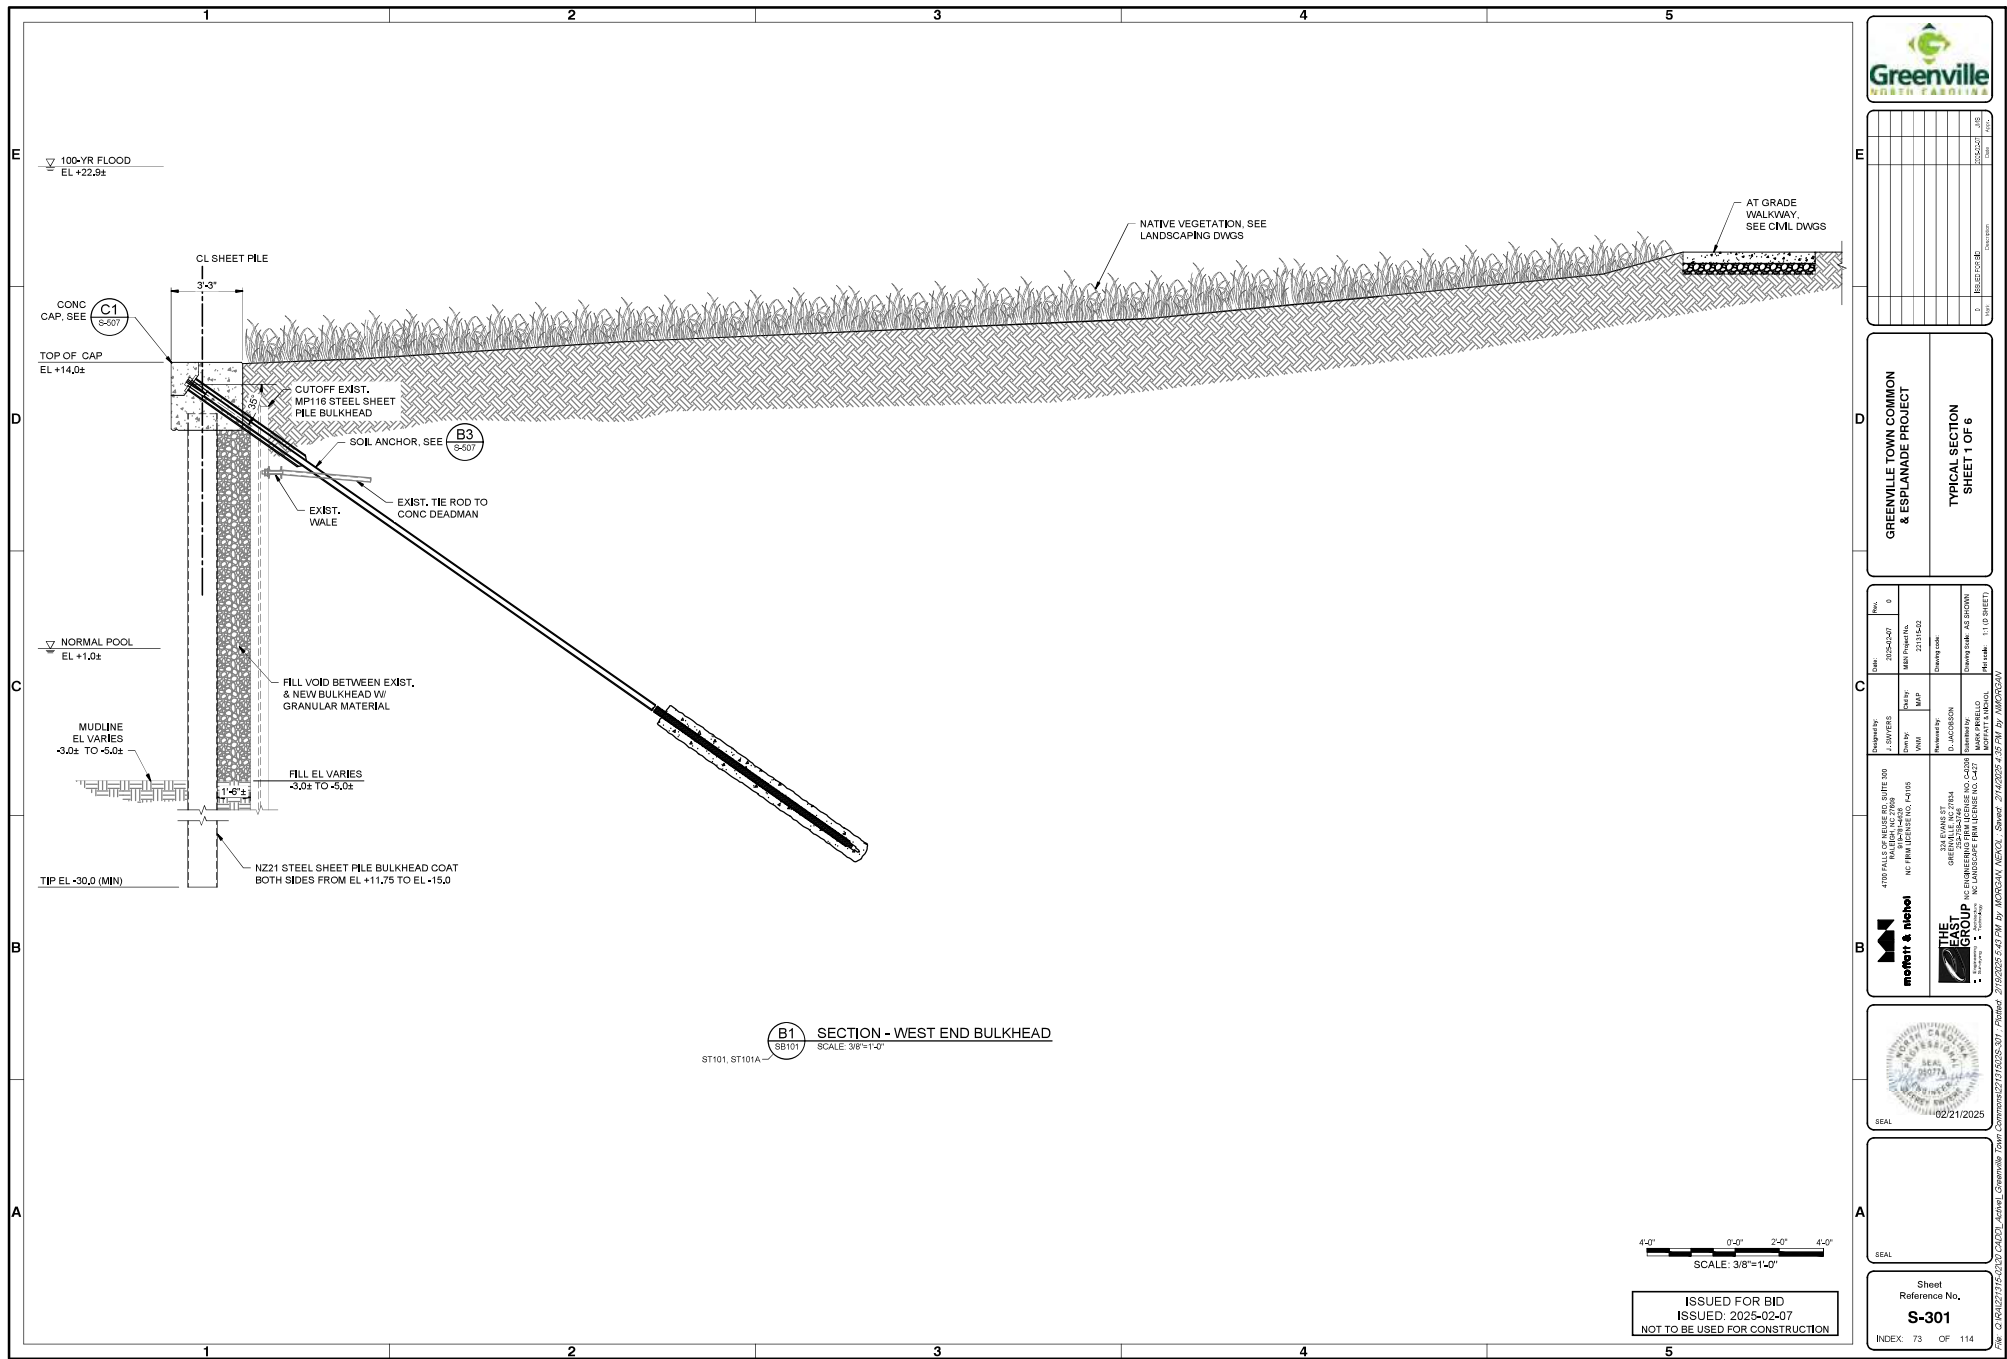

Greenville
WATER UTILITY

GREENVILLE TOWN COMMON & ESPLANADE PROJECT	TYPICAL SECTION SHEET 1 OF 6
---	---


PROJECT 4700 FALLS OF THE ROYAL RD. SITE 300 10000 FALLS OF THE ROYAL RD. SITE 300 NC FPM LICENSE NO. 1405	DESIGNER J. DAVIES 10000 FALLS OF THE ROYAL RD. SITE 300 NC FPM LICENSE NO. 1405	DATE 02/21/2025 SCALE 3/8"=1'-0"
CLIENT GREENVILLE TOWN COMMON NC FPM LICENSE NO. 1405	DESIGNER J. DAVIES 10000 FALLS OF THE ROYAL RD. SITE 300 NC FPM LICENSE NO. 1405	DATE 02/21/2025 SCALE 3/8"=1'-0"

SEAL

SEAL

Sheet
Reference No.
S-301
INDEX: 73 OF 114

FILE: C:\9402\7115-0102-CAD\3-4\341-Greenville Town Common\211625-301.dwg
 PLOT: 2/19/2025 2:47 PM By: MCKINLEY

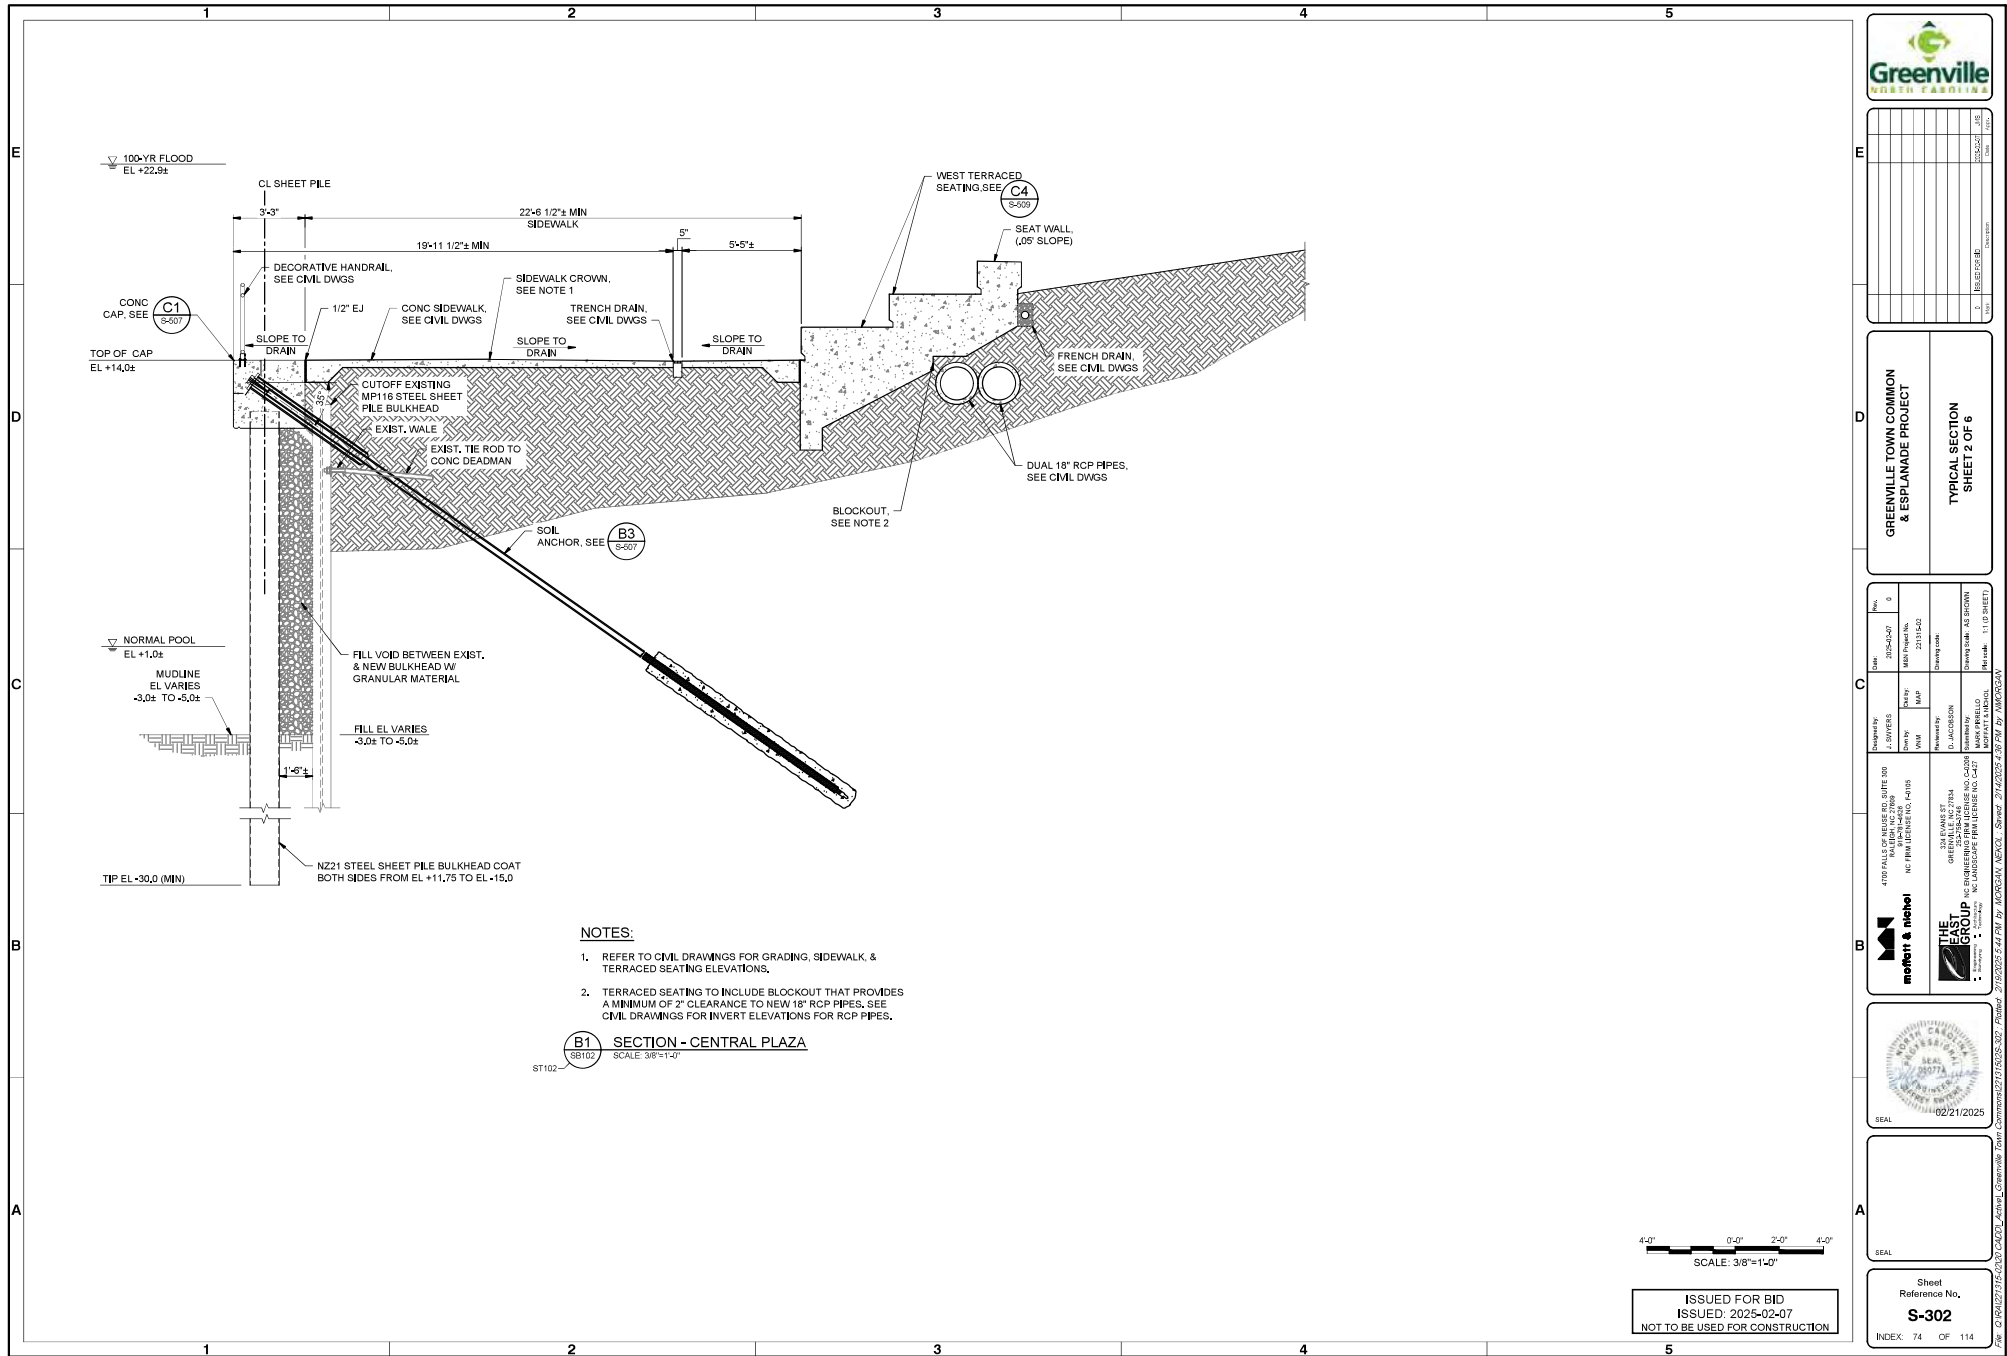


Greenville
WATER TREATMENT

GREENVILLE TOWN COMMON & ESPLANADE PROJECT
TYPICAL SECTION
SHEET 2 OF 6

DATE: 2/25/2025
DRAWN BY: J. JONES
CHECKED BY: M. BROWN
APPROVED BY: M. BROWN
SCALE: 3/8"=1'-0"

PROJECT: 2025-02-07
SHEET: 2 OF 6
ISSUED FOR BID
ISSUED: 2025-02-07
NOT TO BE USED FOR CONSTRUCTION

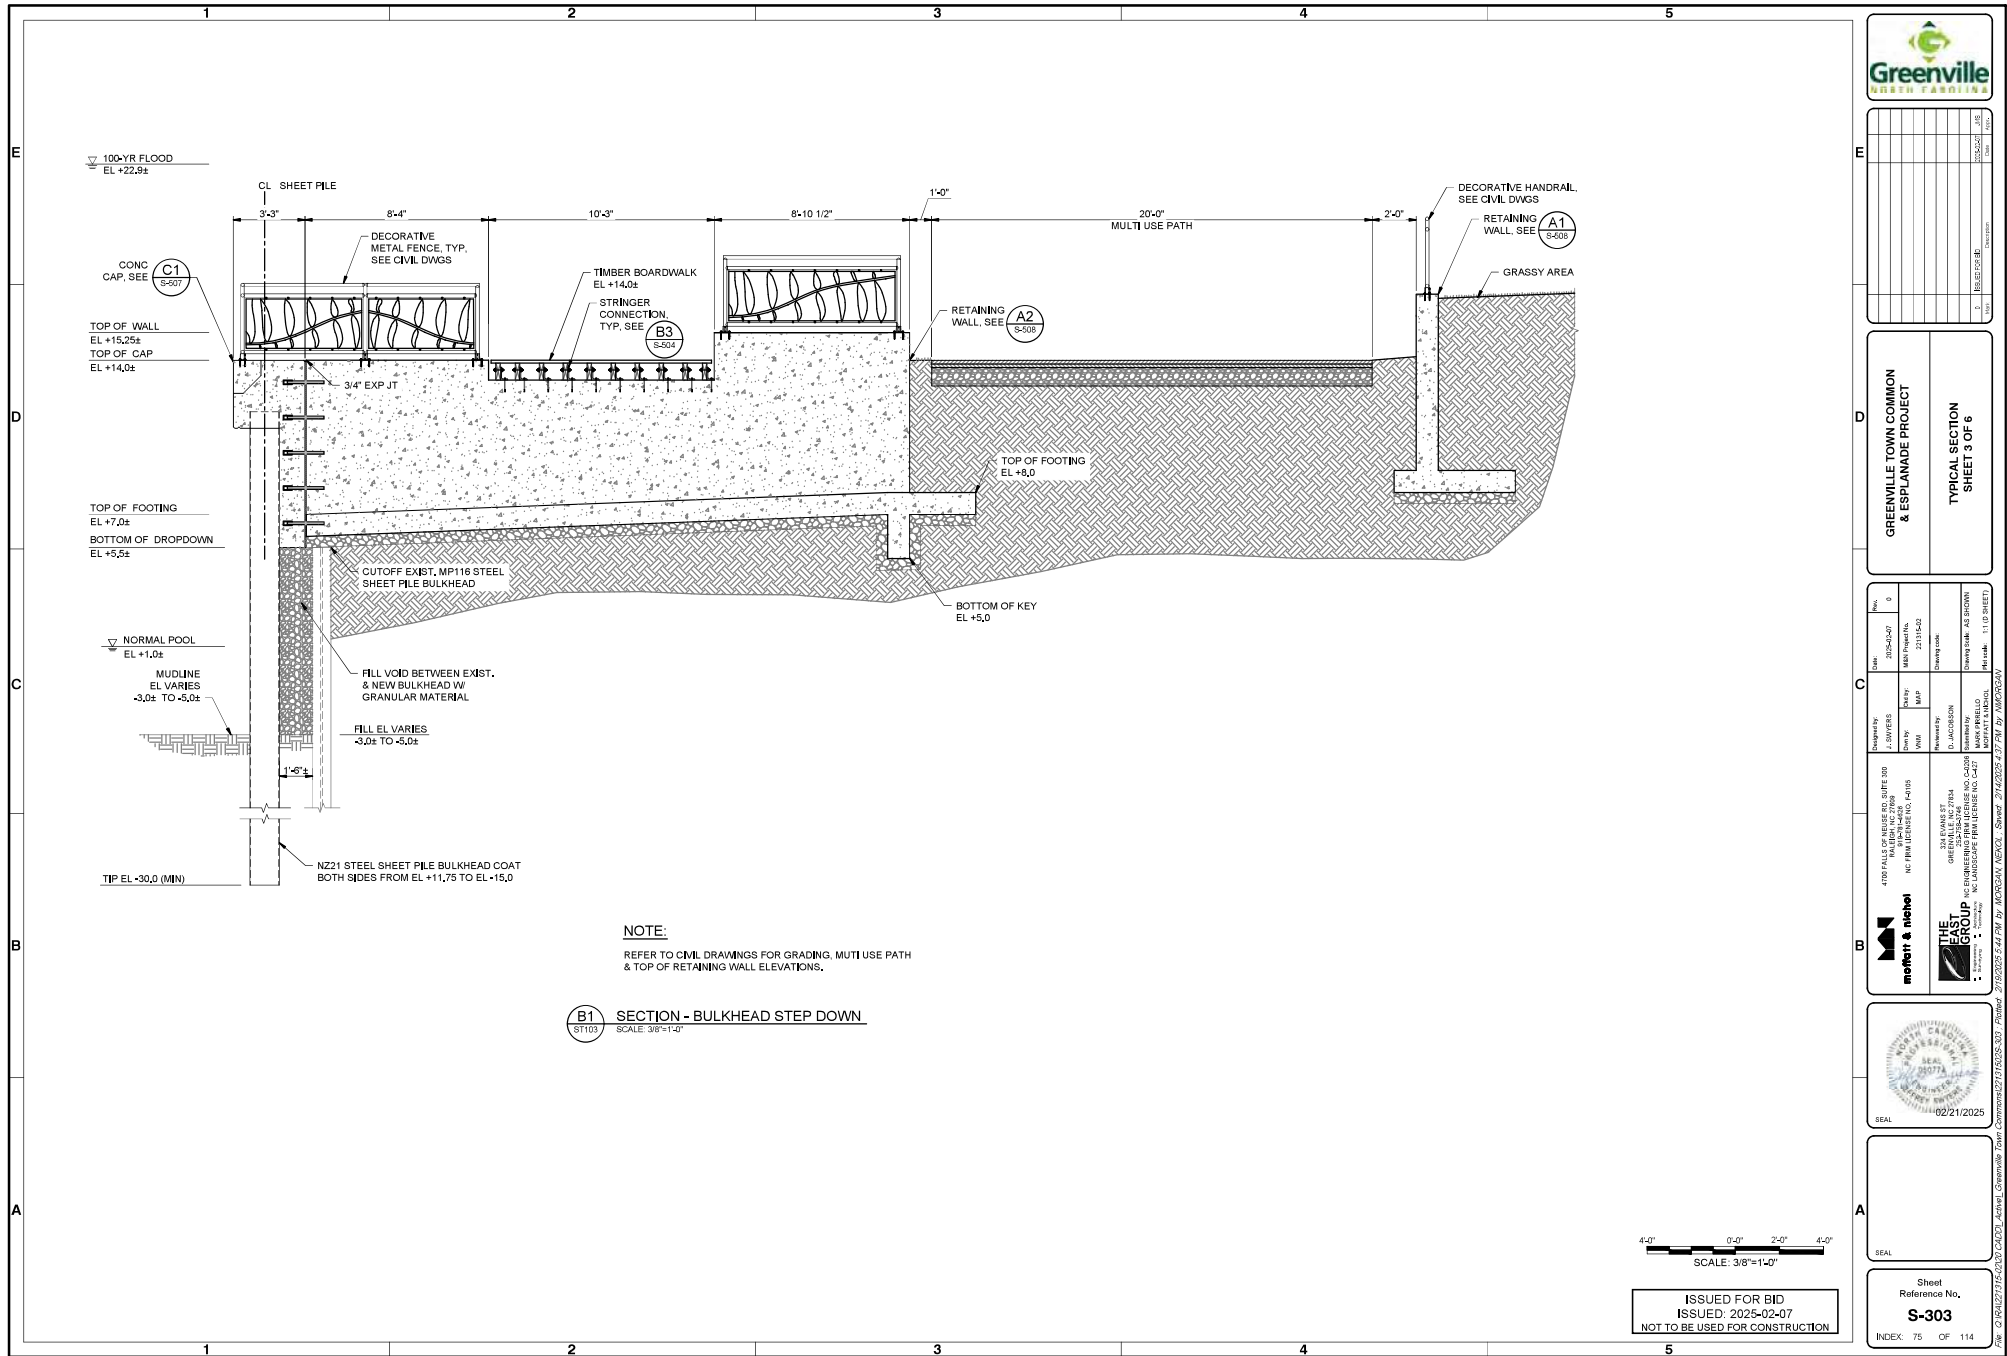

NO.	REVISION	DATE
1	ISSUED FOR BID	2025-02-07


GREENVILLE TOWN COMMON
& ESPLANADE PROJECT
TYPICAL SECTION
SHEET 3 OF 6

DESIGNED BY J. DIVERS	CHECKED BY M. HARRIS	DATE 2/2/2025
DRAWN BY M. HARRIS	SCALE AS SHOWN	PROJECT NO. 22118-03
PROJECT NO. 22118-03	DATE 2/2/2025	BY M. HARRIS



Sheet
Reference No.
S-303
INDEX: 75 OF 114

DRAWING SCALES SHOWN BASED ON 24"x36" DRAWING

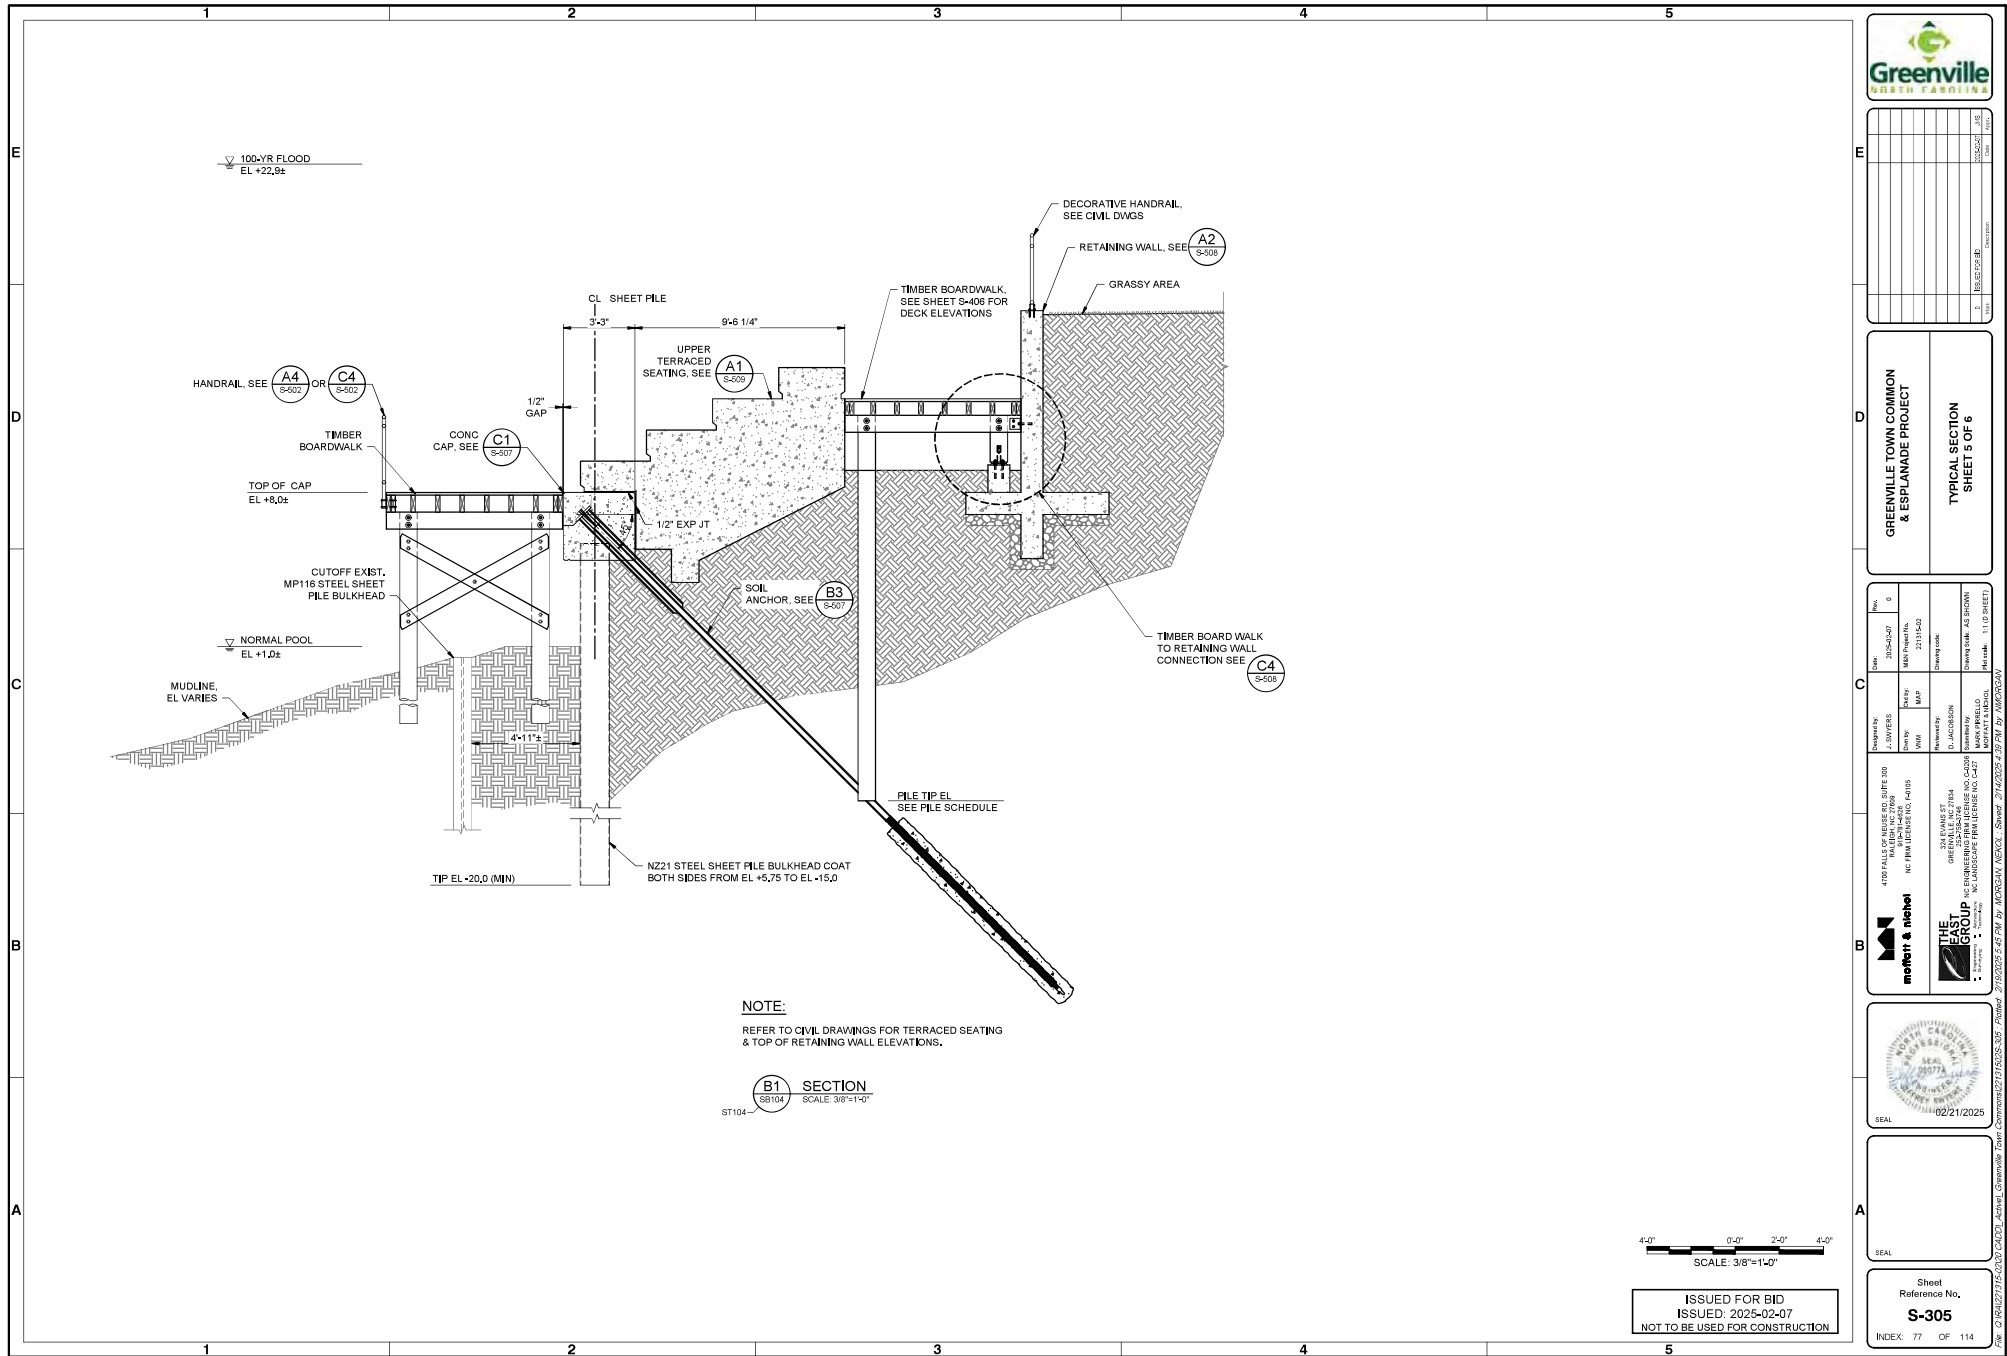


NO.	REVISION	DATE	BY	CHKD
1	ISSUED FOR BID	2025-02-07	MM	MM

GREENVILLE TOWN COMMON
& ESPLANADE PROJECT


TYPICAL SECTION
SHEET 5 OF 6


DESIGNED BY J. SIVERS	CHECKED BY MM	DATE 2/21/25	PROJECT MAP
DRAWN BY MM	SCALE AS SHOWN	PROJECT NO. 2118-23	PROJECT NAME GREENVILLE TOWN COMMON & ESPLANADE PROJECT
APPROVED BY D. JACOBSON	DATE 2/21/25	PROJECT NO. 2118-23	PROJECT NAME GREENVILLE TOWN COMMON & ESPLANADE PROJECT

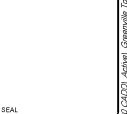

Sheet
Reference No.
S-305
INDEX: 77 OF 114

DRAWING SCALES SHOWN BASED ON 24"x36" DRAWING

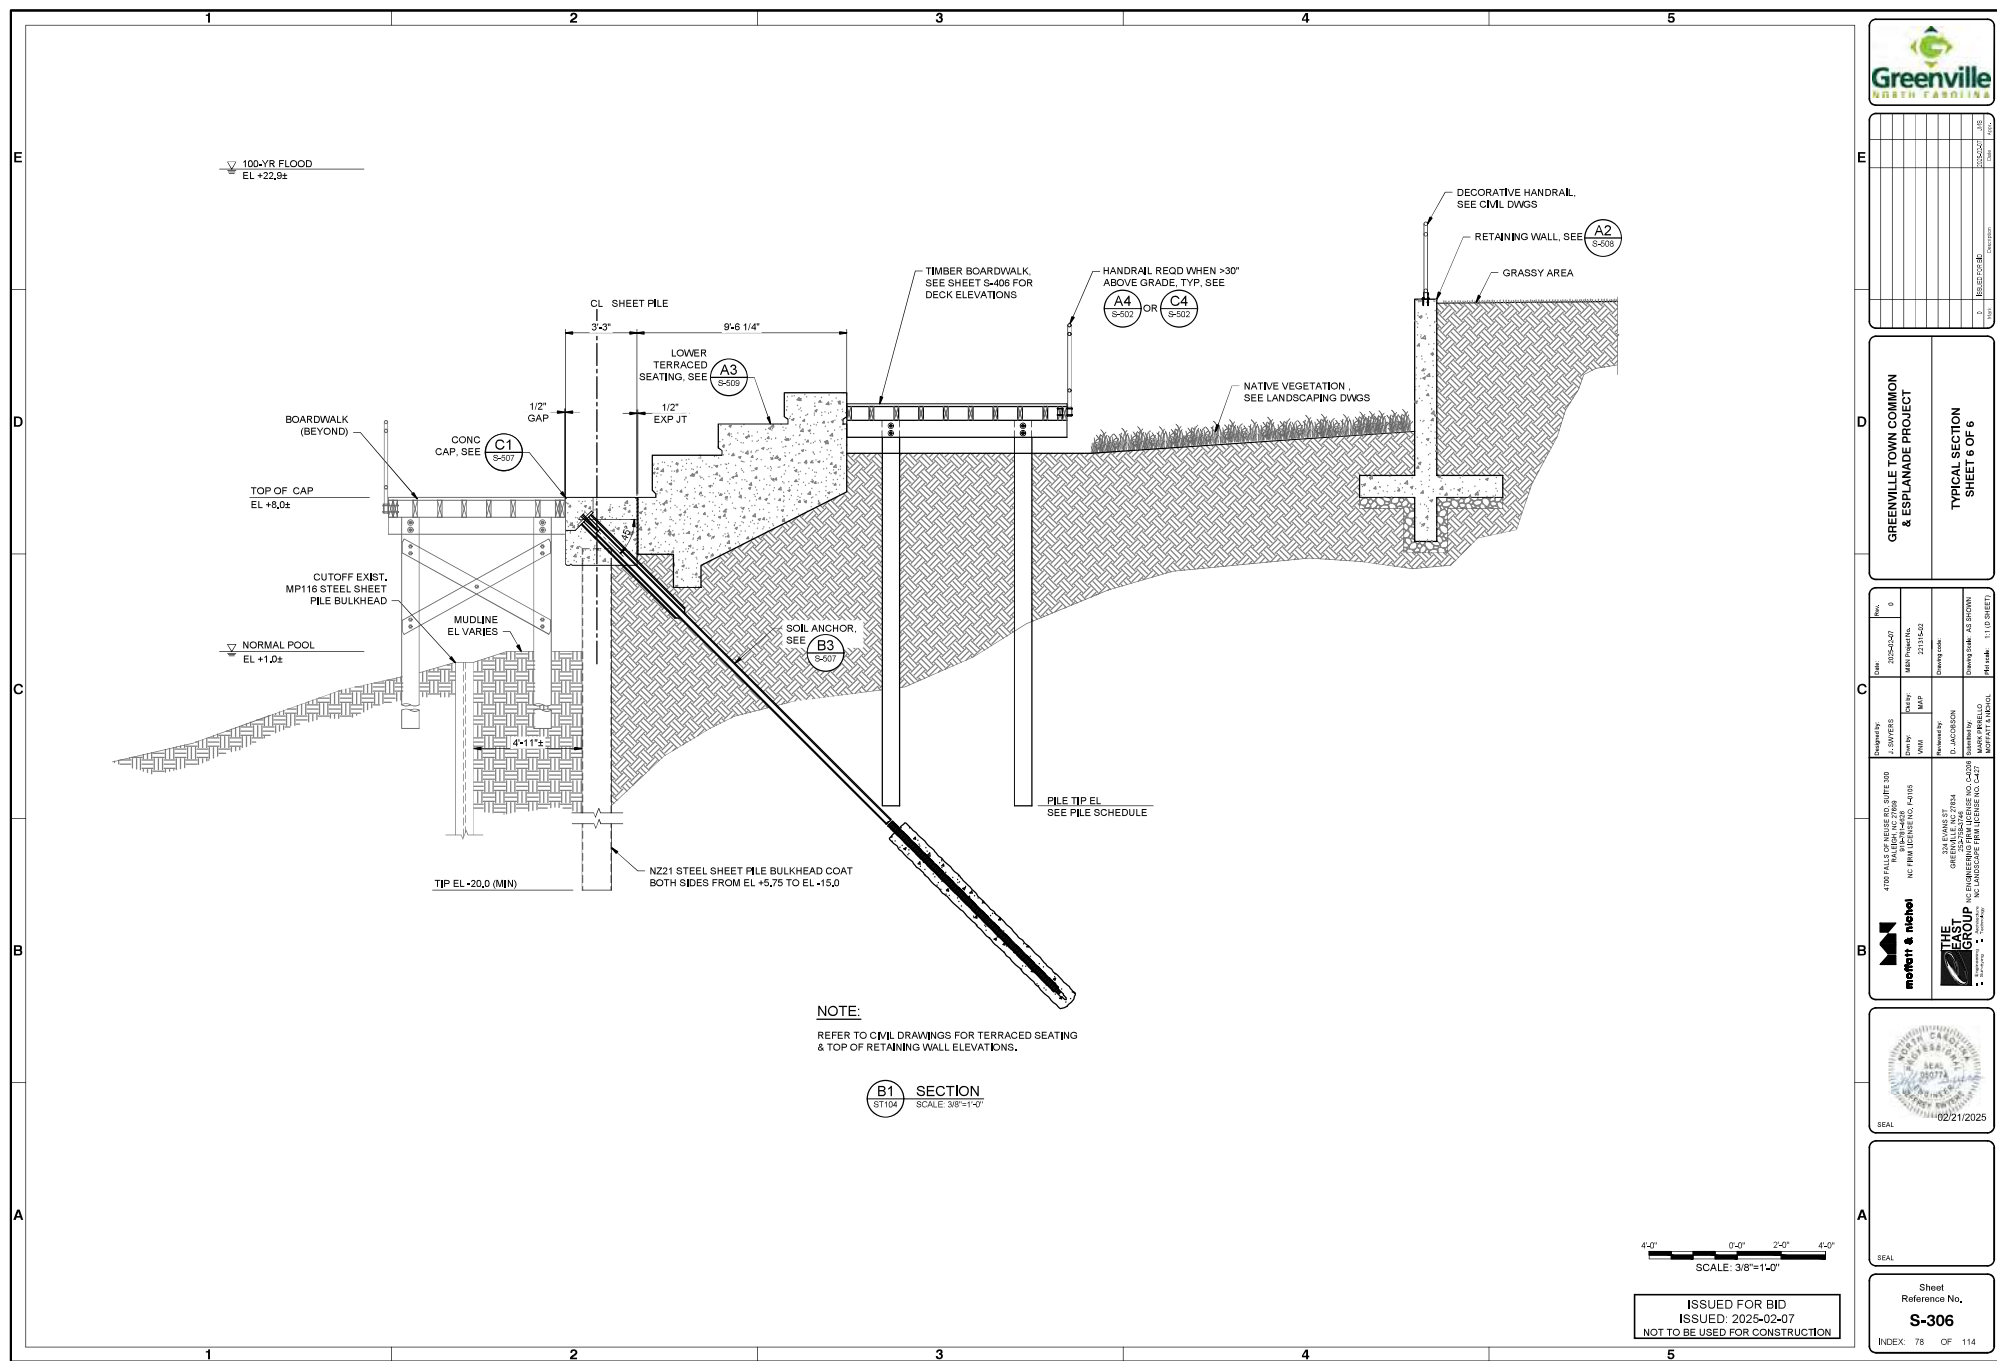

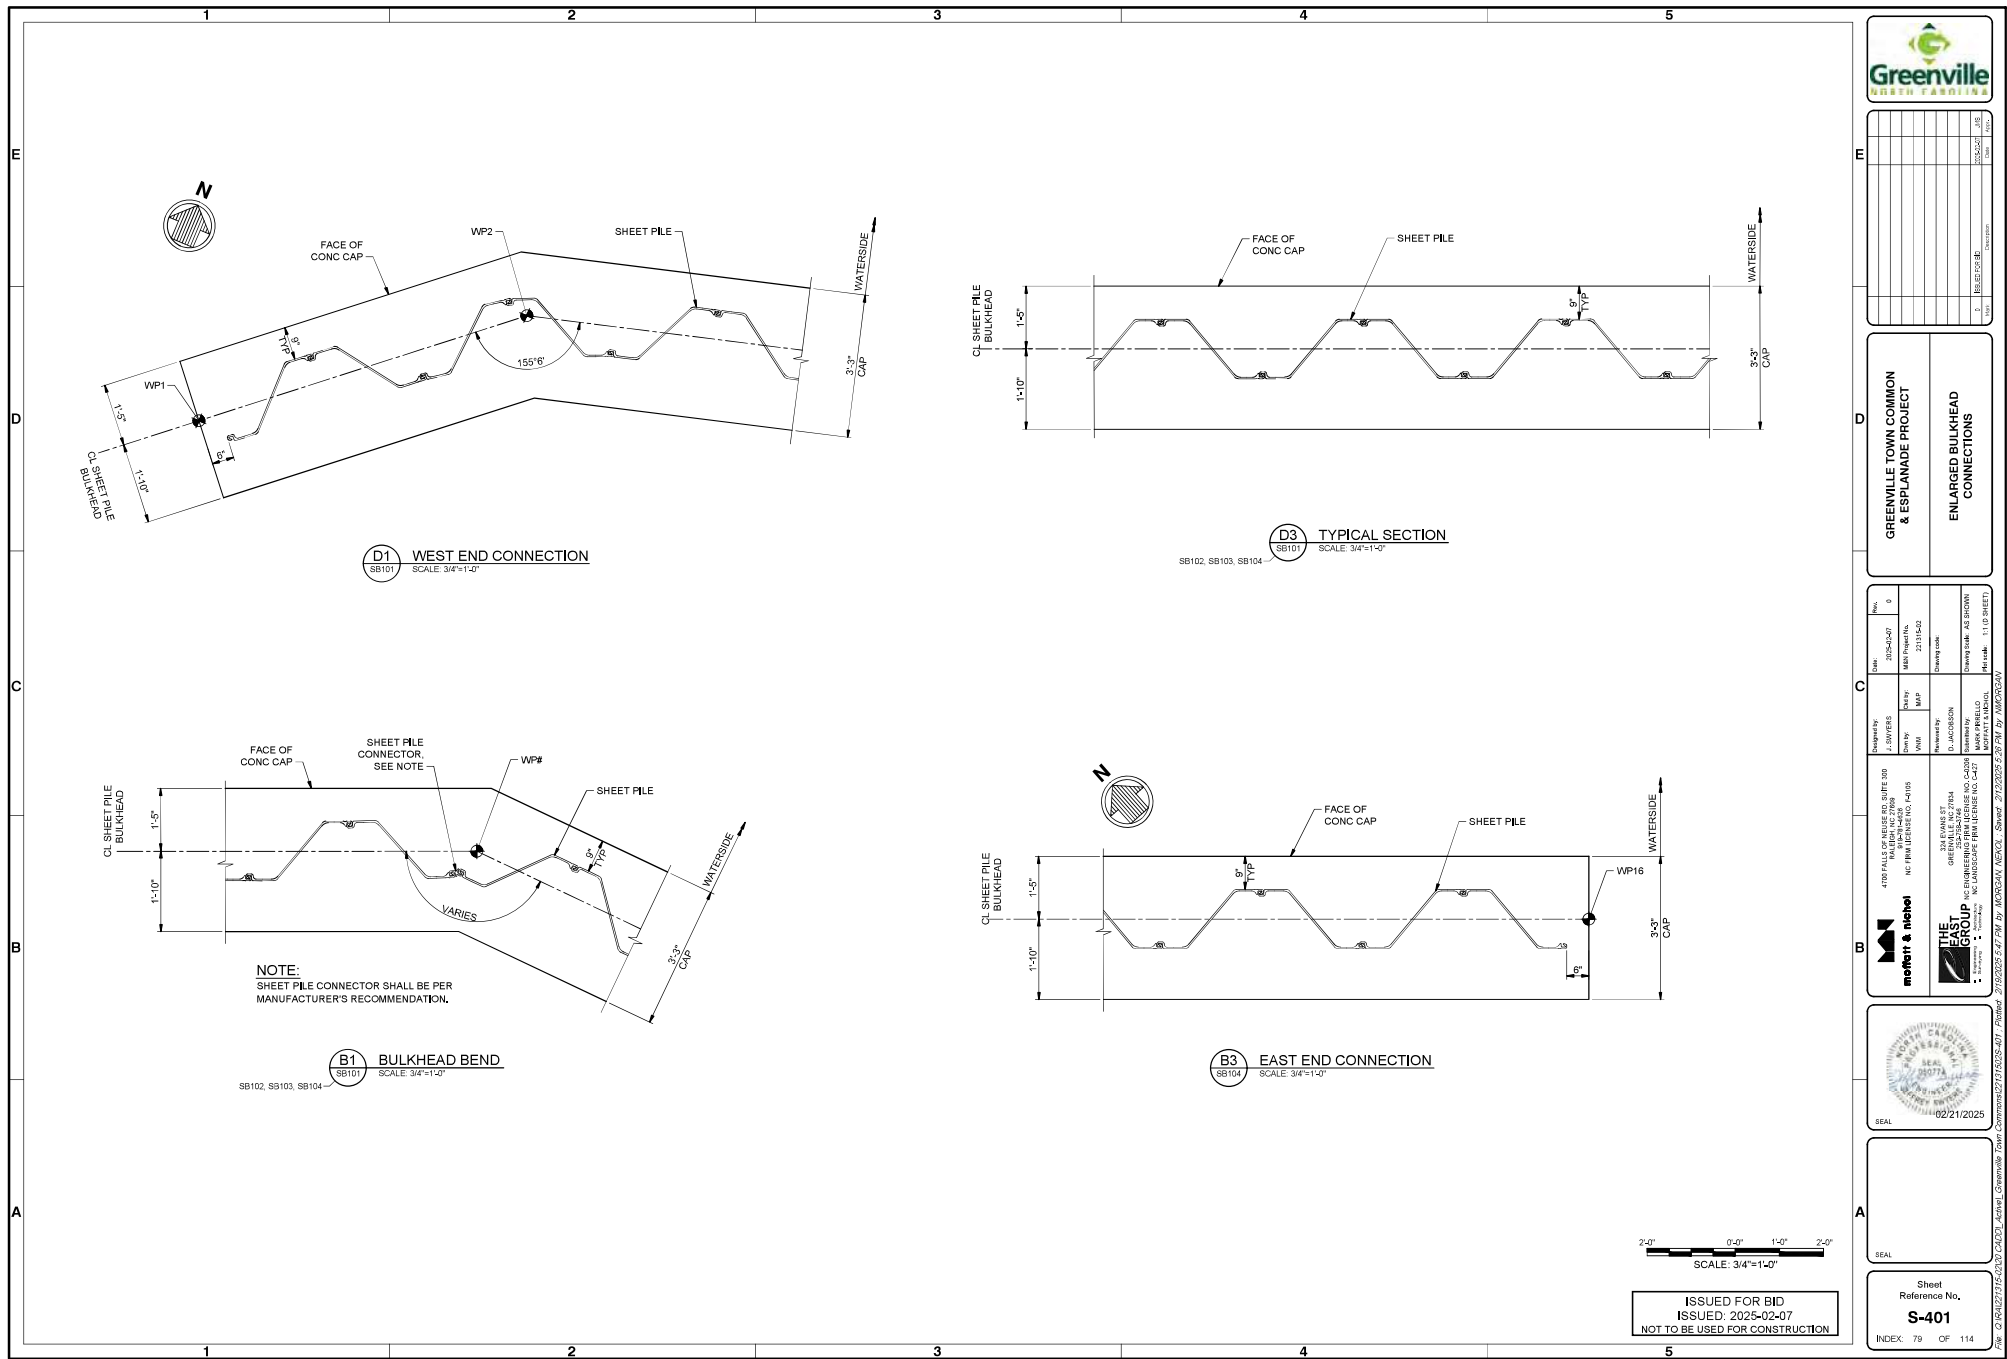

Greenville
HEALTH SYSTEM

GREENVILLE TOWN COMMON & ESPLANADE PROJECT	ENLARGED BULKHEAD CONNECTIONS
---	--------------------------------------

DRAWING NO. 22118-23	SHEET NO. 1 OF 1	DATE 02/21/2025
-------------------------	---------------------	--------------------

DESIGNED BY
J. SWEET

CHECKED BY
M. HARRIS

DATE
02/21/2025

PROJECT
GREENVILLE TOWN COMMON & ESPLANADE PROJECT

LOCATION
GREENVILLE, NC

CLIENT
GREENVILLE TOWN COMMON

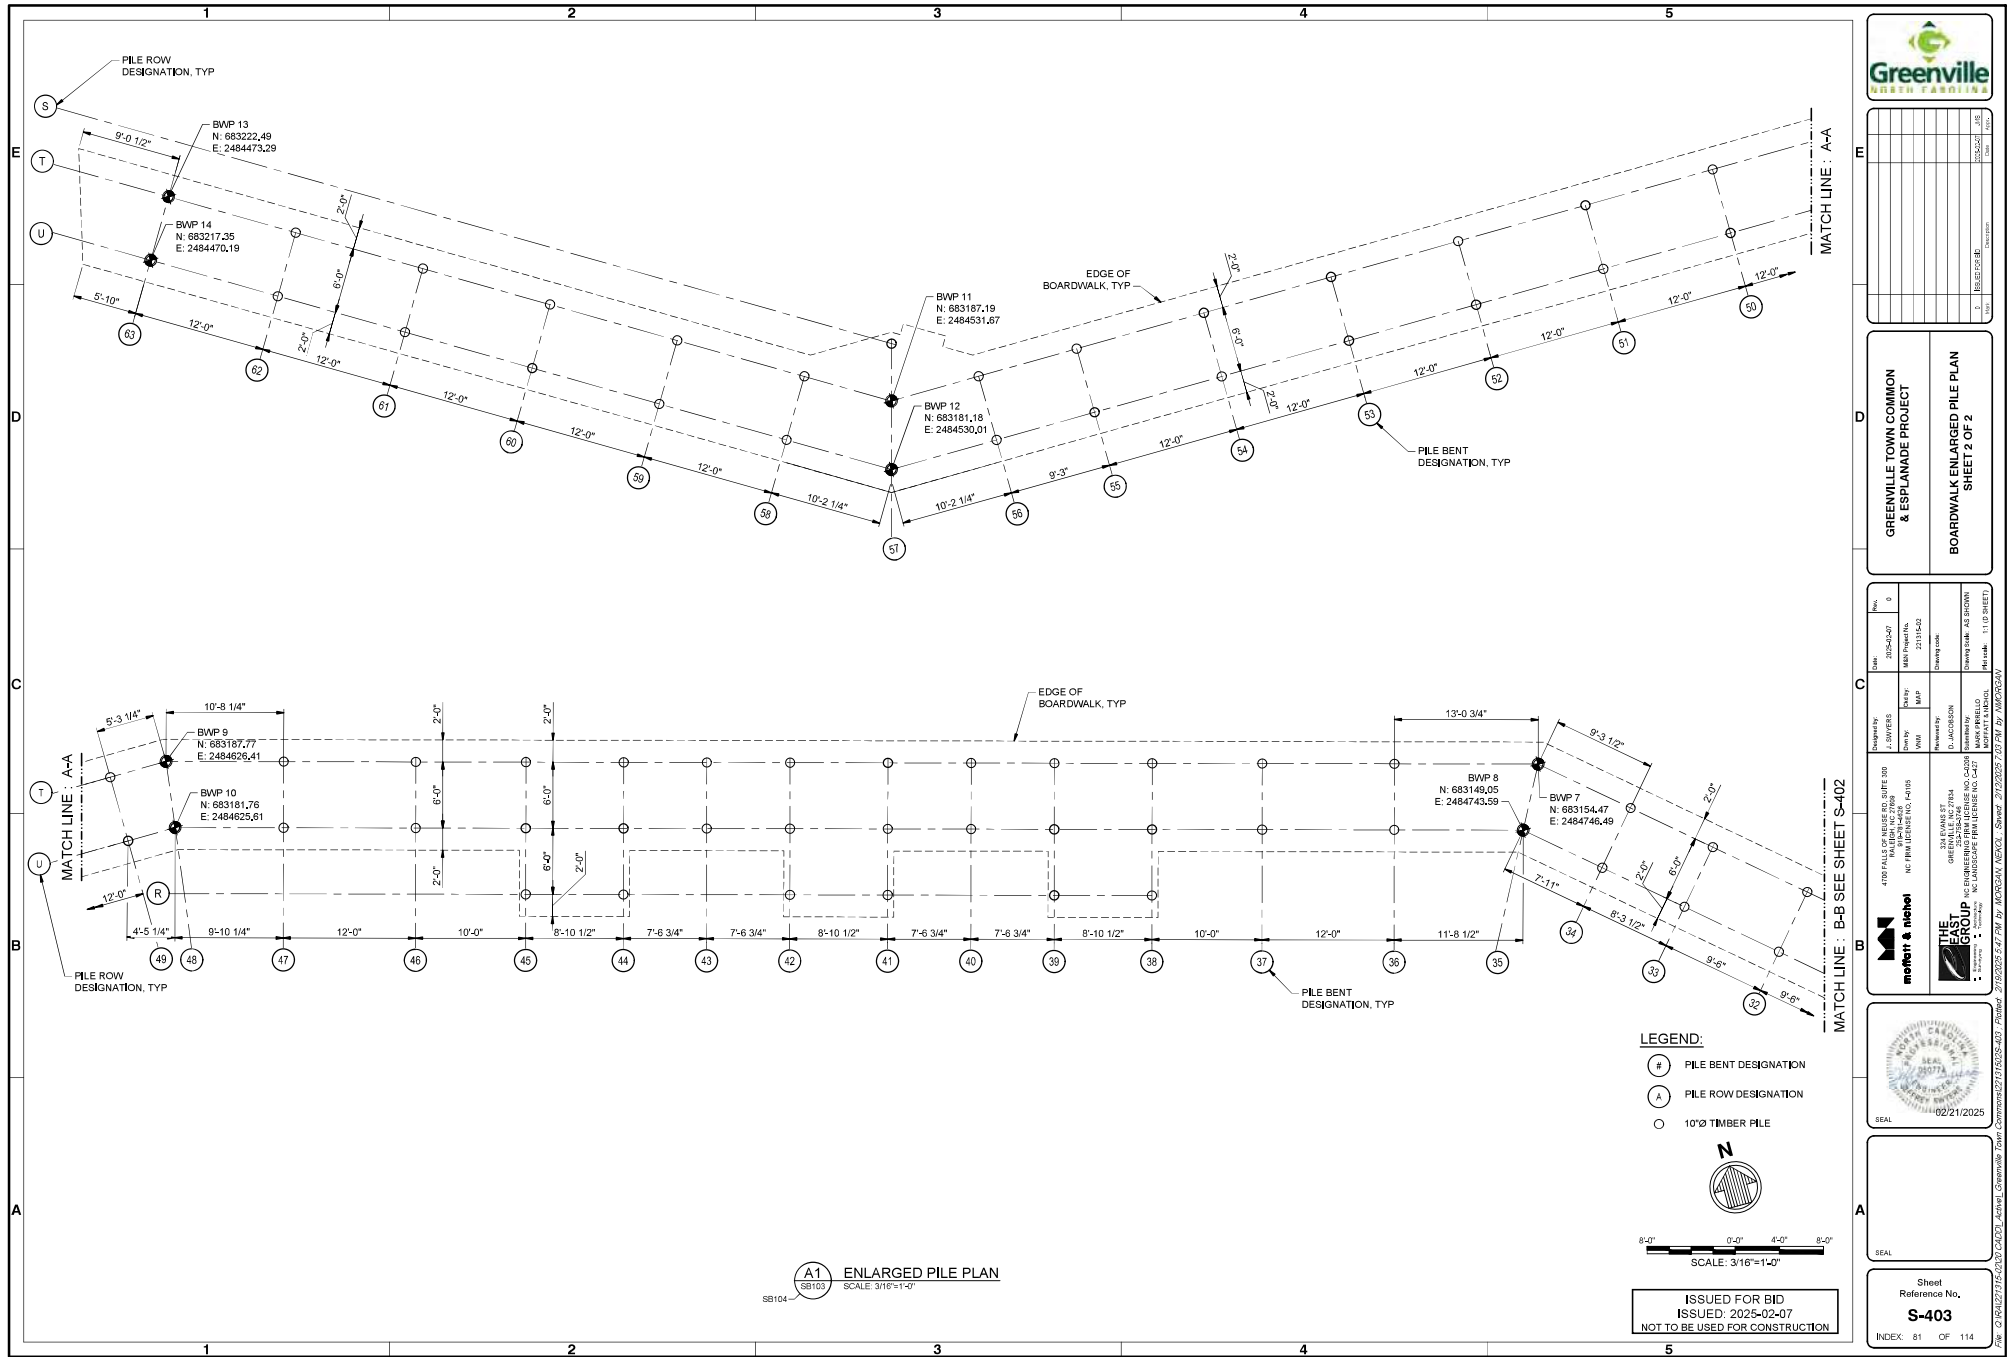

DRAWING SCALES SHOWN BASED ON 24"x36" DRAWING

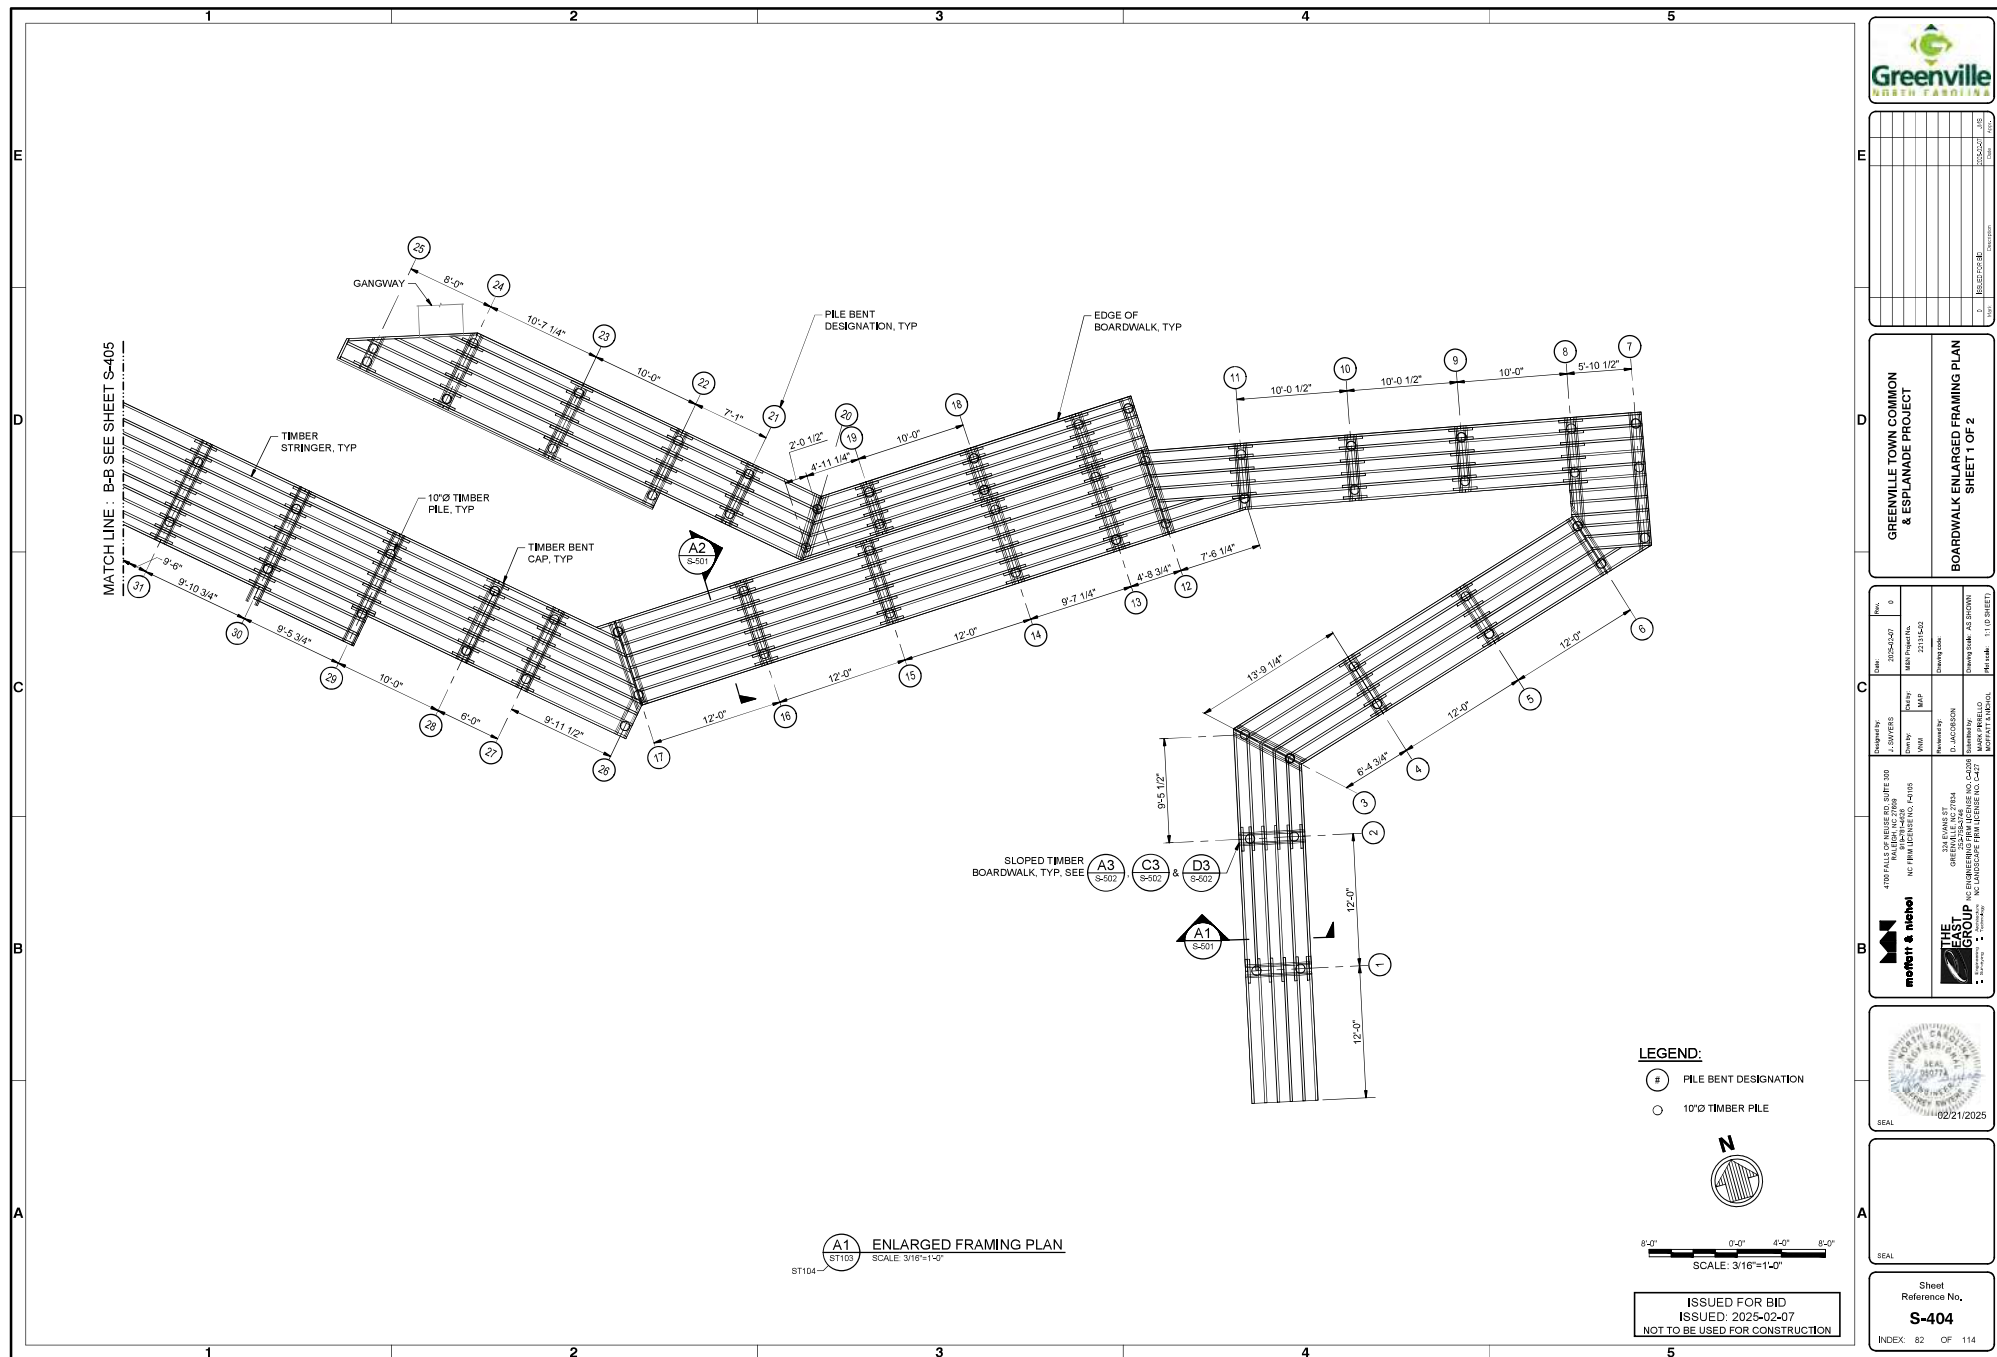

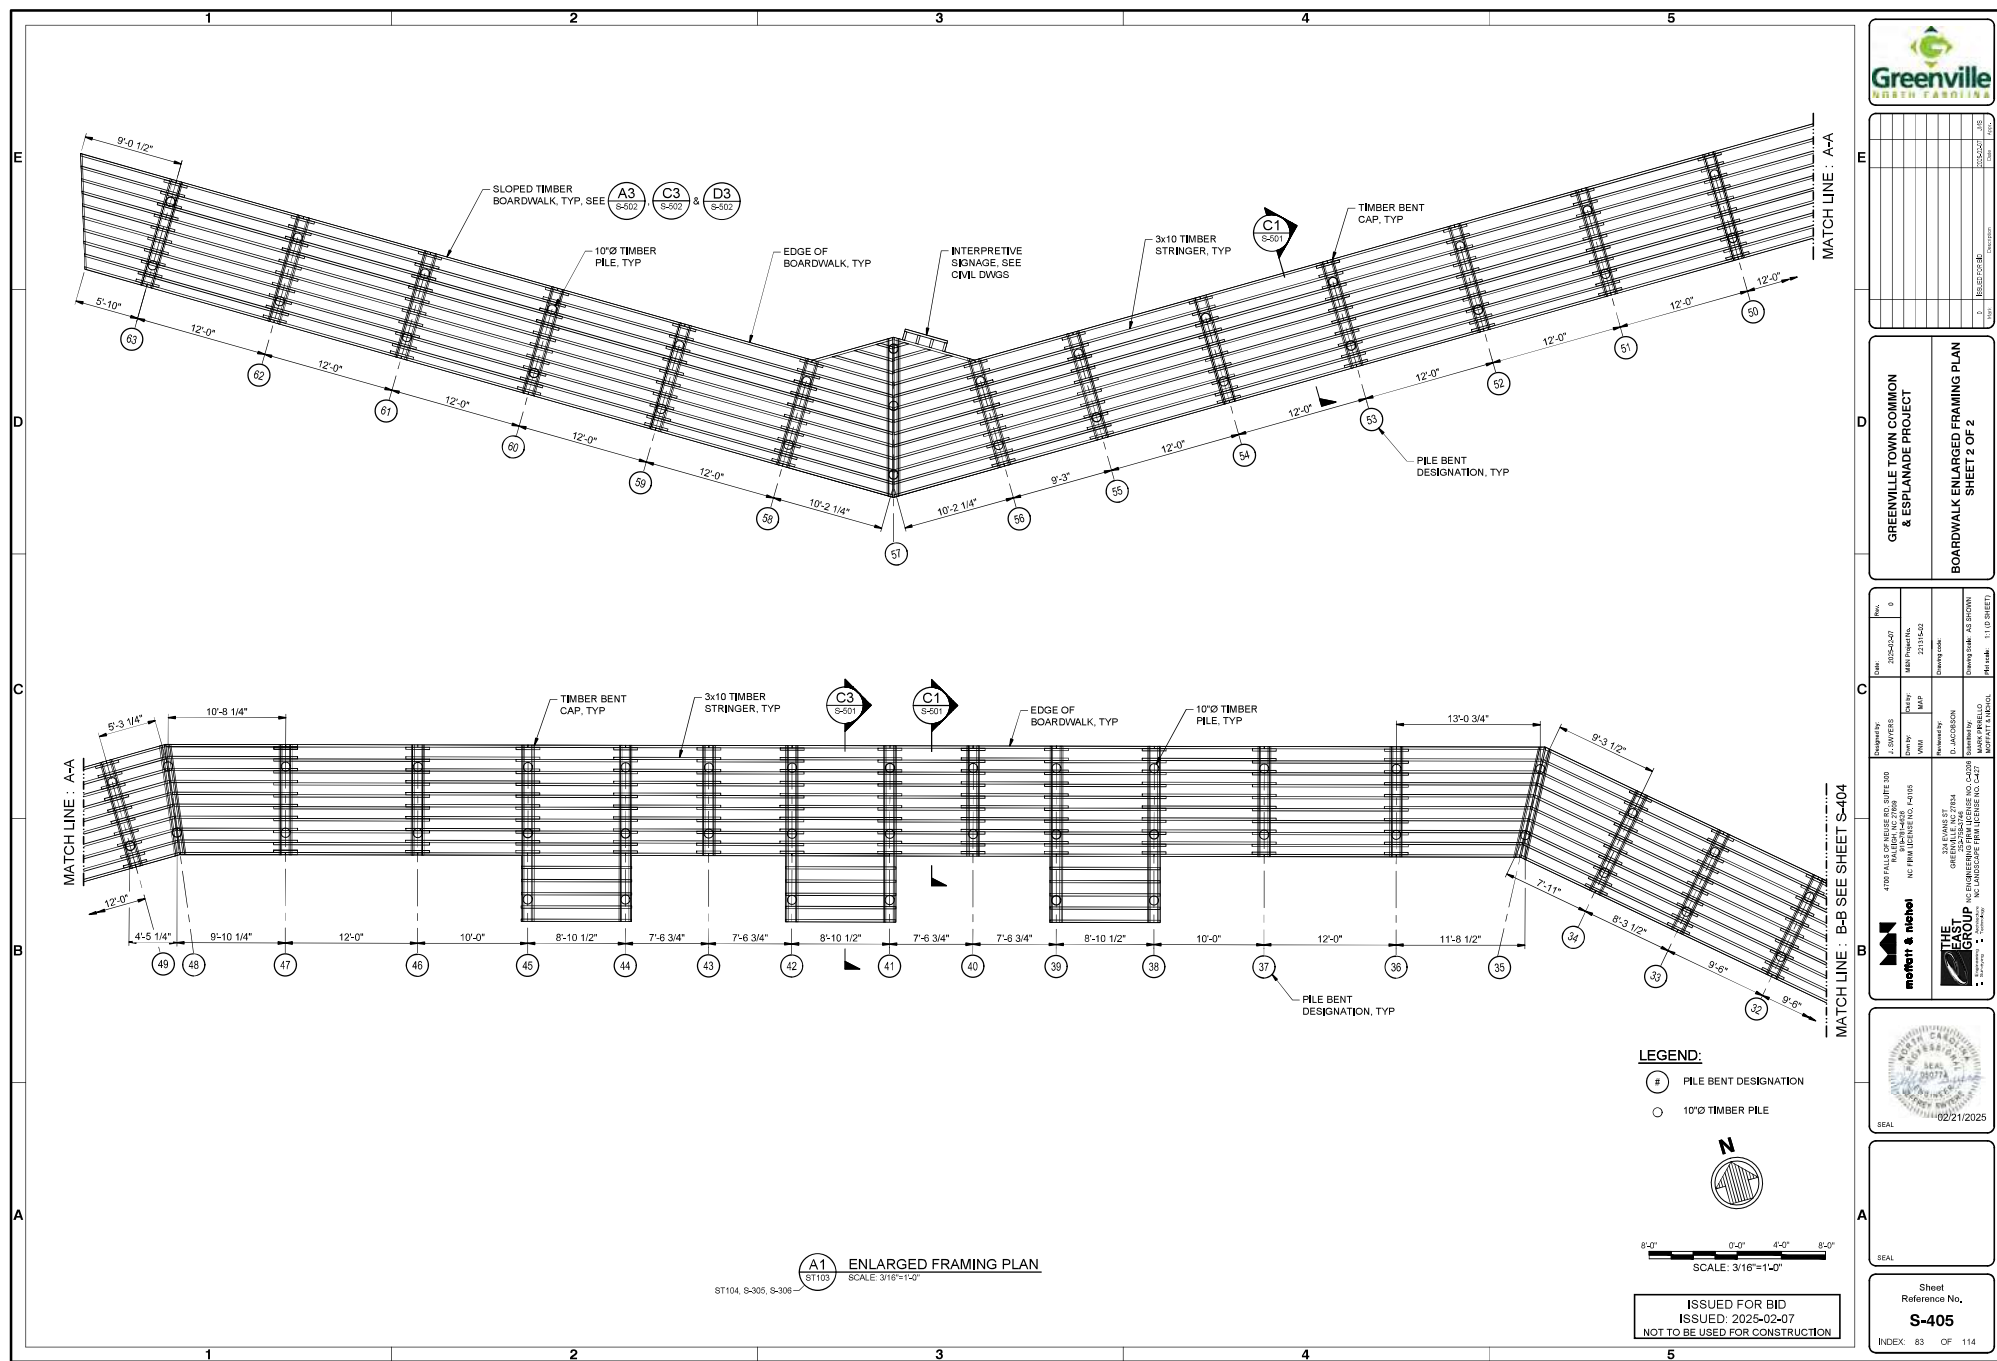

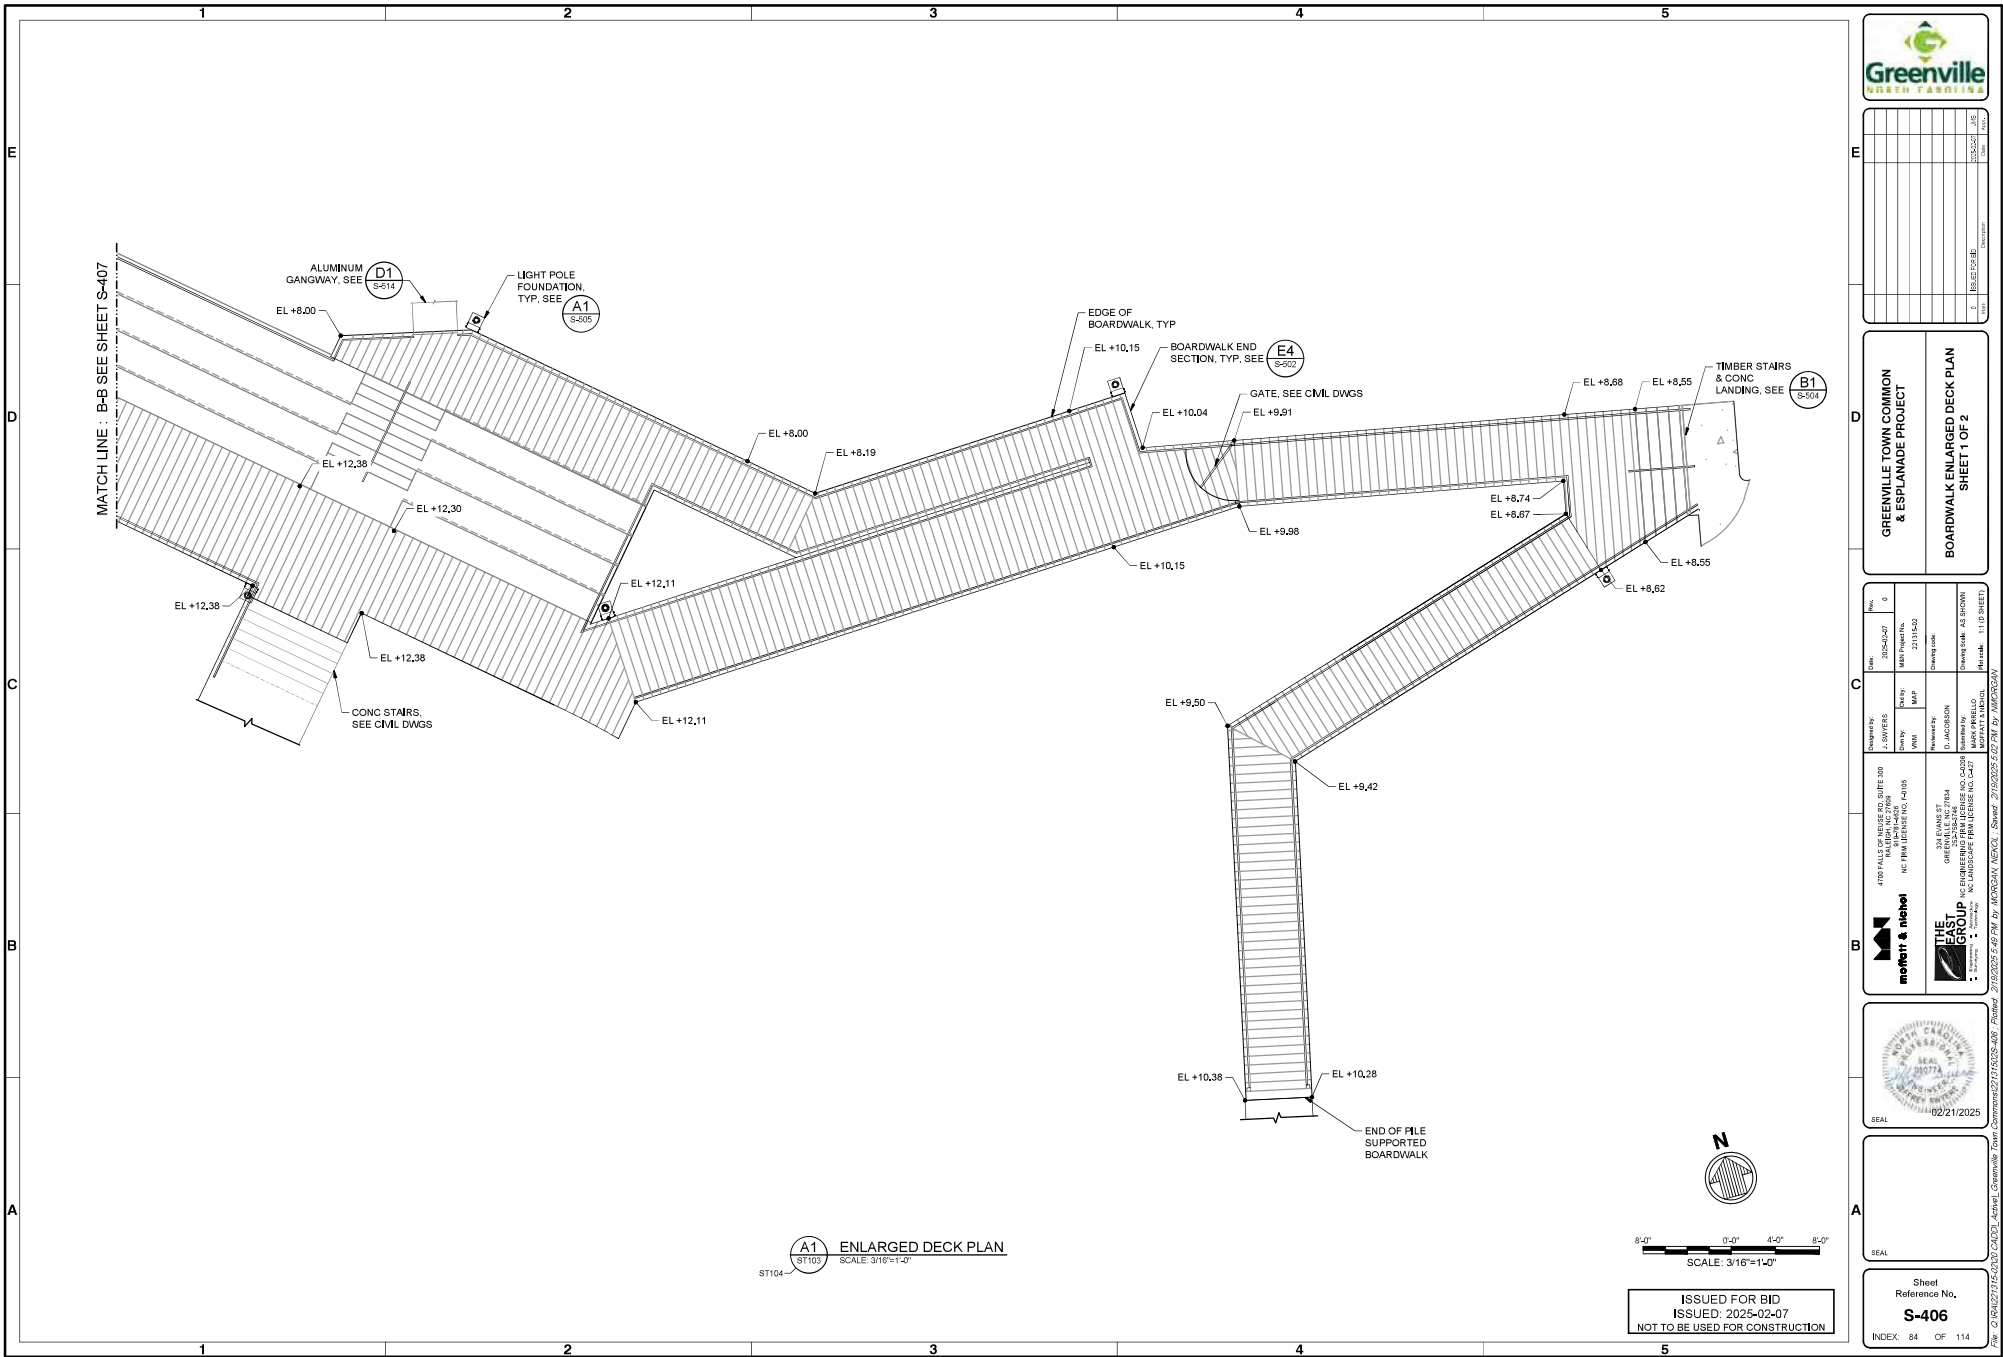

NO.	DATE	BY	CHKD.	DESCRIPTION
1	2025-02-07	J. JONES		ISSUED FOR BID
2				
3				
4				
5				
6				
7				
8				
9				
10				

GREENVILLE TOWN COMMON & ESPLANADE PROJECT

BOARDWALK ENLARGED DECK PLAN


SHEET 1 OF 2

NO.	DATE	BY	CHKD.	DESCRIPTION
1	2025-02-07	J. JONES		ISSUED FOR BID
2				
3				
4				
5				
6				
7				
8				
9				
10				



Sheet Reference No.
S-406
INDEX: 84 OF 114

DRAWING SCALES SHOWN BASED ON 24"x36" DRAWING

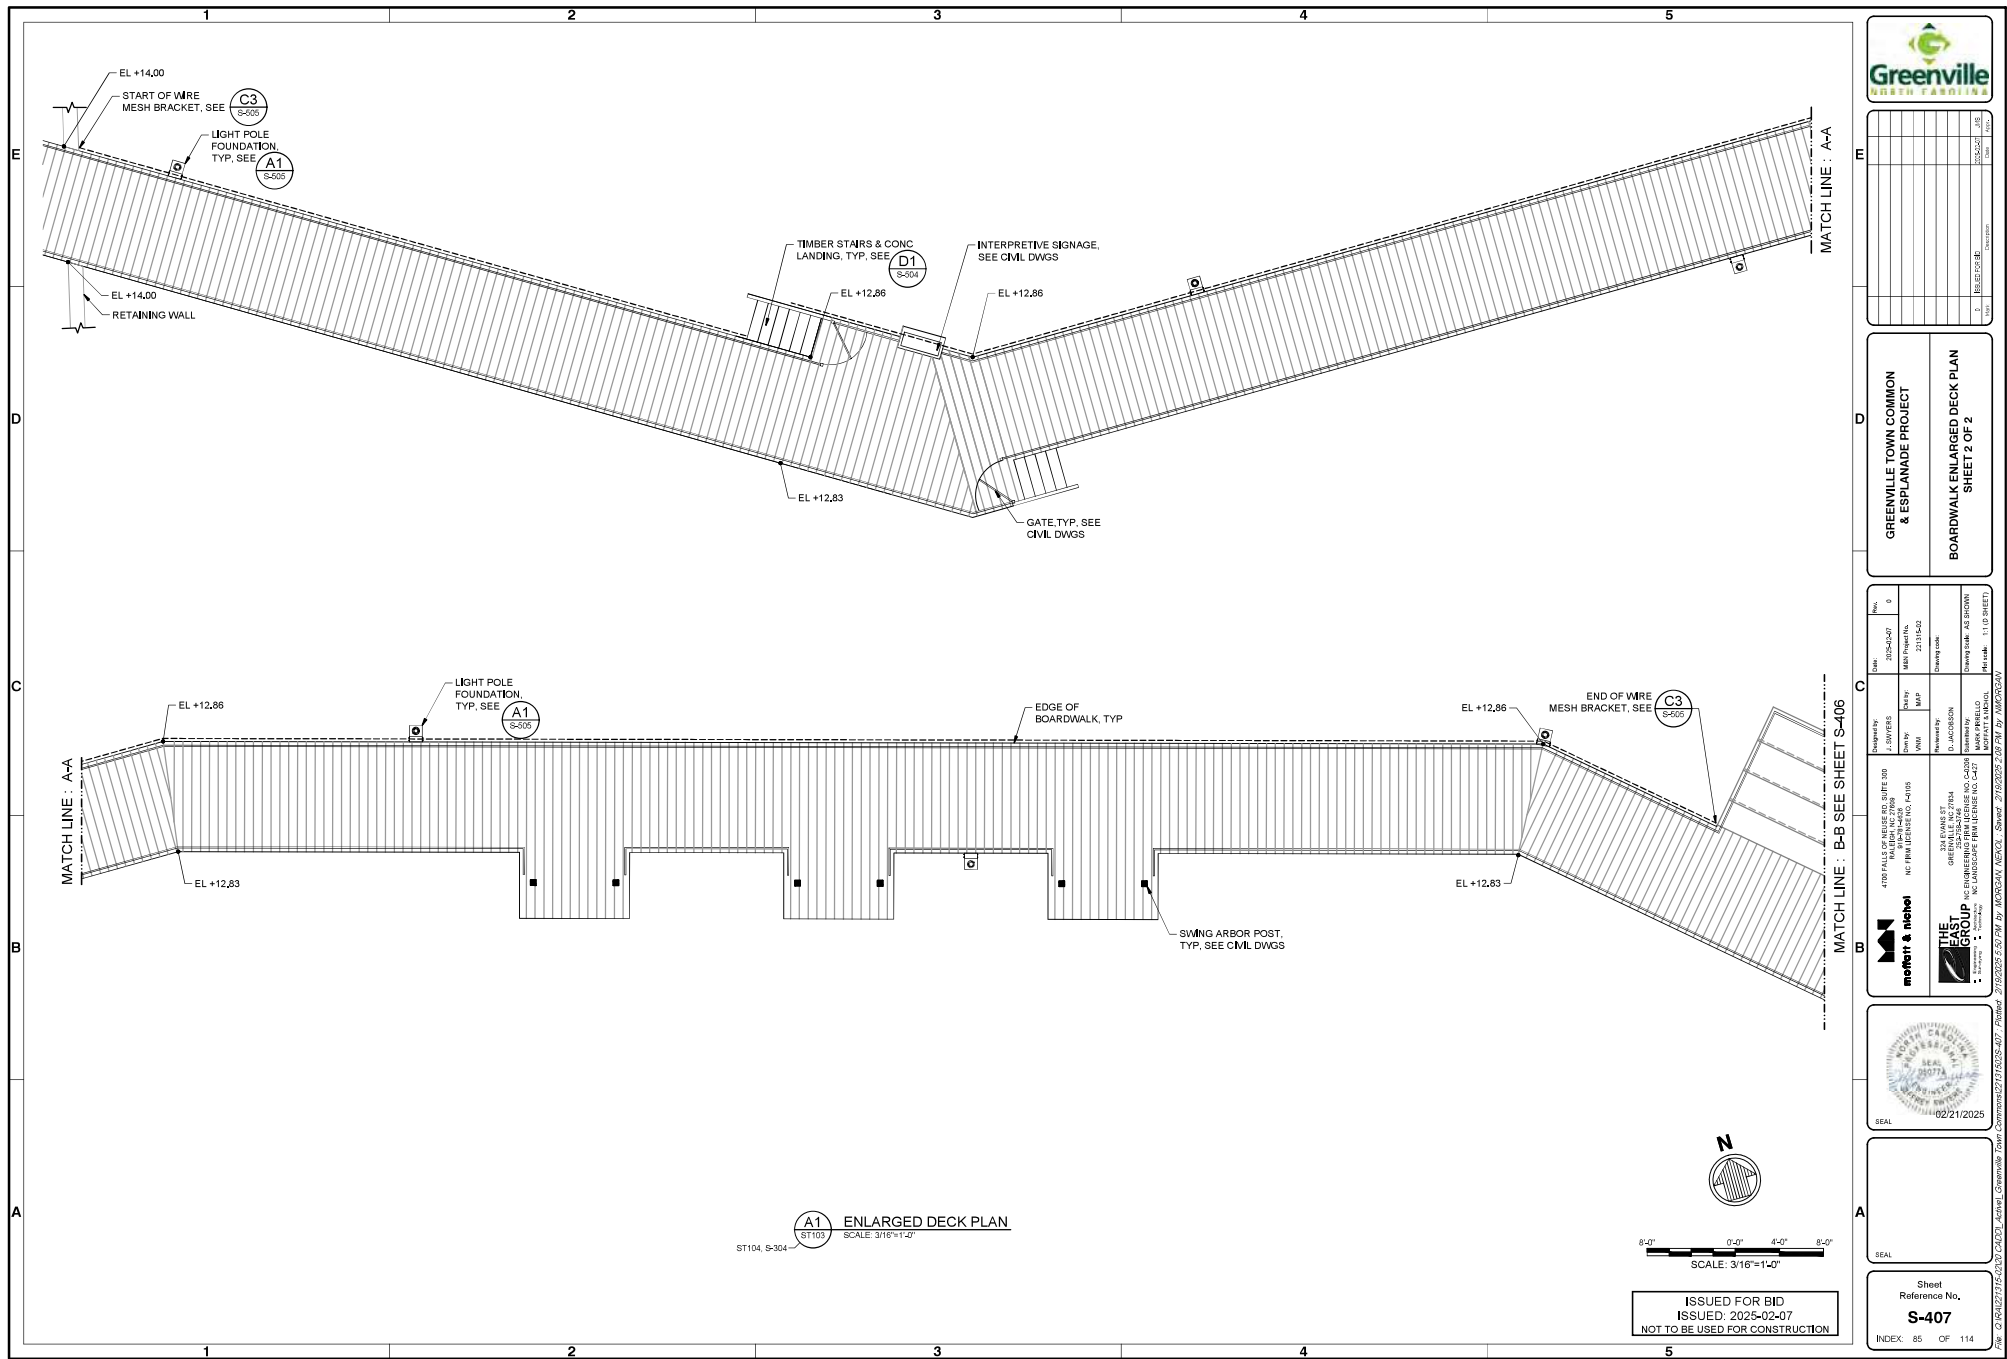



REV	DESCRIPTION	DATE	BY	CHKD	APP'D
1	ISSUED FOR BID	2025-02-07	J. J. JONES		

GREENVILLE TOWN COMMON & ESPLANADE PROJECT

BOARDWALK ENLARGED DECK PLAN


SHEET 2 OF 2




PROJECT 4750 FALLS OF THE ROVER RD, SURE 300 GREENVILLE, NC 27604	DESIGNER J. J. JONES 2025-02-07	CHECKED J. J. JONES 2025-02-07	DATE 2025-02-07	SCALE 3/16"=1'-0"
PROJECT GROUP GREENVILLE TOWN COMMON & ESPLANADE PROJECT 4750 FALLS OF THE ROVER RD, SURE 300 GREENVILLE, NC 27604				

PROJECT GROUP GREENVILLE TOWN COMMON & ESPLANADE PROJECT 4750 FALLS OF THE ROVER RD, SURE 300 GREENVILLE, NC 27604	PROJECT GROUP GREENVILLE TOWN COMMON & ESPLANADE PROJECT 4750 FALLS OF THE ROVER RD, SURE 300 GREENVILLE, NC 27604
--	--

DRAWING SCALES SHOWN BASED ON 24"x36" DRAWING

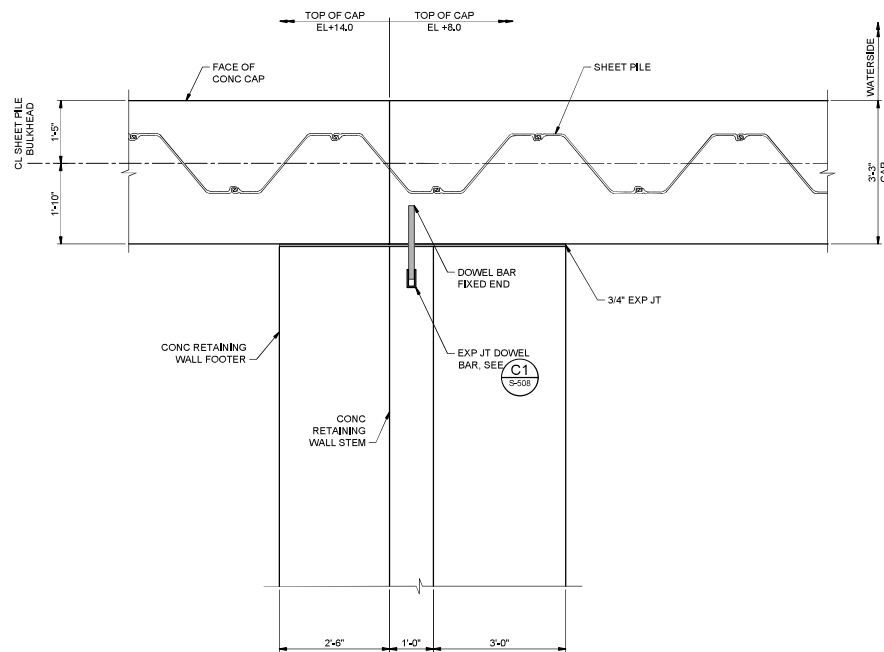


A1 DETAIL - RETAINING WALL TO BULKHEAD CONNECTION
SB103 SCALE: 3/4"=1'-0"

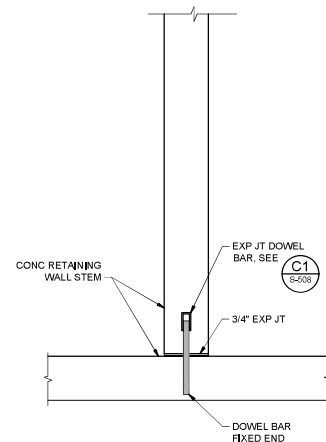


C4
SB104

**RETAINING WALL TO
RETAINING WALL CONNECTION**

SCALE: 3/4"=1'-0"

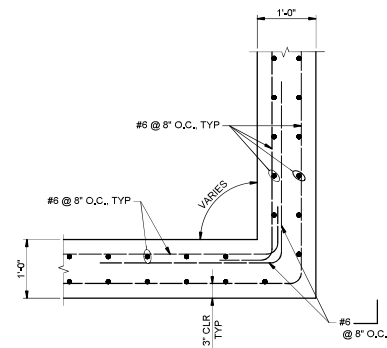

A4 DETAIL - RETAINING WALL CORNER
SB103 SCALE: 1"=1'-0"

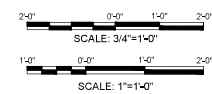

ISSUED FOR BID
ISSUED: 2025-02-07
NOT TO BE USED FOR CONSTRUCTION



0	1	2	

**BULKHEAD TO RETAINING
WALL DETAILS**

 moffatt & nichol	4100 FALLS OF RIEDEL RD. SUITE 300 9161-141-4268 NC FIRM LICENSE NO. 4-1435		Date: 2005-10-20 0	Proj. No.: 21111-1-4-2
	Designer: J. DIVERS Checker: J. WELLS Drawn: J. DIVERS		Date: 2005-10-20 0	Proj. No.: 21111-1-4-2
THE EAST GROUP 10000 W. ALABAMA AVE. SUITE 100 GREENSBORO, NC 27409 336-733-8200 www.theeastgroup.com		324 EVANS ST GREENSBORO, NC 27409 336-733-8200	Designer: D. JACKSON Checker: J. WELLS Drawn: J. DIVERS	Date: 2005-10-20 0



SEAL 02/21/2025

SEAL

Sheet
Reference No.
S-408
INDEX: 86 OF 114

5


5


MOFFATT & NICHOL

Plot scale: 1:1 (D SHEET)

Op: Q 1641221315-02100 CARDI Active | Greenville Town Commons|2131502S-408 | Plotted: 2/19/2025 5:50 PM by MORGAN NEKOI | Saved: 2/14/2025 4:58 PM by MORGAN

DRAWING SCALES SHOWN BASED ON 24"x36" DRAWING

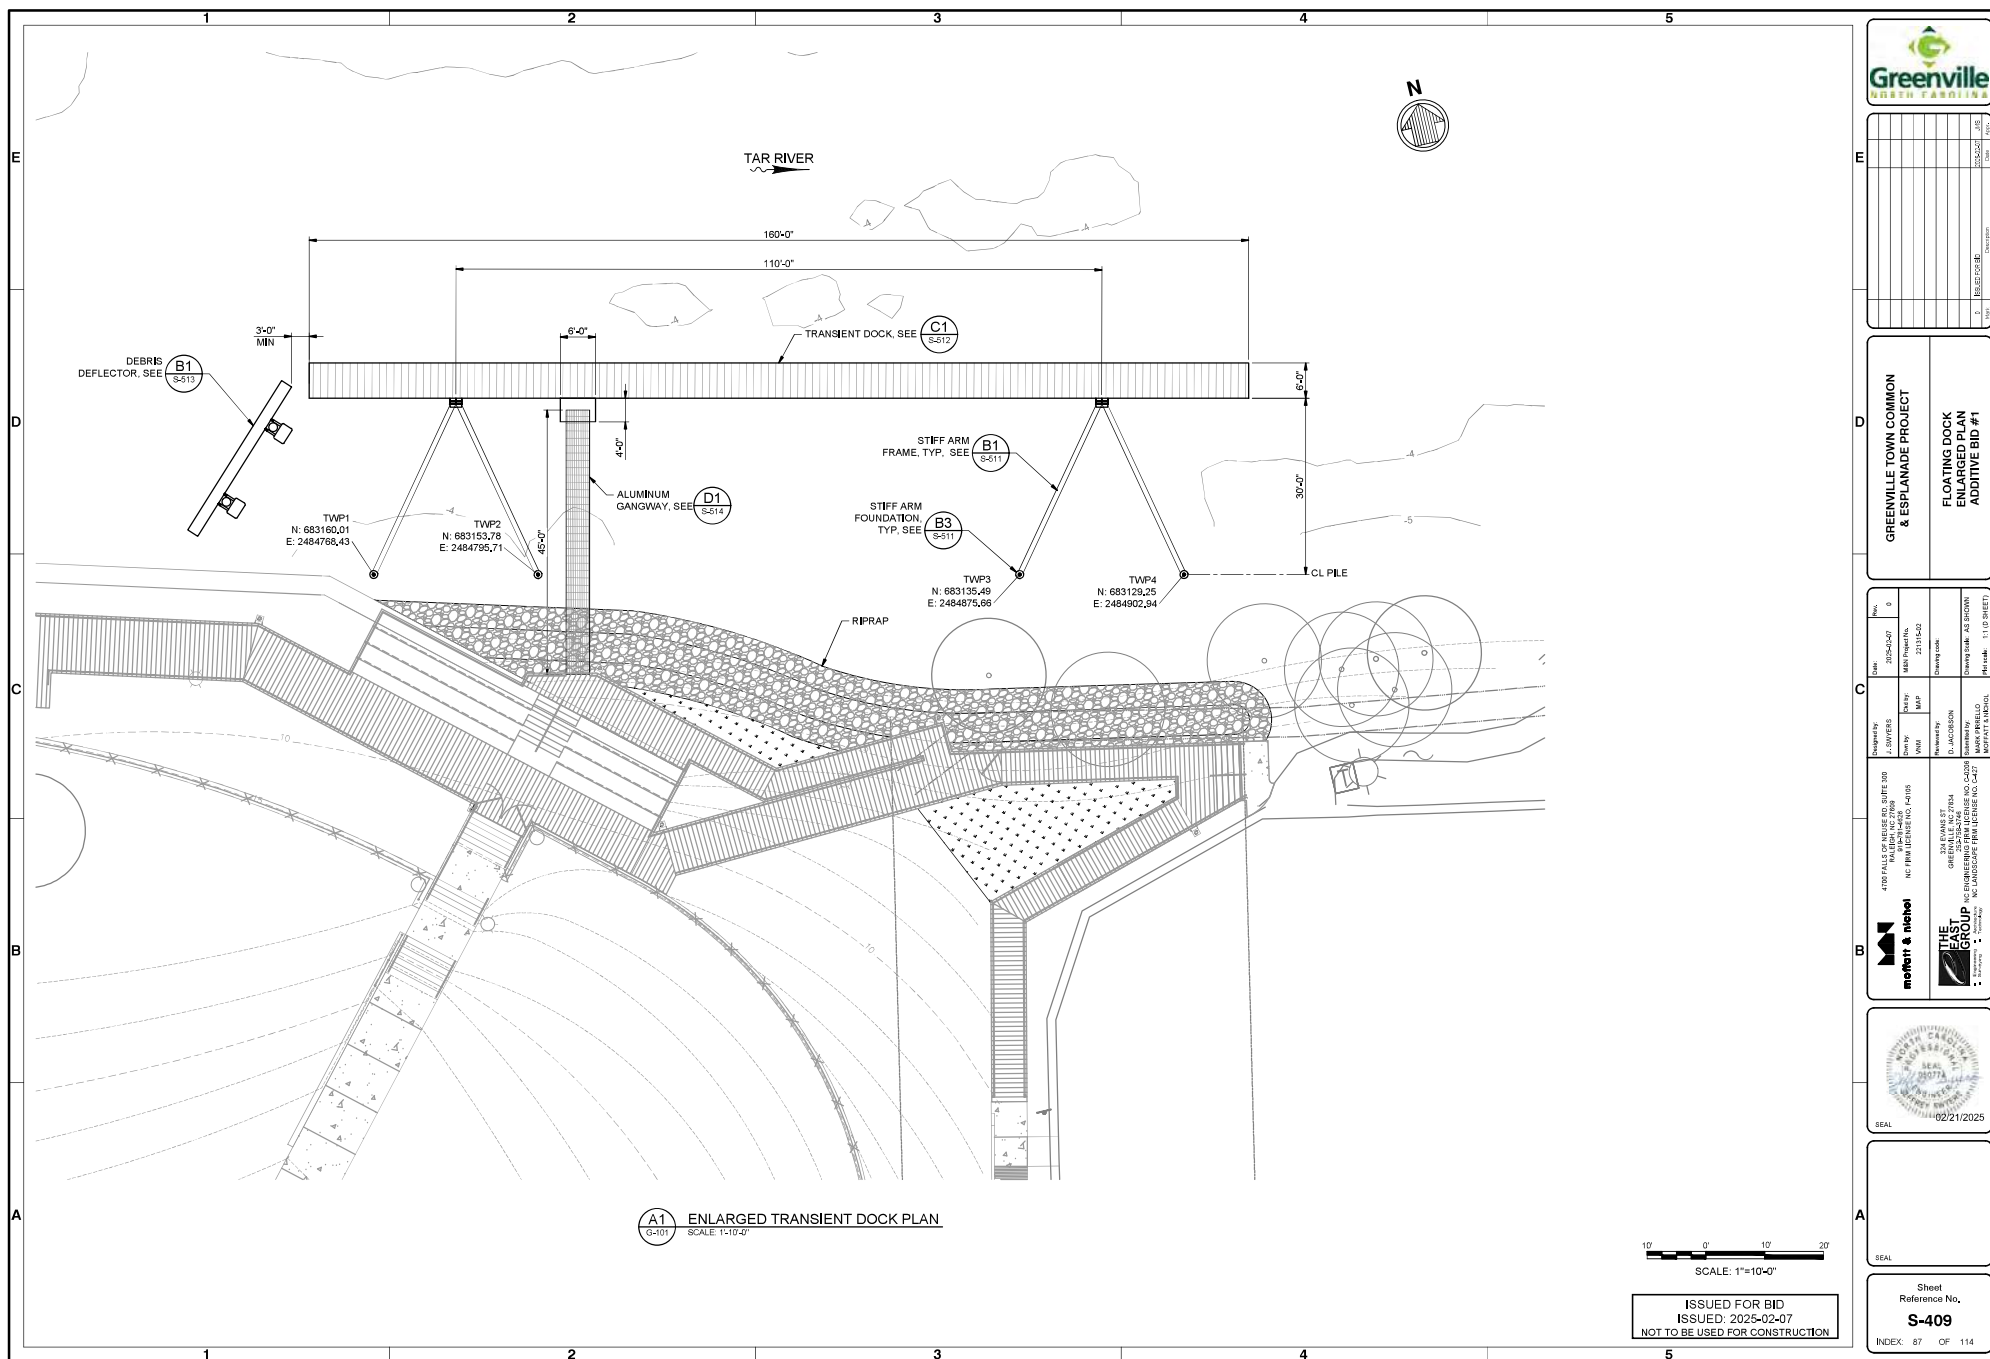

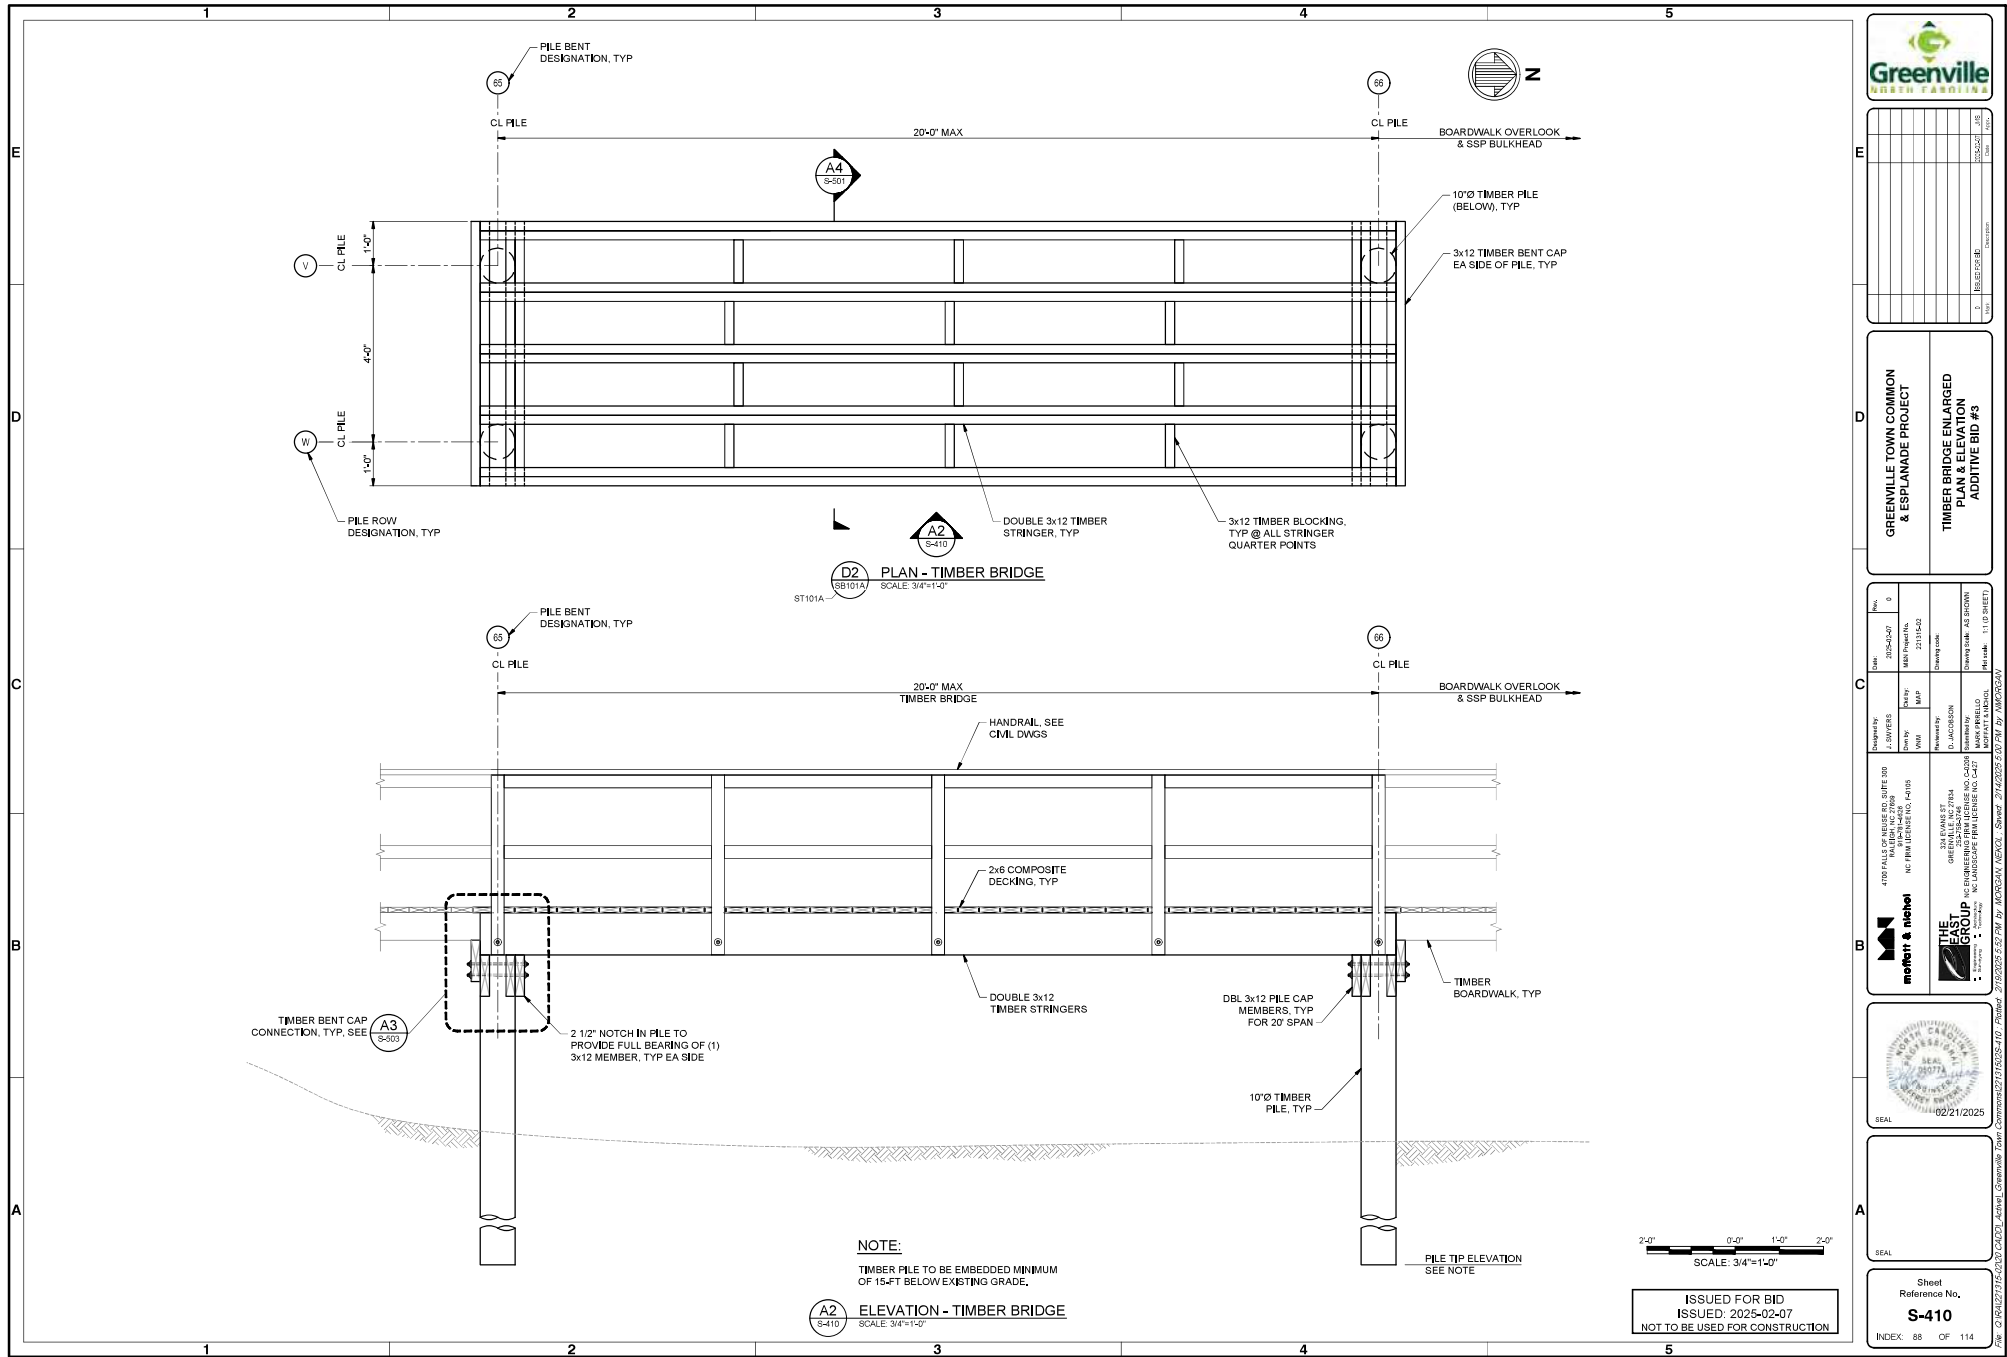

Rev	Description	By	Date
1	Issue for Bid	JAC	02/07/25
2	Revised	JAC	02/07/25
3	Revised	JAC	02/07/25
4	Revised	JAC	02/07/25
5	Revised	JAC	02/07/25
6	Revised	JAC	02/07/25
7	Revised	JAC	02/07/25
8	Revised	JAC	02/07/25
9	Revised	JAC	02/07/25
10	Revised	JAC	02/07/25

GREENVILLE TOWN COMMON & ESPLANADE PROJECT


TIMBER BRIDGE ENLARGED PLAN & ELEVATION ADDITIVE BID #3

Rev	Description	By	Date
1	Issue for Bid	JAC	02/07/25
2	Revised	JAC	02/07/25
3	Revised	JAC	02/07/25
4	Revised	JAC	02/07/25
5	Revised	JAC	02/07/25
6	Revised	JAC	02/07/25
7	Revised	JAC	02/07/25
8	Revised	JAC	02/07/25
9	Revised	JAC	02/07/25
10	Revised	JAC	02/07/25



Sheet Reference No.
S-410
INDEX: 88 OF 114

DRAWING SCALES SHOWN BASED ON 24"x36" DRAWING

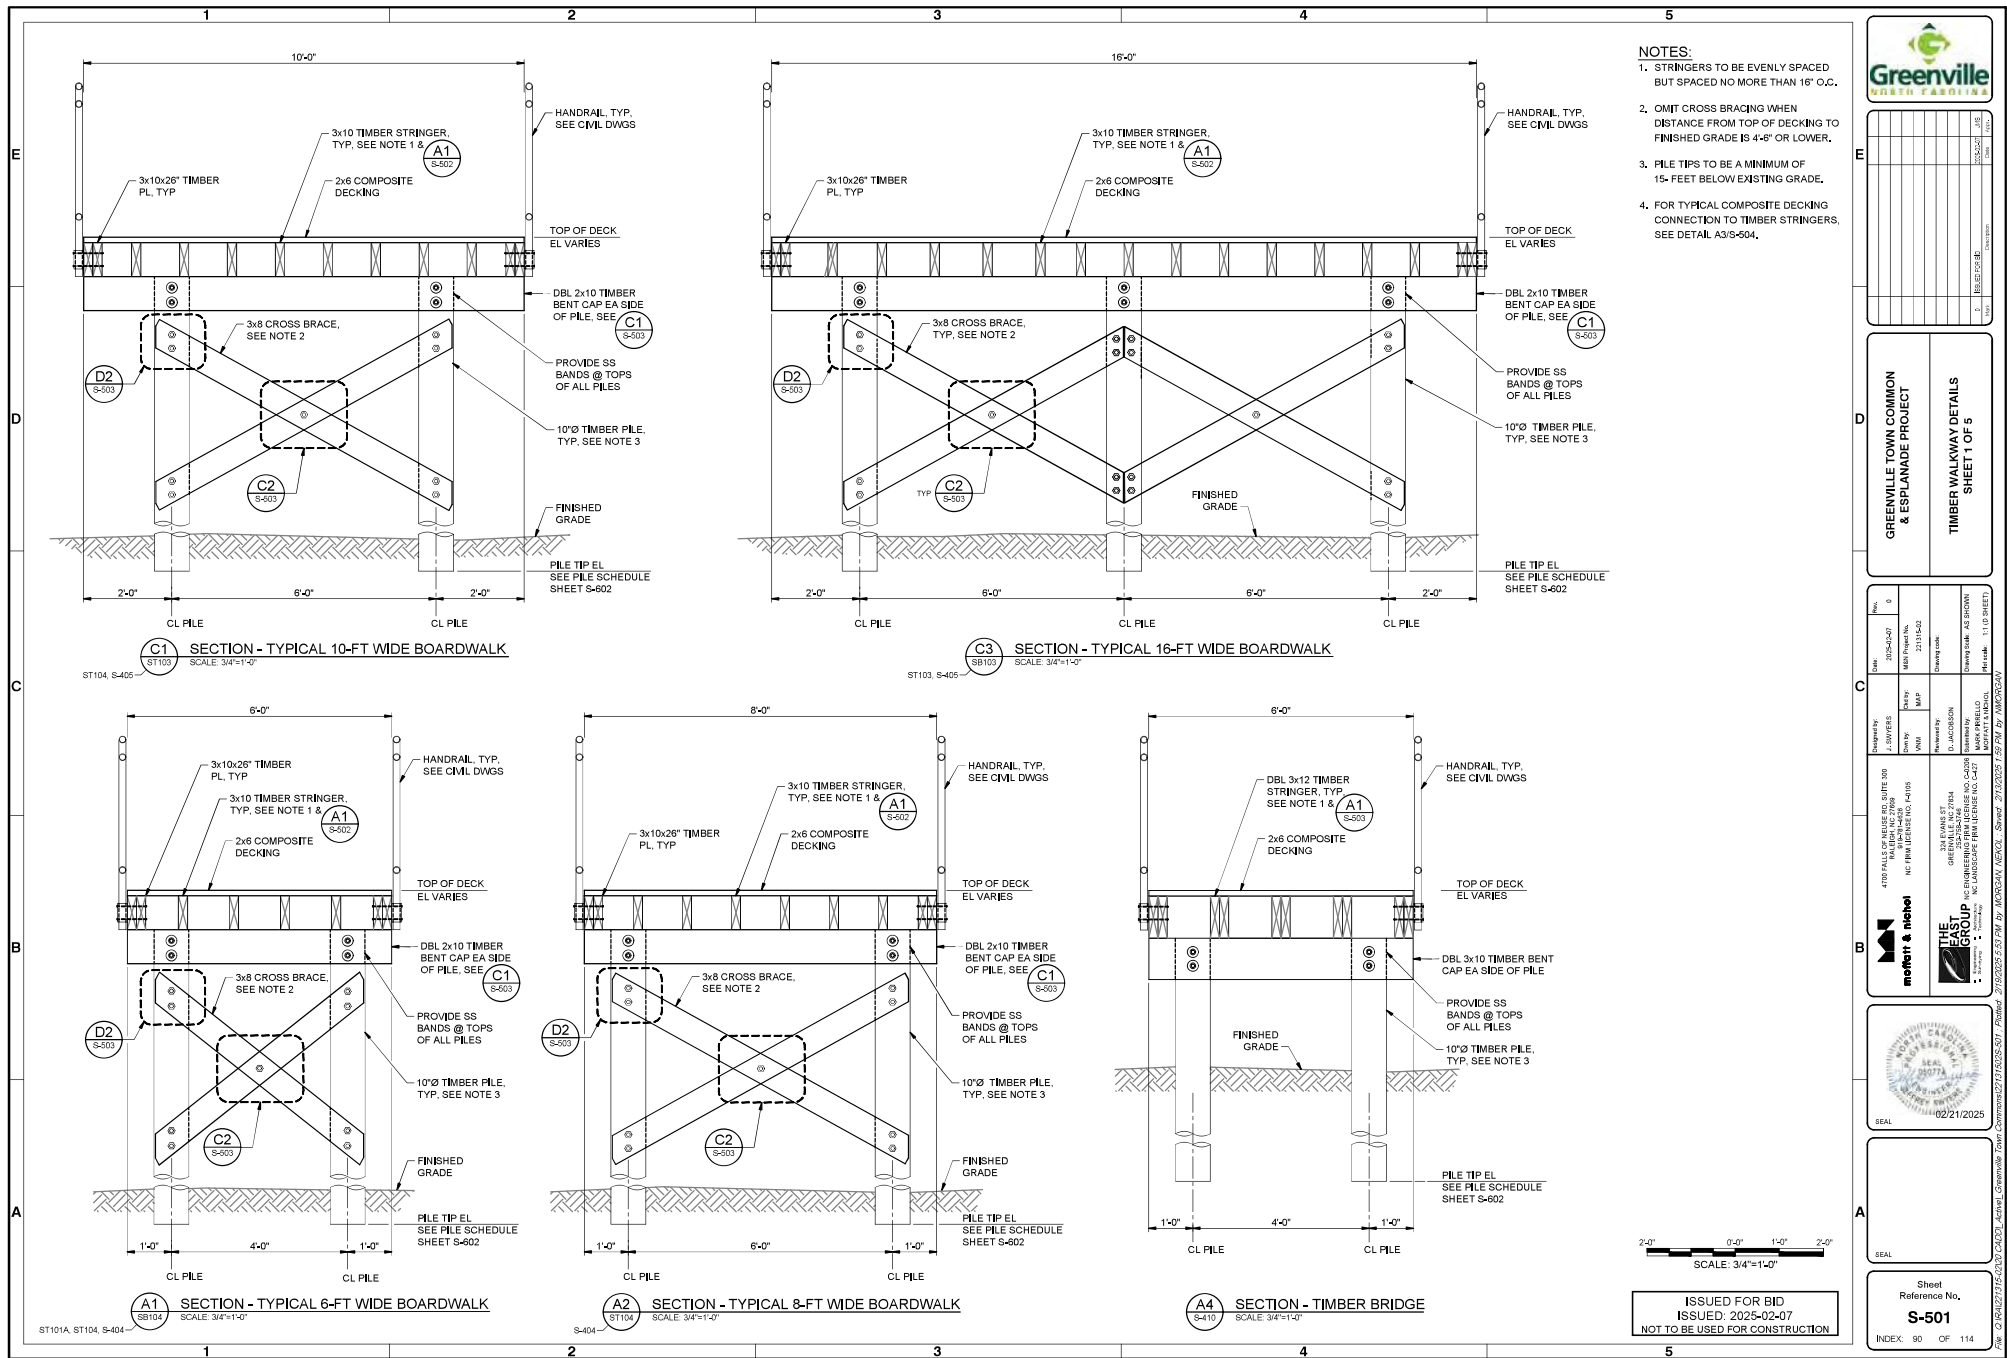


Greenville
SOUTH CAROLINA

GREENVILLE TOWN COMMON & ESPLANADE PROJECT		TIMBER WALKWAY DETAILS SHEET 1 OF 5	
Drawing No. 22118-03	Drawing Date 11/10/2021	Drawing By J. JACOBSON	Drawing Check A. JACOBSON
PROJECT LOCATION 4700 FALLS OF NEUSE RD., SUITE 300 GREENVILLE, SC 29615 NC FIRM LICENSE NO. 1405			
DESIGNER J. JACOBSON NC FIRM LICENSE NO. 1405			
CHECKED BY M. BRUNELLO NC FIRM LICENSE NO. 1405			
SCALE 1"=1'-0"			
SHEET NO. S-501			
INDEX 90 OF 114			

ISSUED FOR BID
ISSUED: 2025-02-07
NOT TO BE USED FOR CONSTRUCTION

DRAWING SCALES SHOWN BASED ON 24"x36" DRAWING

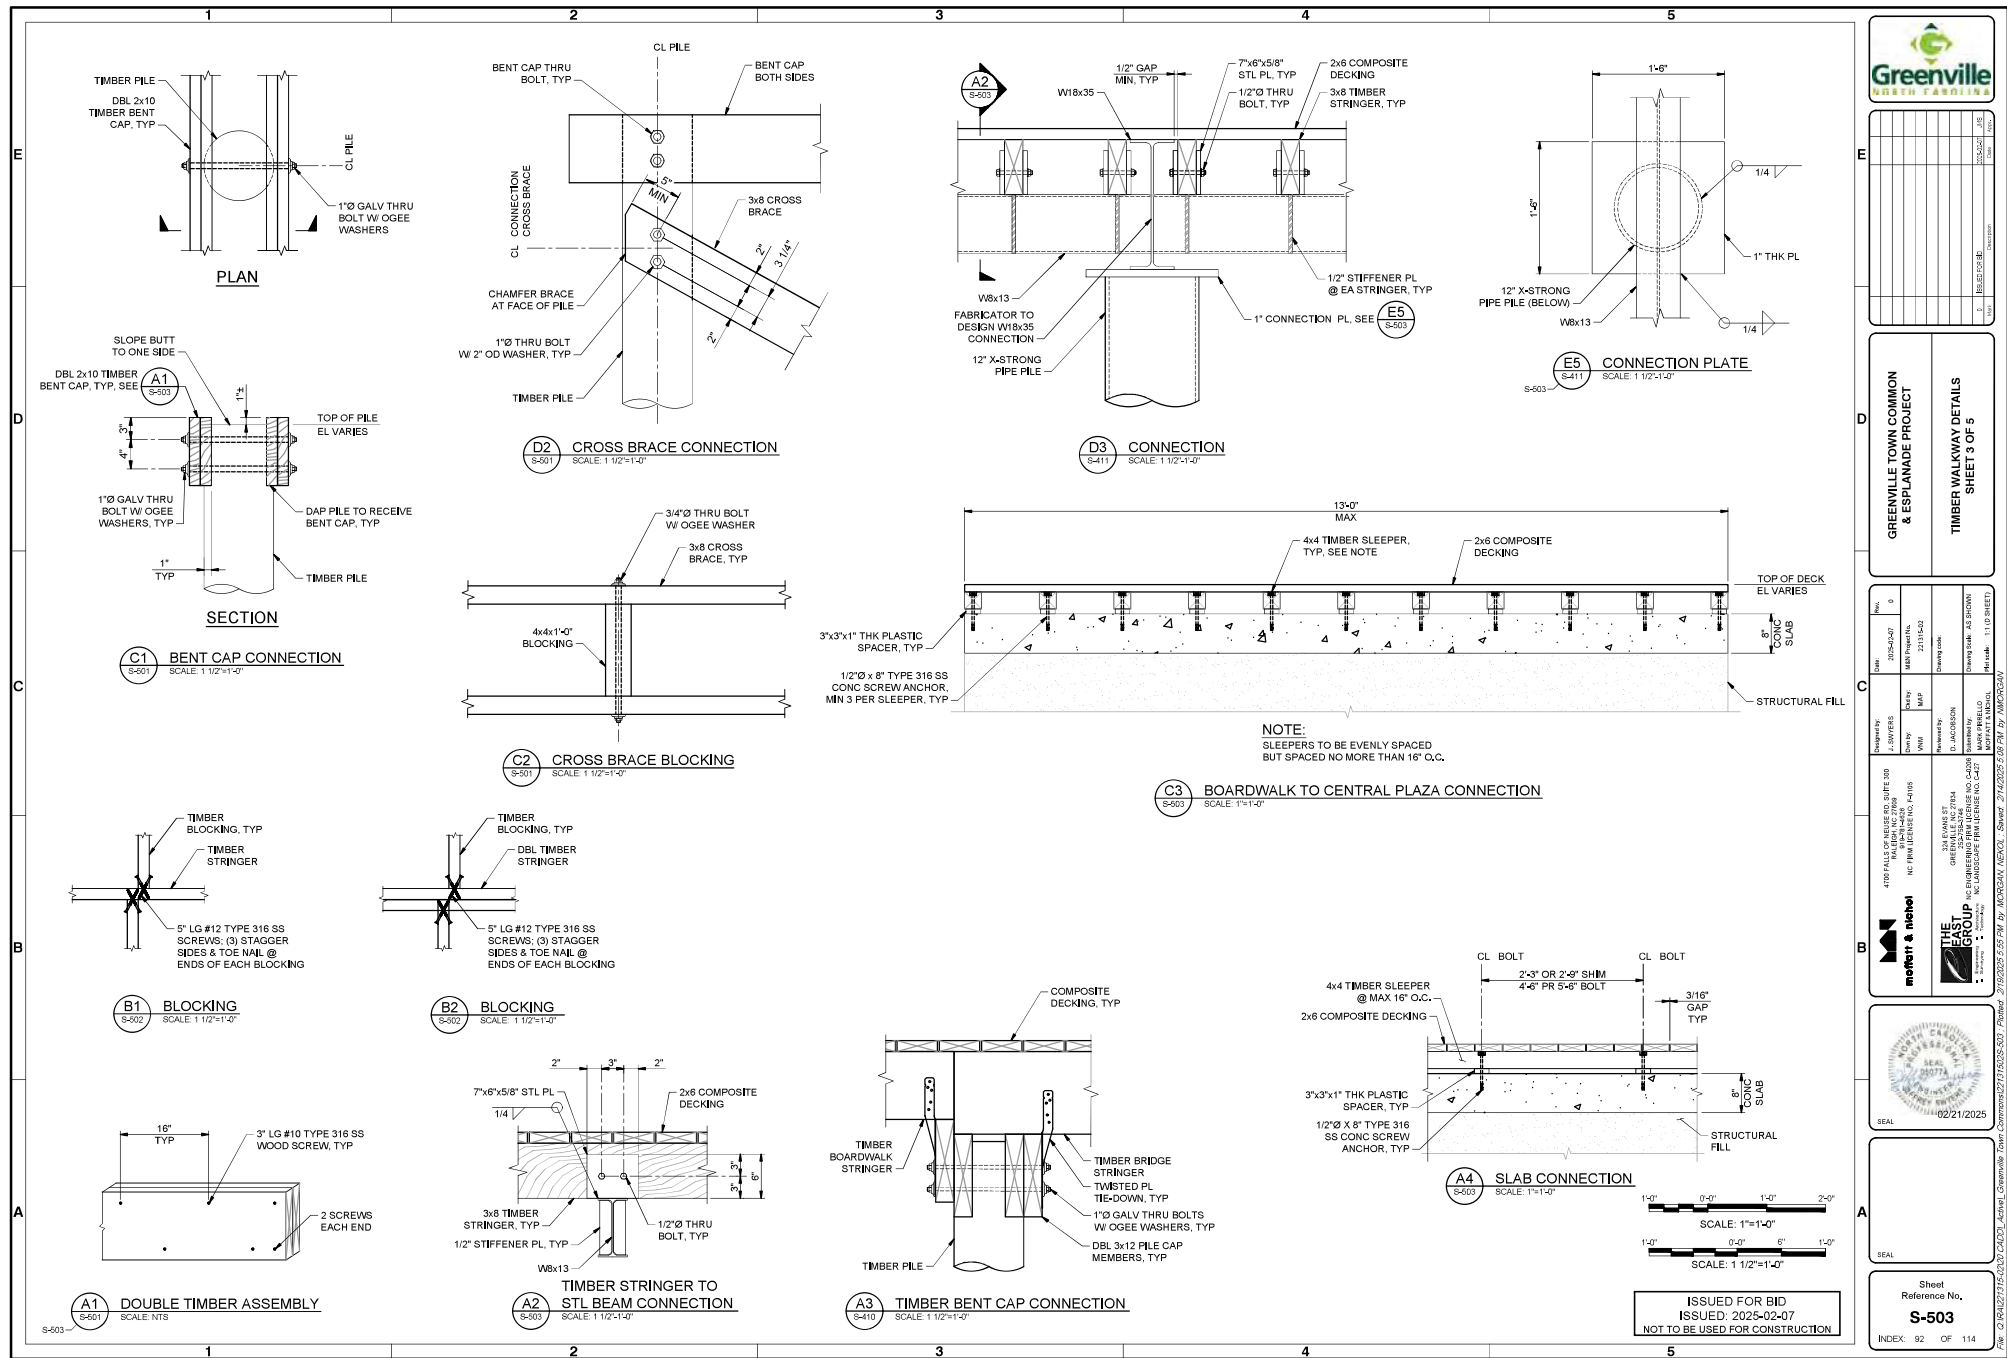

NO.	REVISION	DATE	BY	CHKD.
1	ISSUED FOR BID	2025-02-07	JAE	
2	FOR SETTING			
3	FOR SETTING			

GREENVILLE TOWN COMMON & ESPLANADE PROJECT

TIMBER WALKWAY DETAILS

SHEET 3 OF 5

NO.	REVISION	DATE	BY	CHKD.
1	ISSUED FOR BID	2025-02-07	JAE	
2	FOR SETTING			
3	FOR SETTING			

NO.	REVISION	DATE	BY	CHKD.
1	ISSUED FOR BID	2025-02-07	JAE	
2	FOR SETTING			
3	FOR SETTING			




NO.	REVISION	DATE	BY	CHKD.
1	ISSUED FOR BID	2025-02-07	JAE	
2	FOR SETTING			
3	FOR SETTING			

Sheet Reference No. **S-503**

INDEX: 92 OF 114

DRAWING SCALES SHOWN BASED ON 24"x36" DRAWING

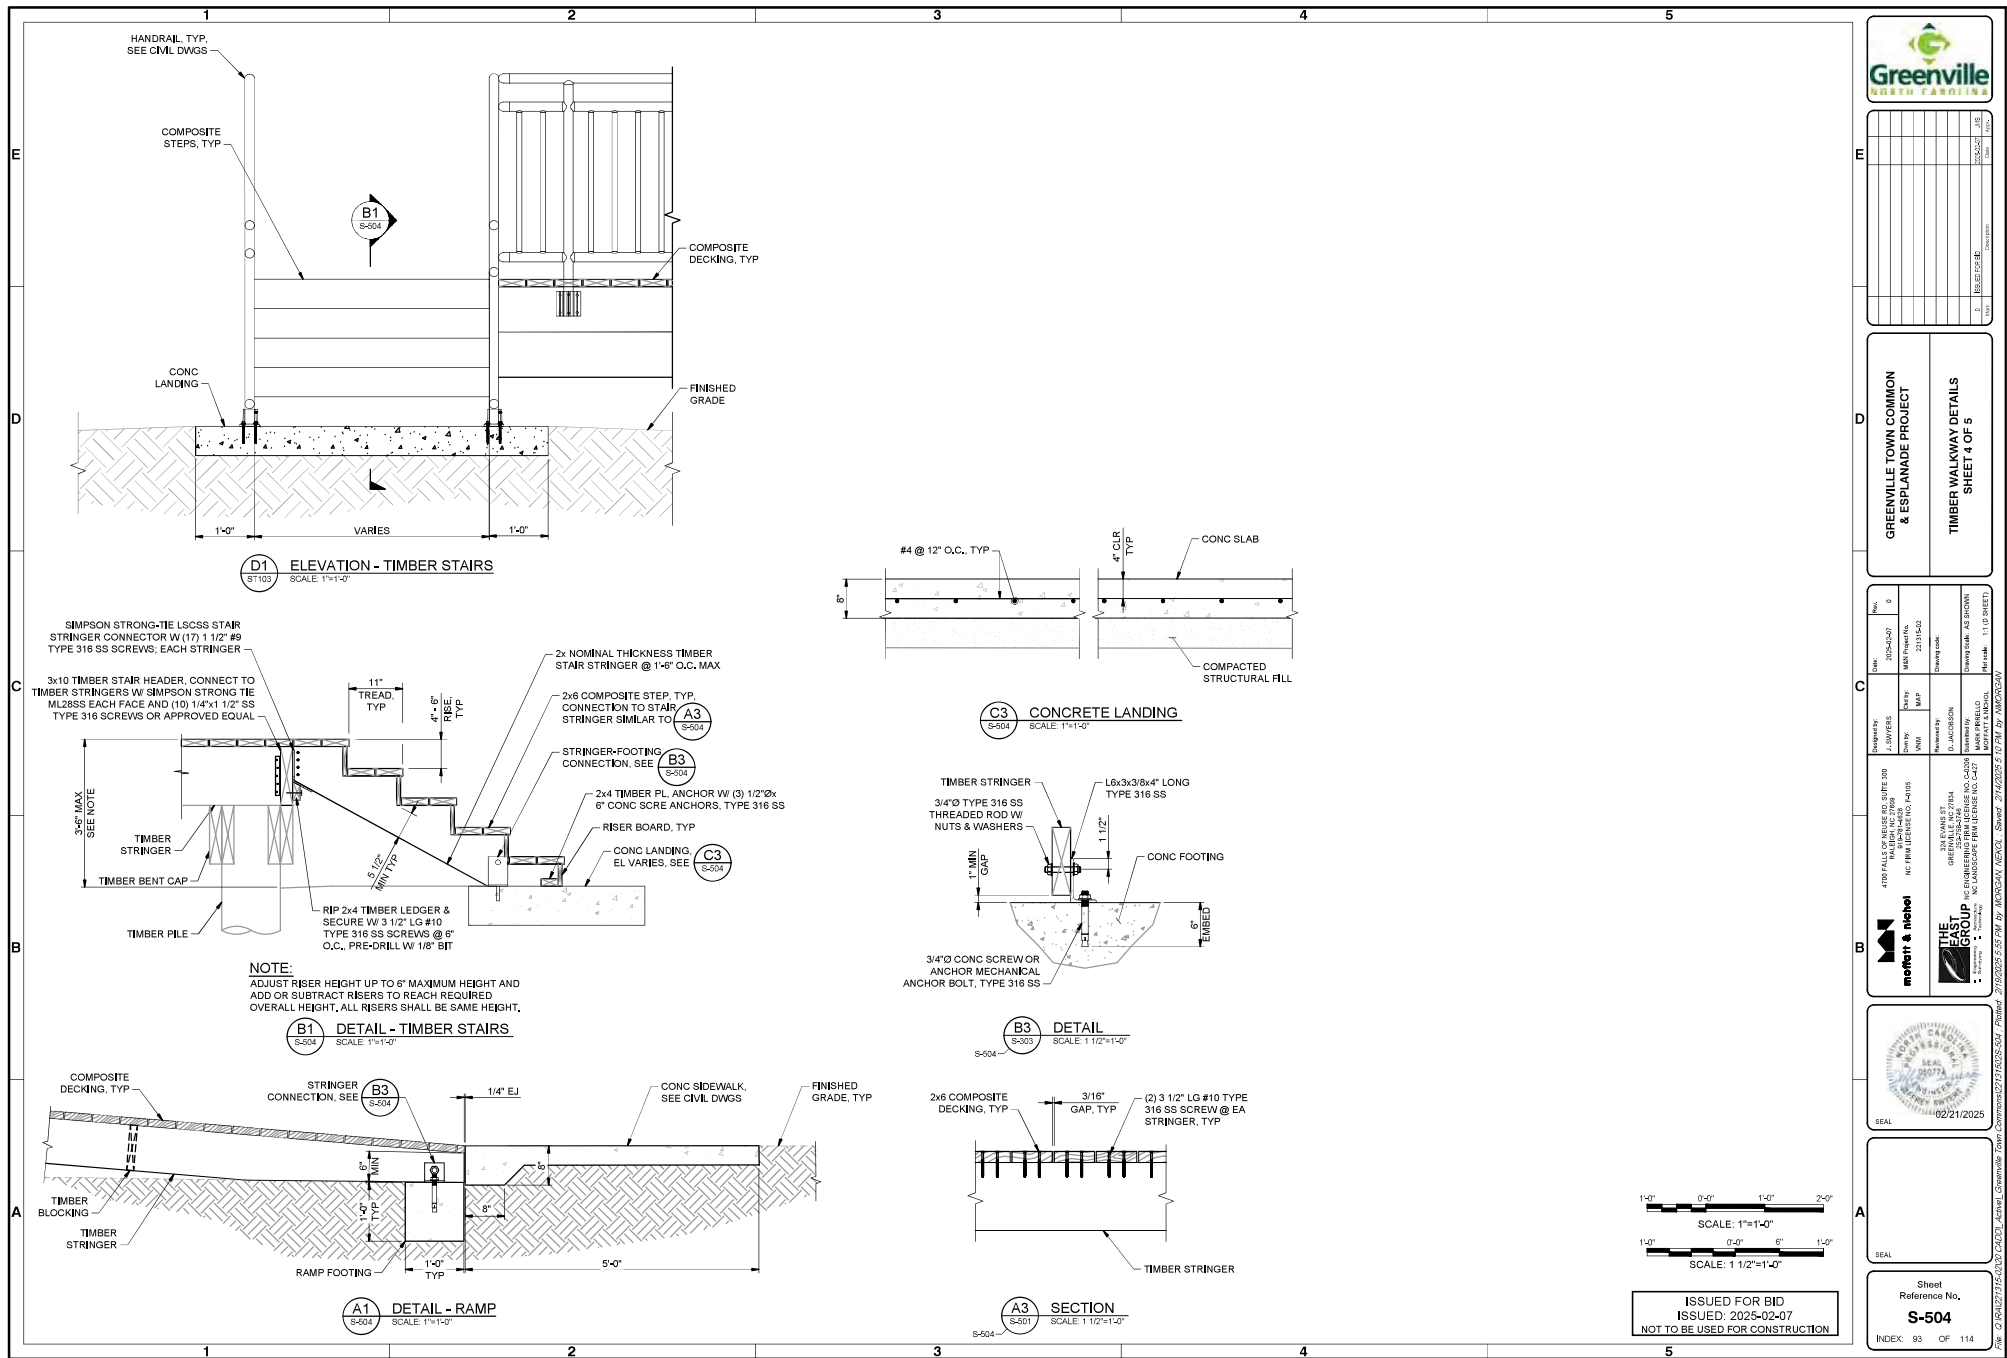


NO.	DATE	BY	CHKD.	DESCRIPTION
1	2025-02-07	J. JAYNES	M. RIBELLO	ISSUED FOR BID
2				
3				
4				
5				
6				
7				
8				
9				
10				

GREENVILLE TOWN COMMON & ESPLANADE PROJECT

TIMBER WALKWAY DETAILS


SHEET 4 OF 5

NO.	DATE	BY	CHKD.	DESCRIPTION
1	2025-02-07	J. JAYNES	M. RIBELLO	ISSUED FOR BID
2				
3				
4				
5				
6				
7				
8				
9				
10				

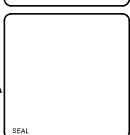



Sheet Reference No.	S-504
INDEX: 93 OF 114	

DRAWING SCALES SHOWN BASED ON 24"x36" DRAWING

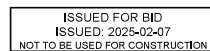



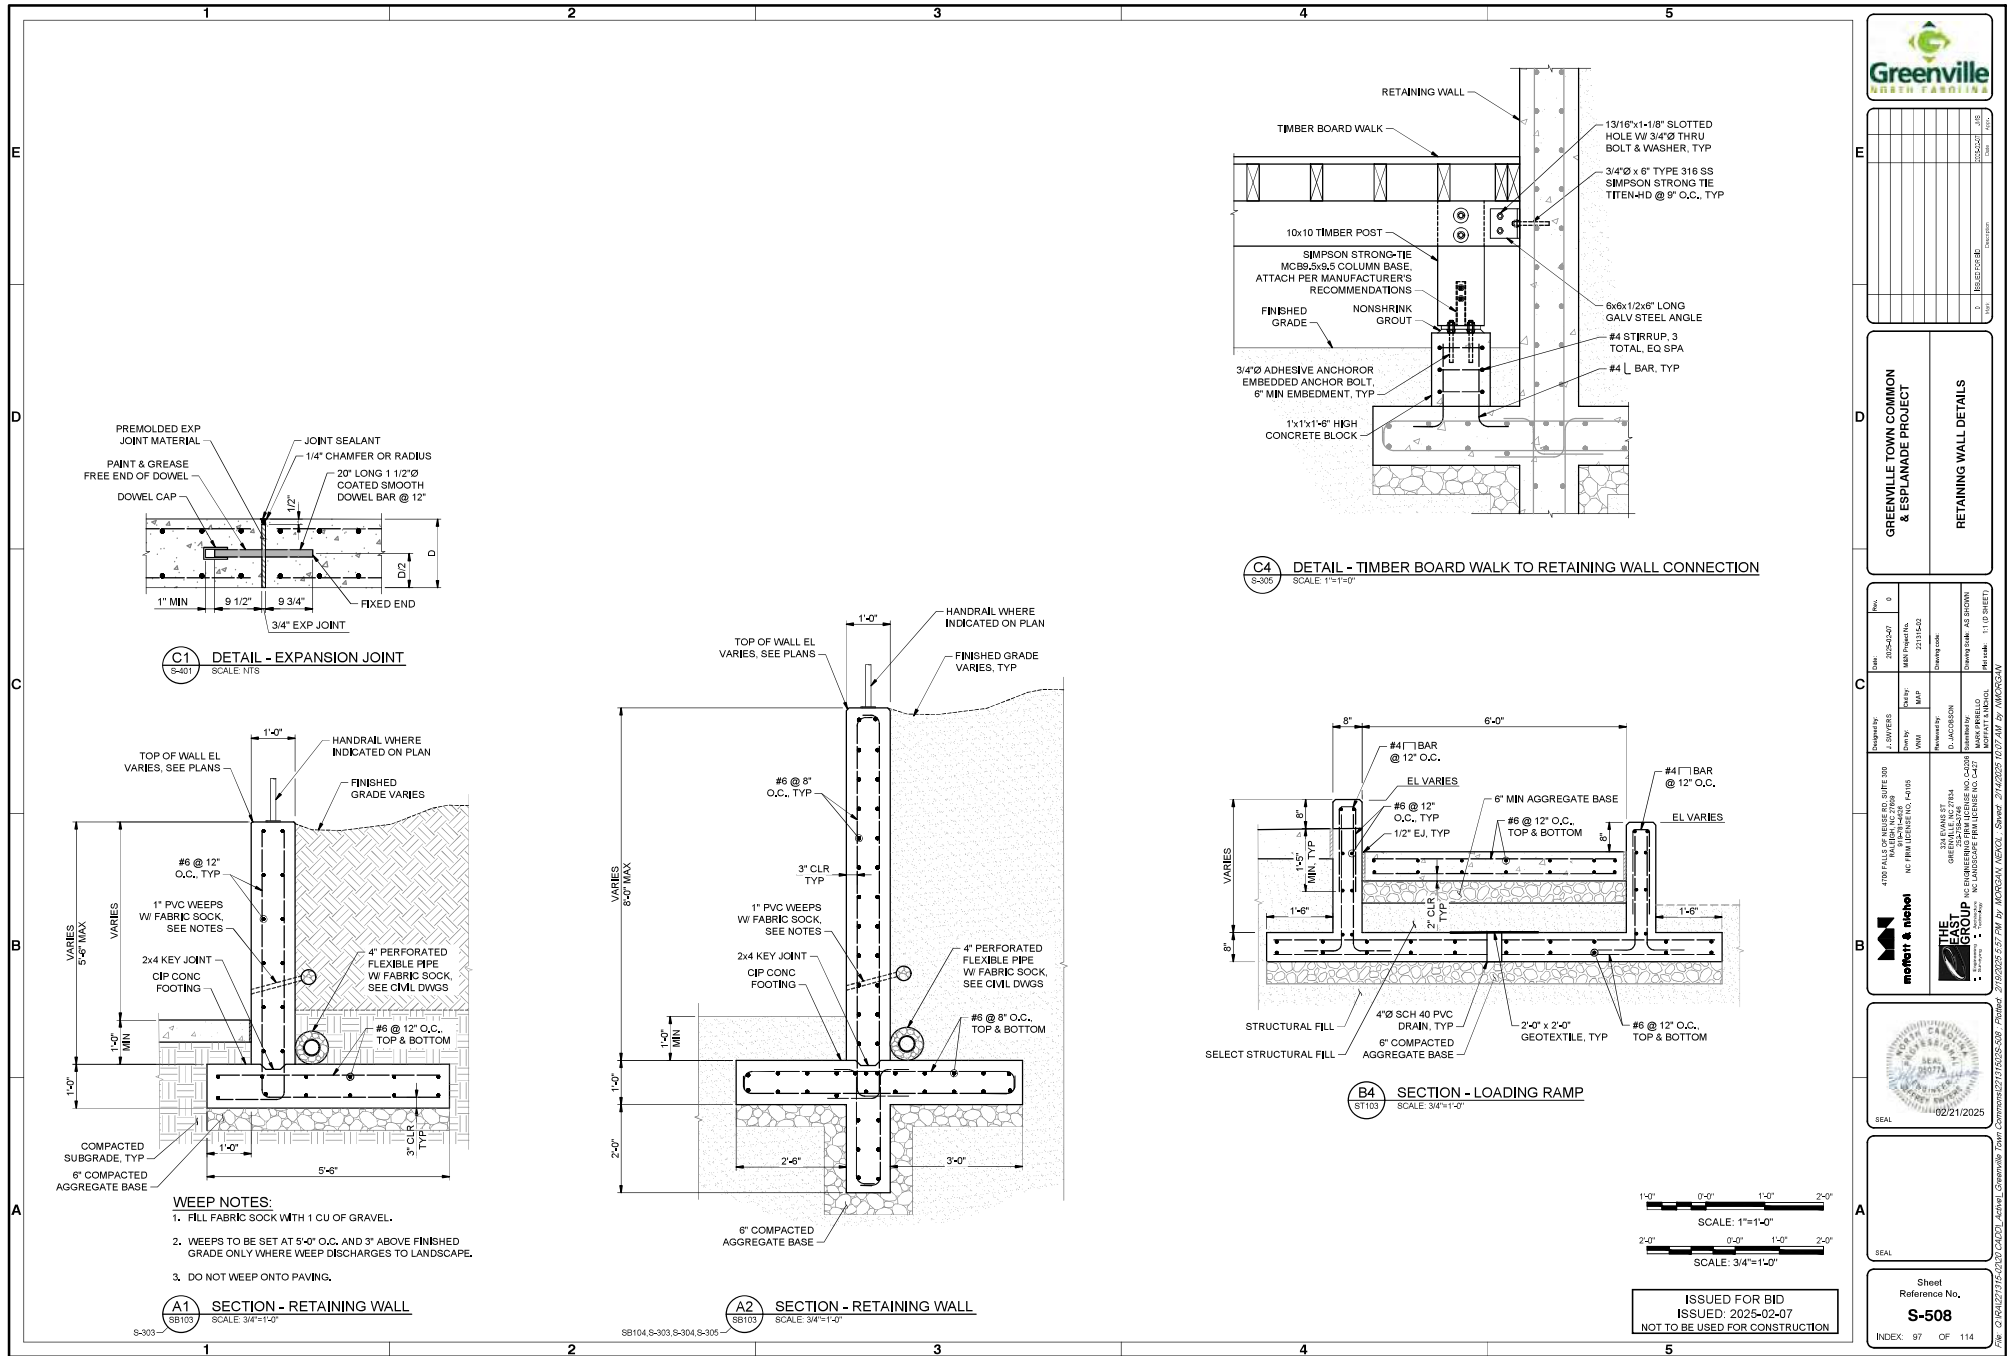

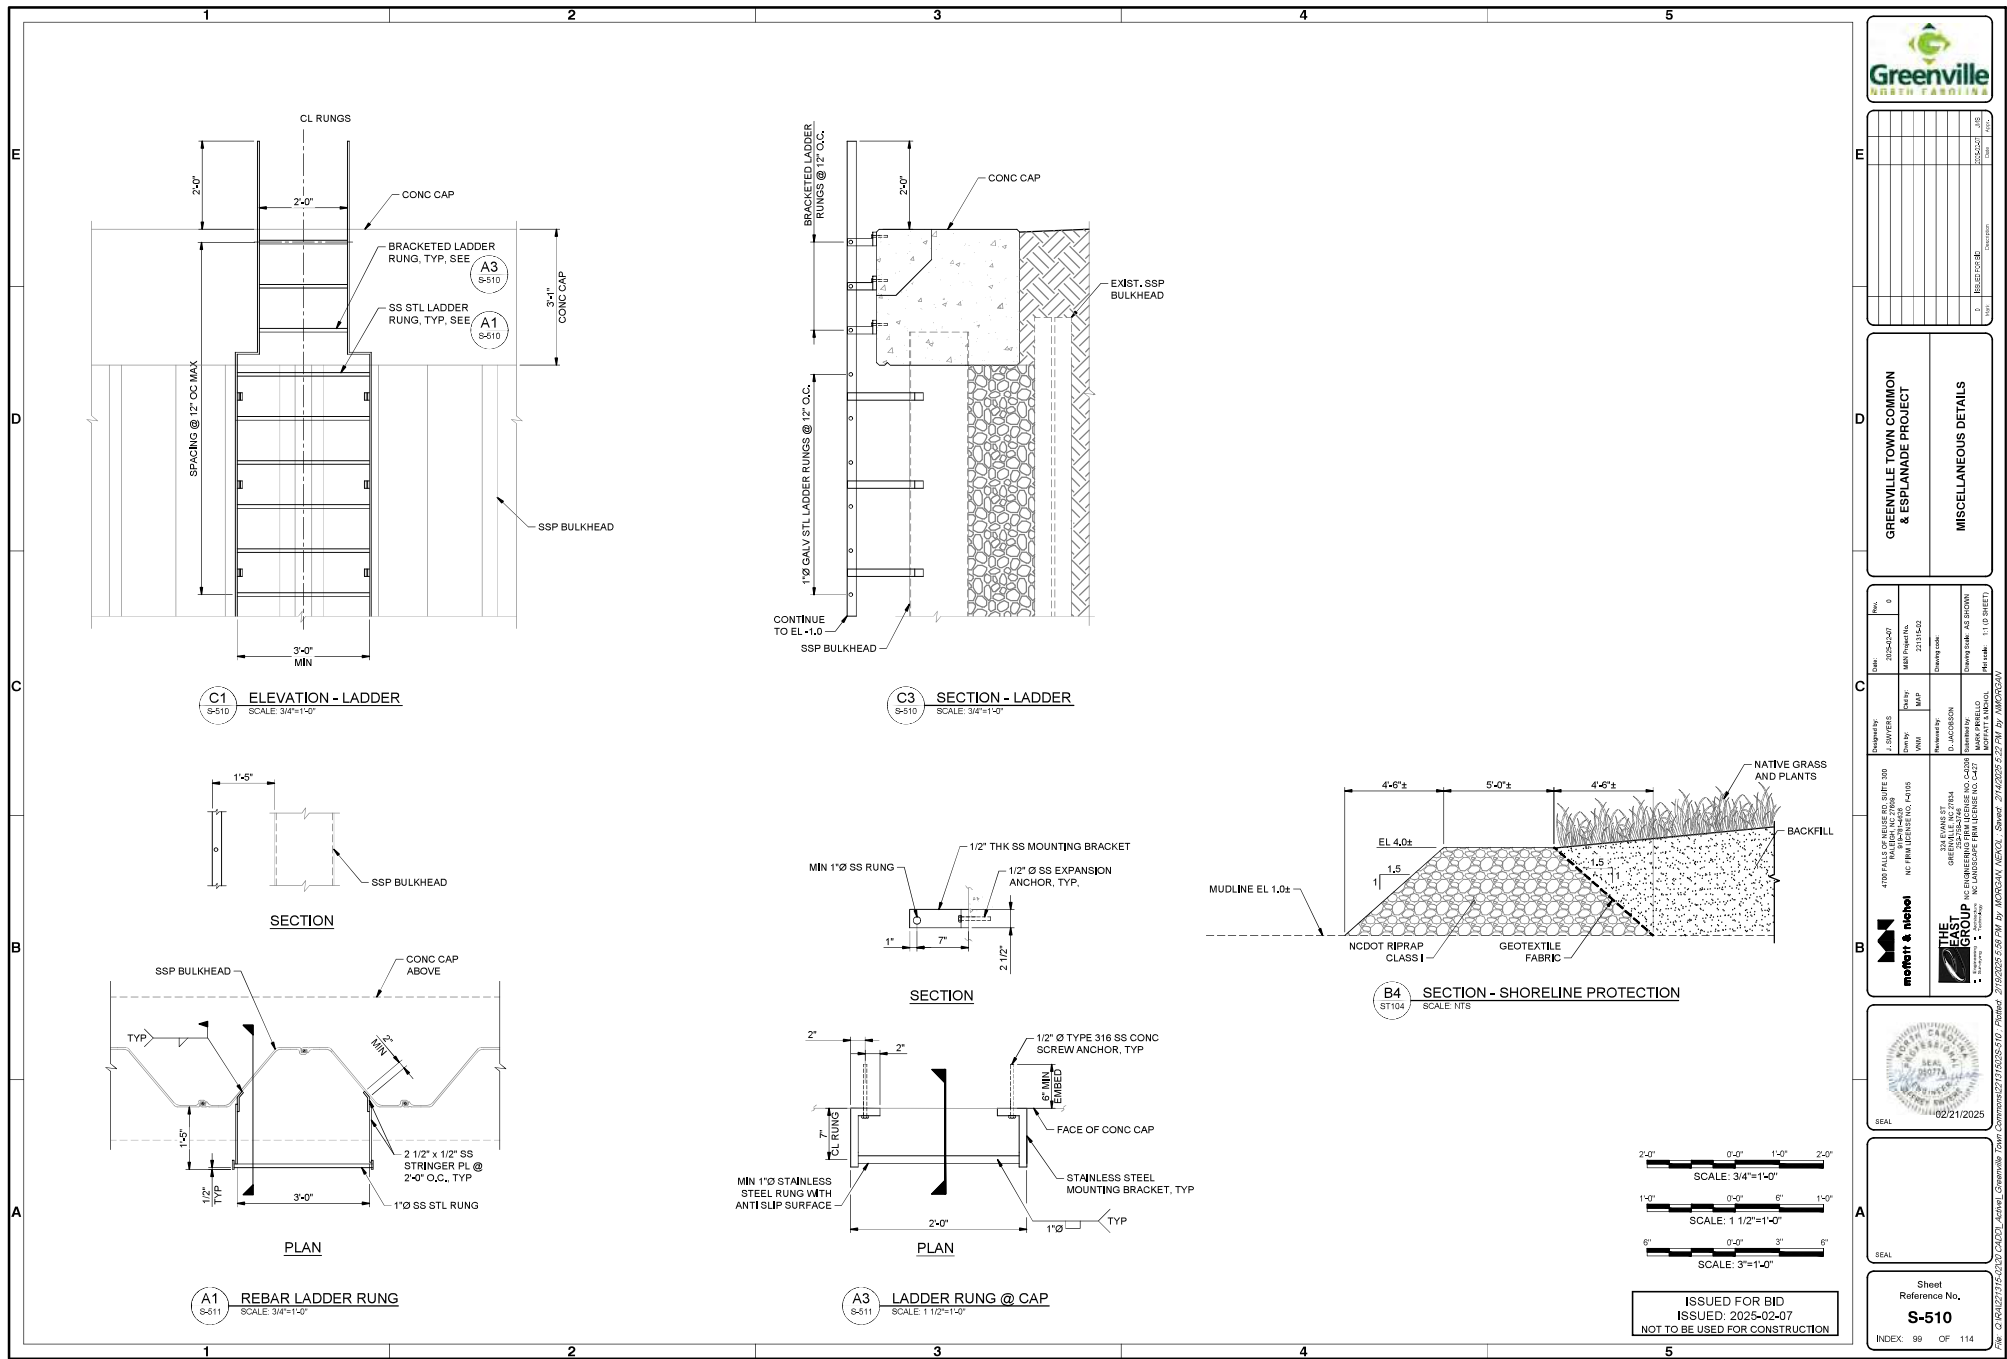



Greenville
TOWN OF GREENVILLE

REV	DATE	BY	CHKD	APPD	DESC
1	02/21/2025	J. JONES	M. JONES	M. JONES	ISSUED FOR BID
2	02/21/2025	J. JONES	M. JONES	M. JONES	ISSUED FOR BID

GREENVILLE TOWN COMMON & ESPLANADE PROJECT

MISCELLANEOUS DETAILS

DESIGNED BY J. JONES CHECKED BY M. JONES DATE 02/21/2025	PROJECT NO. 21115-03 MAP 21115-03 DRAWING NO. 21115-03	CONTRACT NO. A2 CONTRACT DATE 02/21/2025 CONTRACT VALUE \$1,100,000.00
---	---	---



02/21/2025


Sheet Reference No.


S-510

INDEX: 99 OF 114


FILE: C:\94\2115-03\2115-03-CAD\4405_Greenville Town Common\21115-03.dwg

DRAWING SCALES SHOWN BASED ON 24"x36" DRAWING

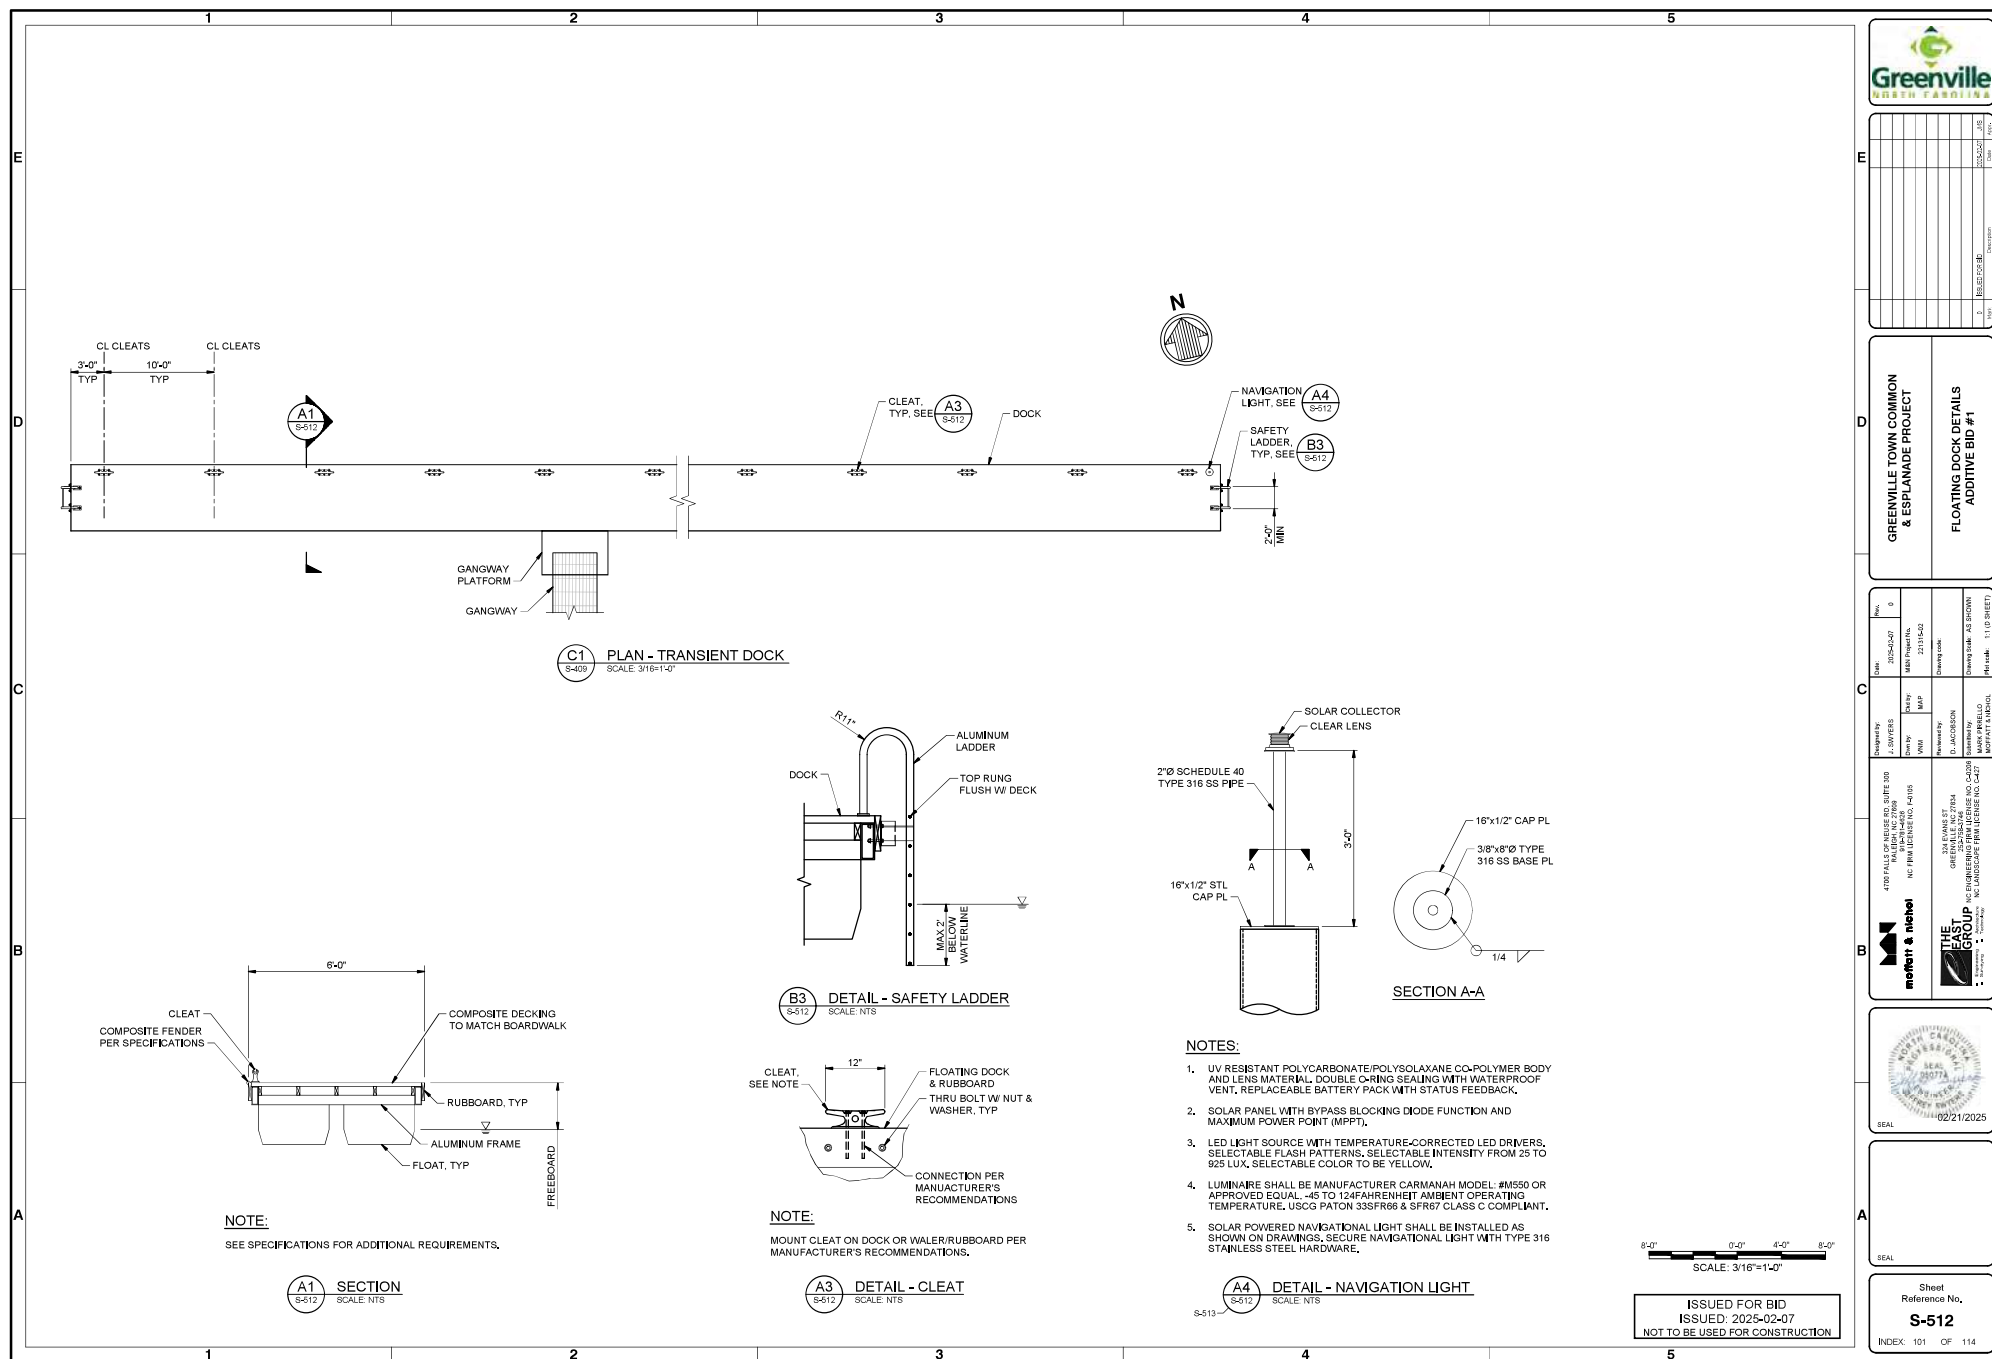

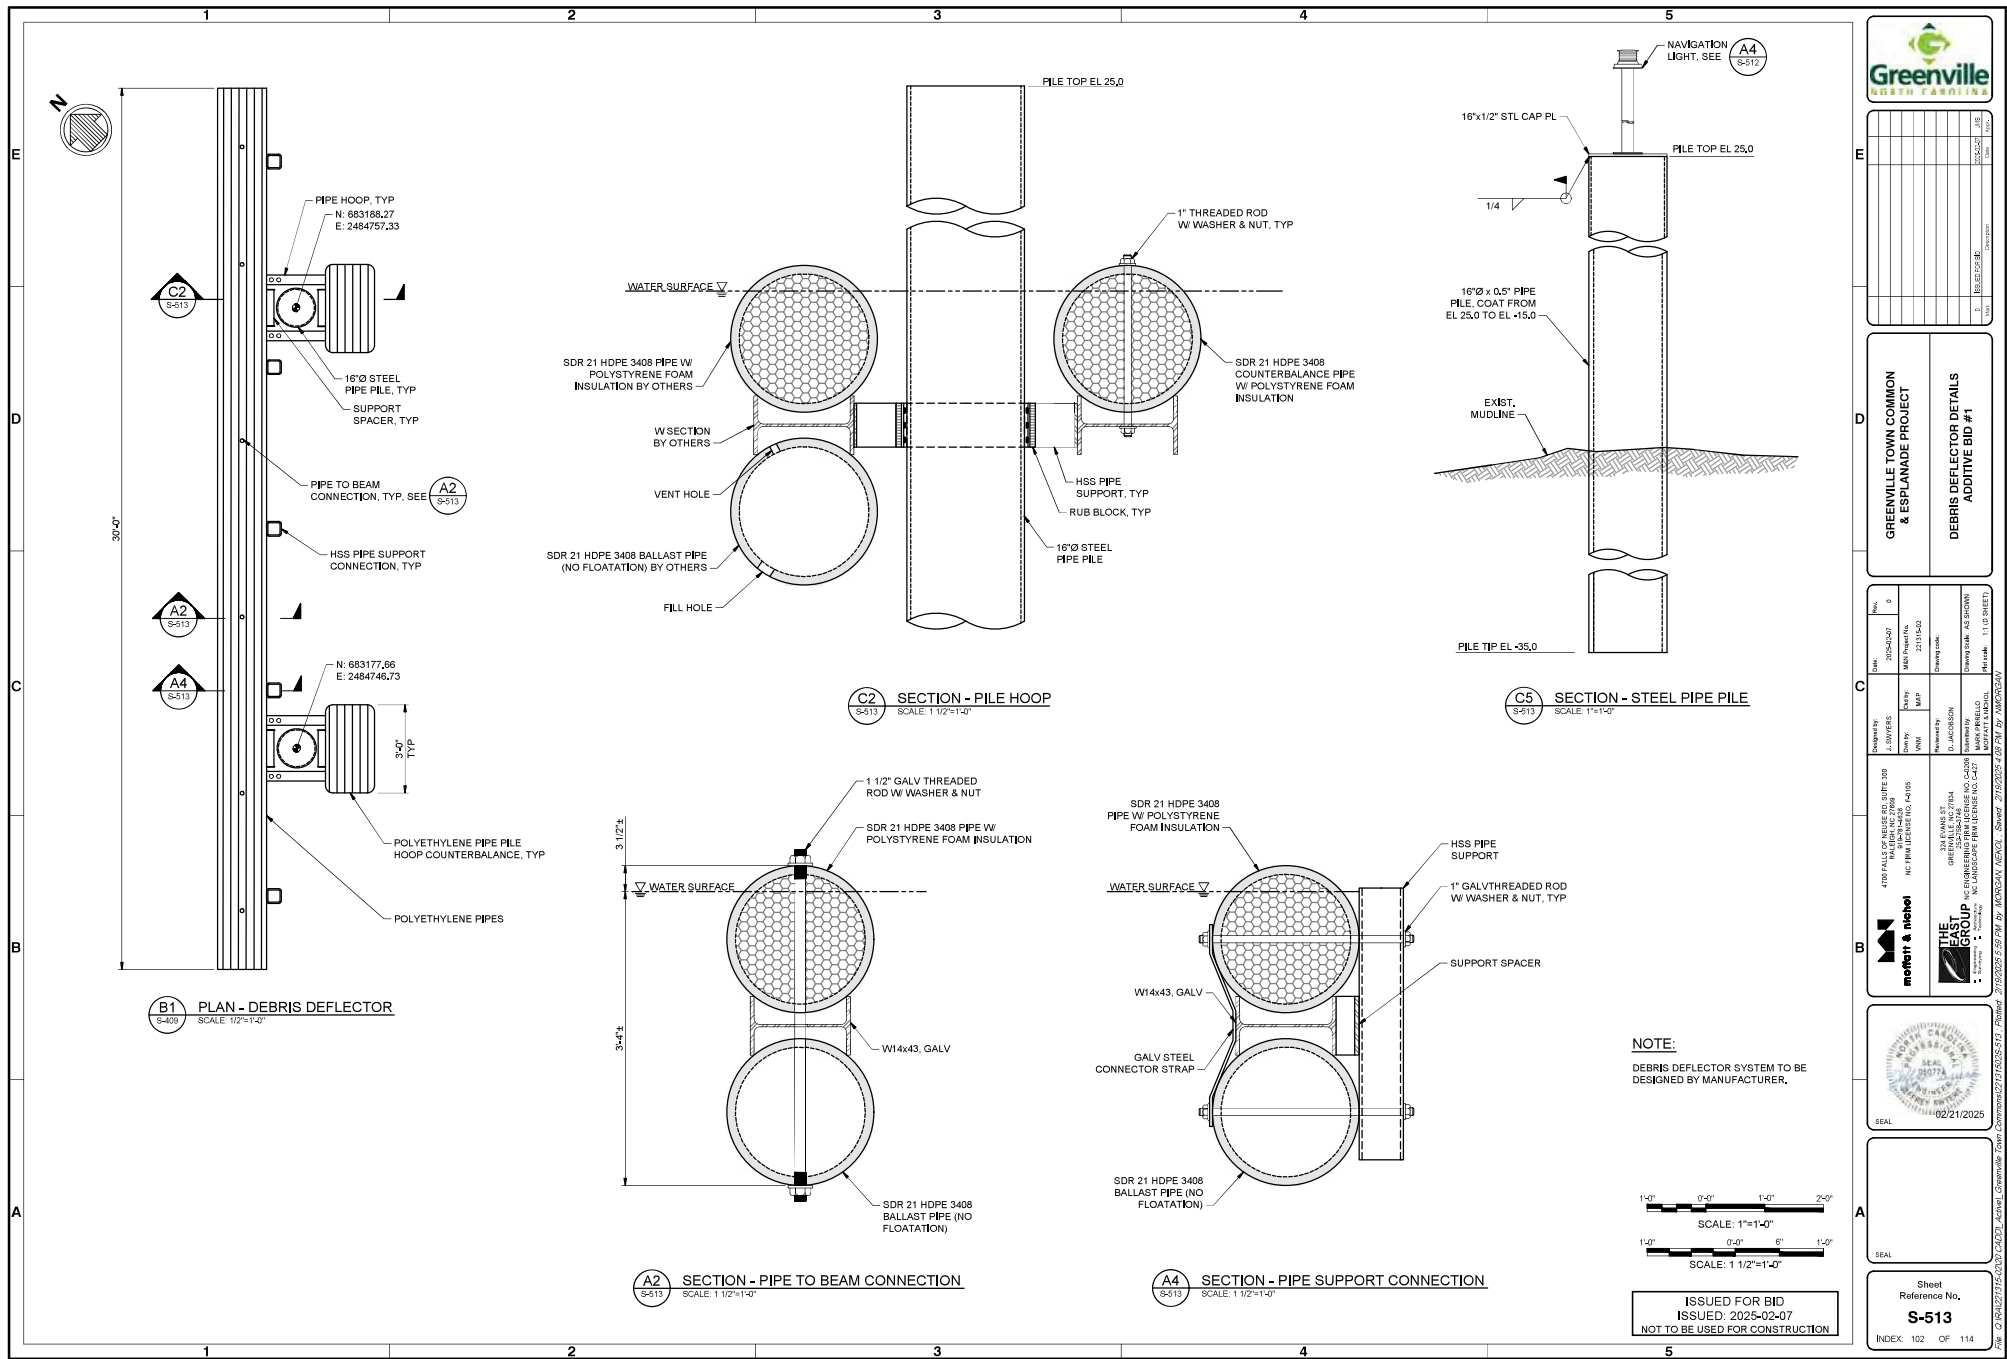

DRAWING SCALES SHOWN BASED ON 24"x36" DRAWING

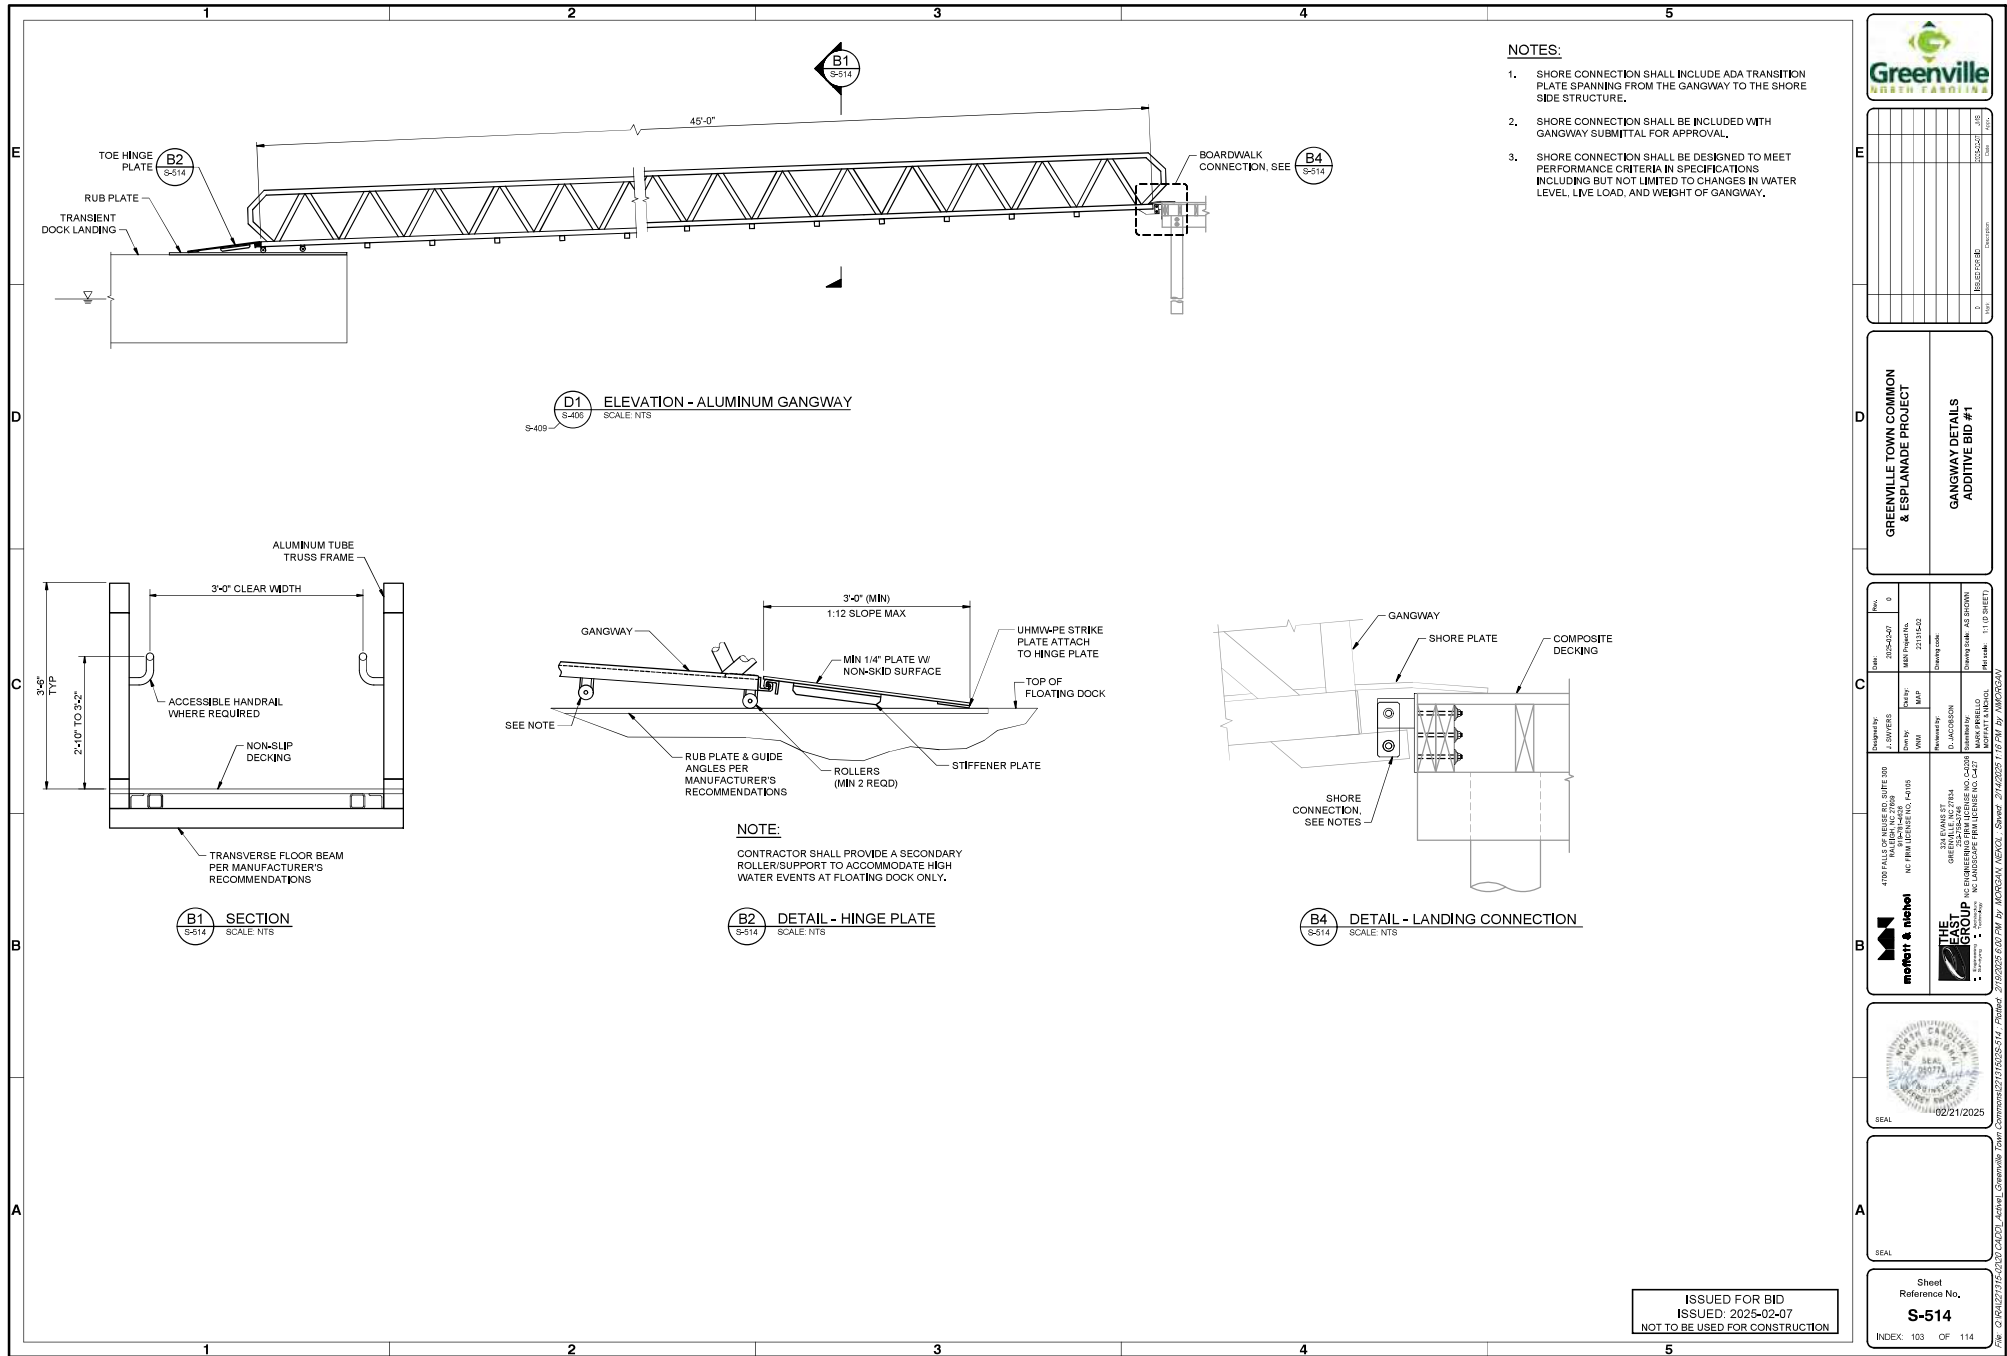

Rev	Description	By	Date
1	Issue for Bid	JAE	02/21/2025
2	Revised per comments	JAE	02/21/2025

GREENVILLE TOWN COMMON & ESPLANADE PROJECT

GANGWAY DETAILS
ADDITIVE BID #1

Rev	Description	By	Date
1	Issue for Bid	JAE	02/21/2025
2	Revised per comments	JAE	02/21/2025

ATSD FALLS OF THE NEEDE RIVER, SITE 000
NC FPM LICENSE NO. 14055
GREENVILLE HEALTH SYSTEM
NC FPM LICENSE NO. 14055
GREENVILLE HEALTH SYSTEM
NC FPM LICENSE NO. 14055

DESIGNED BY: J. JACOBSON
CHECKED BY: M. BRILLIO
DATE: 02/21/2025

02/21/2025

Sheet Reference No.
S-514
INDEX: 103 OF 114

E	1							2							3							4							5						
	SOIL ANCHOR SCHEDULE							SOIL ANCHOR SCHEDULE							SOIL ANCHOR SCHEDULE							SOIL ANCHOR SCHEDULE							SOIL ANCHOR SCHEDULE						
D	DESIGNATION	SOIL ZONE	SIZE	ANGLE FROM HORIZONTAL	DESIGN LOAD (KIP)	ESTIMATED LENGTH (FT)	PROVIDED LENGTH (FT)	DESIGNATION	SOIL ZONE	SIZE	ANGLE FROM HORIZONTAL	DESIGN LOAD (KIP)	ESTIMATED LENGTH (FT)	PROVIDED LENGTH (FT)	DESIGNATION	SOIL ZONE	SIZE	ANGLE FROM HORIZONTAL	DESIGN LOAD (KIP)	ESTIMATED LENGTH (FT)	PROVIDED LENGTH (FT)	DESIGNATION	SOIL ZONE	SIZE	ANGLE FROM HORIZONTAL	DESIGN LOAD (KIP)	ESTIMATED LENGTH (FT)	PROVIDED LENGTH (FT)	DESIGNATION	SOIL ZONE	SIZE	ANGLE FROM HORIZONTAL	DESIGN LOAD (KIP)	ESTIMATED LENGTH (FT)	PROVIDED LENGTH (FT)
	1	D		45	90	43'-0"		58	C		35	125	51'-0"		115	A		35	145	51'-0"		115	A		35	145	51'-0"		116	A		35	145	51'-0"	
C	2	D		45	90	43'-0"		59	C		35	125	51'-0"		116	A		35	145	51'-0"		117	A		35	145	51'-0"		117	A		35	145	51'-0"	
	3	D		45	90	43'-0"		60	C		35	125	51'-0"		118	A		35	145	51'-0"		118	A		35	145	51'-0"		119	A		35	145	51'-0"	
B	4	D		45	90	43'-0"		61	C		35	125	51'-0"		119	A		35	145	51'-0"		120	A		35	145	51'-0"		120	A		35	145	51'-0"	
	5	D		45	90	43'-0"		62	C		35	125	51'-0"		121	A		35	145	51'-0"		121	A		35	145	51'-0"		121	A		35	145	51'-0"	
A	6	D		45	90	43'-0"		63	B		35	125	43'-0"		122	A		35	145	51'-0"		122	A		35	145	51'-0"		122	A		35	145	51'-0"	
	7	D		45	90	43'-0"		64	B		35	125	43'-0"		123	A		35	145	51'-0"		123	A		35	145	51'-0"		123	A		35	145	70'-0"	
	8	D		45	90	43'-0"		65	B		35	125	43'-0"		124	A		35	145	51'-0"		124	A		35	145	51'-0"		124	A		35	145	70'-0"	
	9	D		45	90	43'-0"		66	B		35	125	43'-0"		125	A		35	145	51'-0"		125	A		35	145	51'-0"		125	A		35	145	70'-0"	
	10	D		45	90	43'-0"		67	B		35	125	43'-0"		126	A		35	145	51'-0"		126	A		35	145	51'-0"		126	A		35	145	70'-0"	
	11	D		45	90	43'-0"		68	B		35	125	43'-0"		127	A		35	145	51'-0"		127	A		35	145	51'-0"		127	A		35	145	70'-0"	
	12	D		45	90	43'-0"		69	B		35	125	43'-0"		128	A		35	145	51'-0"		128	A		35	145	51'-0"		128	A		35	145	70'-0"	
	13	D		45	90	43'-0"		70	B		35	125	43'-0"		129	A		35	145	51'-0"		129	A		35	145	51'-0"		129	A		35	145	70'-0"	
	14	D		45	90	43'-0"		71	B		35	125	43'-0"		130	A		35	145	51'-0"		130	A		35	145	51'-0"		130	A		35	145	70'-0"	
	15	D		45	90	43'-0"		72	B		35	125	43'-0"		131	A		35	145	51'-0"		131	A		35	145	51'-0"		131	A		35	145	70'-0"	
	16	D		45	90	43'-0"		73	B		35	125	43'-0"		132	A		35	145	51'-0"		132	A		35	145	51'-0"		132	A		35	145	70'-0"	
	17	D		45	90	43'-0"		74	B		35	125	43'-0"		133	A		35	145	51'-0"		133	A		35	145	51'-0"		133	A		35	145	70'-0"	
	18	D		45	90	43'-0"		75	B		35	125	43'-0"		134	A		35	145	51'-0"		134	A		35	145	51'-0"		134	A		35	145	70'-0"	
	19	D		45	90	43'-0"		76	B		35	125	43'-0"		135	A		35	145	51'-0"		135	A		35	145	51'-0"		135	A		35	145	70'-0"	
	20	D		45	90	43'-0"		77	B		35	125	43'-0"		136	A		35	145	51'-0"		136	A		35	145	51'-0"		136	A		35	145	70'-0"	
	21	D		45	90	43'-0"		78	B		35	125	43'-0"		137	A		35	145	51'-0"		137	A		35	145	51'-0"		137	A		35	145	70'-0"	
	22	D		45	90	43'-0"		79	B		35	125	43'-0"		138	A		35	145	51'-0"		138	A		35	145	51'-0"		138	A		35	145	70'-0"	
	23	D		45	90	43'-0"		80	B		35	125	43'-0"		139	A		35	145	51'-0"		139	A		35	145	51'-0"		139	A		35	145	70'-0"	
	24	D		45	90	43'-0"		81	B		35	125	43'-0"		140	A		35	145	51'-0"		140	A		35	145	51'-0"		140	A		35	145	70'-0"	
	25	D		45	90	43'-0"		82	B		35	125	43'-0"		141	A		35	145	51'-0"		141	A		35	145	51'-0"		141	A		35	145	70'-0"	
	26	D		45	90	43'-0"		83	B		35	125	43'-0"		142	A		35	145	51'-0"		142	A		35	145	51'-0"		142	A		35	145	70'-0"	
	27	D		45	90	43'-0"		84	B		35	125	43'-0"		143	A		35	145	51'-0"		143	A		35	145	51'-0"		143	A		35	145	70'-0"	
	28	D		45	90	43'-0"		85	B		35	125	43'-0"		144	A		35	145	51'-0"		144	A		35	145	51'-0"		144	A		35	145	70'-0"	
	29	D		45	90	43'-0"		86	B		35	125	43'-0"		145	A		35	145	51'-0"		145	A		35	145	51'-0"		145	A		35	145	70'-0"	
	30	D		45	90	43'-0"		87	B		35	125	43'-0"		146	A		35	145	51'-0"		146	A		35	145	51'-0"		146	A		35	145	70'-0"	
	31	C/D		45	125/90	51'-0"		88	B		35	125	43'-0"		147	A		35	145	51'-0"		147	A		35	145	51'-0"		147	A		35	145	70'-0"	
	32	C		45	125	51'-0"		89	B		35	125	51'-0"		148	A		35	145	51'-0"		148	A		35	145	51'-0"		148	A		35	145	70'-0"	
	33	C		45	125	51'-0"		90	B		35	125	51'-0"		149	A		35	145	51'-0"		149	A		35	145	51'-0"		149	A		35	145	70'-0"	
	34	C		45	125	51'-0"		91	B		35	125	51'-0"		150	A		35	145	51'-0"		150	A		35	145	51'-0"		150	A		35	145	70'-0"	
	35	C		45	125	51'-0"		92	B		35	125	51'-0"		151	A		35	145	51'-0"		151	A		35	145	51'-0"		151	A		35	145	70'-0"	
	36	C		45	125	51'-0"		93	B		35	125	51'-0"		152	A		35	145	51'-0"		152	A		35	145	51'-0"		152	A		35	145	70'-0"	
	37	C		45	125	51'-0"		94	B		35	125	51'-0"		153	A		35	145	51'-0"		153	A		35	145	51'-0"		153	A		35	145	70'-0"	
	38	C		45	125	51'-0"		95	B		35	125	51'-0"		154	A		35	145	51'-0"		154	A		35	145	51'-0"		154	A		35	145	70'-0"	
	39	C		35	125	51'-0"		96	B		35	125	51'-0"		155	A		35	145	51'-0"		155	A		35	145	51'-0"		155	A		35	145	70'-0"	
	40	C		35	125	51'-0"		97	B		35	125	51'-0"		156	A		35	145	51'-0"		156	A		35	145	51'-0"		156	A		35	145	70'-0"	
	41	C		35	125	51'-0"		98	B		35	125	51'-0"		157	A		35	145	51'-0"		157	A		35	145	51'-0"		157	A		35	145	70'-0"	
	42	C		35	125	51'-0"		99	B		35	125	51'-0"		158	A		35	145	51'-0"		158	A		35	145	51'-0"		158	A		35	145	70'-0"	
	43	C		35	125	51'-0"		100	B		35	125	51'-0"		159	A		35	145	51'-0"		159	A		35	145	51'-0"		159	A		35	145	70'-0"	
	44	C		35	125	51'-0"		101	B		35	125	51'-0"		160	A		35	145	51'-0"		160	A		35	145	51'-0"								

D

- C

- B**

- A**


4B SINGLE ROLE OR AS INDICATED

LEGEND
ALL SYMBOLS ARE NOT NECESSARILY USED


ALL SYMBOLS ARE NOT NECESSARILY USED



ISSUED FOR BID
ISSUED: 2025-02-07
NOT TO BE USED FOR CONSTRUCTION

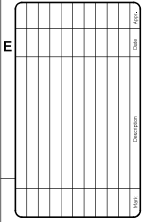ELECTRICAL NOTES,
LEGEND & ABBREVIATIONS[illegible]

Sheet
Reference No.
E-001
INDEX: 106 OF 114

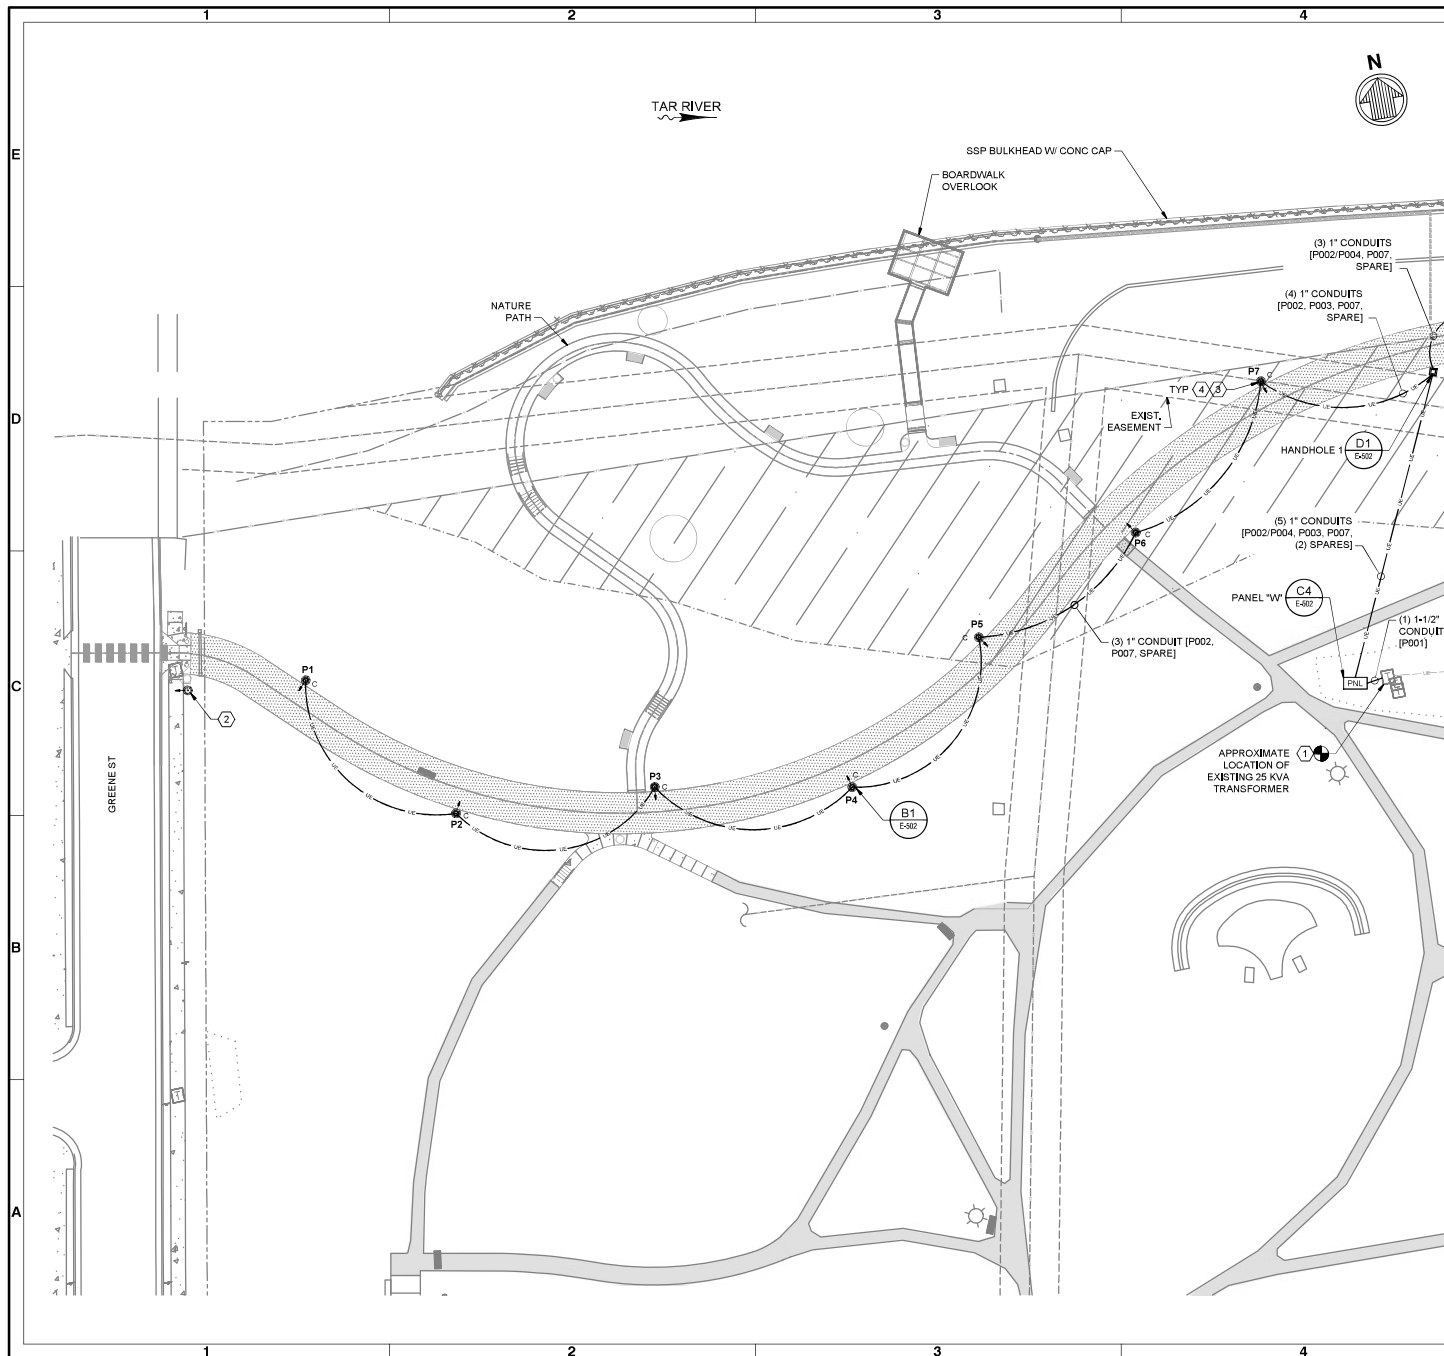


GENERAL NOTES

1. REFER TO SINGLE LINE DIAGRAM FOR CONDUCTOR SIZES.
2. ADDITIONAL BID ITEMS:
 - BID ADD #1: NO SCOPE OF WORK, REFER TO STRUCTURAL DRAWINGS FOR ADDITIONAL INFORMATION.
 - BID ADD #2: SEE SHEET E-101A.
 - BID ADD #3: SEE SHEET E-101B.
3. BASE BID INCLUDES NATURE PATH AND BOARDWALK OVERLOOK CONDUIT (WITH PULL STRING) UP TO SITE LIMITS OF BID ADD #2, REFER TO SHEET E-101A AND E-101B FOR ADDITIONAL INFORMATION AND CONDUIT REQUIREMENTS.
4. REFER TO D-101 FOR DEMOLITION PLAN.

KEY NOTES:

1. COORDINATE WITH GREENVILLE UTILITIES COMMISSION FOR SERVICE ENTRANCE TERMINATION AND SERVICE STANDARDS.
2. RE-INSTALL EXISTING POLE AND LUMINAIRE SALVAGED BY OWNER DURING DEMOLITION PHASE. PROVIDE POLE FOUNDATION, CLEAN LUMINAIRE FOR REUSE BEFORE REINSTALLATION, RE-TERMINATE EXISTING CONDUCTORS, COORDINATE WITH OWNER FOR REUSE OF EXISTING POLE AND LUMINAIRE.
3. LOCATE EDGE OF POLE FOUNDATION MIN 2 FEET CLEAR OF SIDEWALK, ADJUST LOCATION AS NEEDED TO AVOID EXISTING UNDERGROUND UTILITIES AND/OR STRUCTURAL ELEMENTS. NOTIFY ENGINEER IF POLE REQUIRES MOVEMENT OF OVER 10 FEET.
4. PROVIDE SPARE CONDUIT BETWEEN PANEL "W" AND LIGHT POLES P1 - P7, COMMS EQUIPMENT AND CABLING BY CITY.

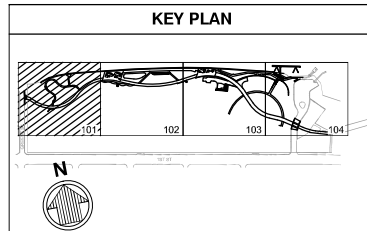

SCALE: 1"=20'

ISSUED FOR BID
ISSUED: 2025-02-07
NOT TO BE USED FOR CONSTRUCTION



DATE	BY	CHKD	APPD

GREENVILLE TOWN COMMON
& EPHRAIME PROJECT


ELECTRICAL PLAN
1 OF 4 (BASE BID)

DATE	BY	CHKD	APPD
2/25/2025	MAN	MAN	MAN
2/25/2025	MAN	MAN	MAN
SEAL

Sheet
Reference No.
E-101
INDEX: 107 OF 114

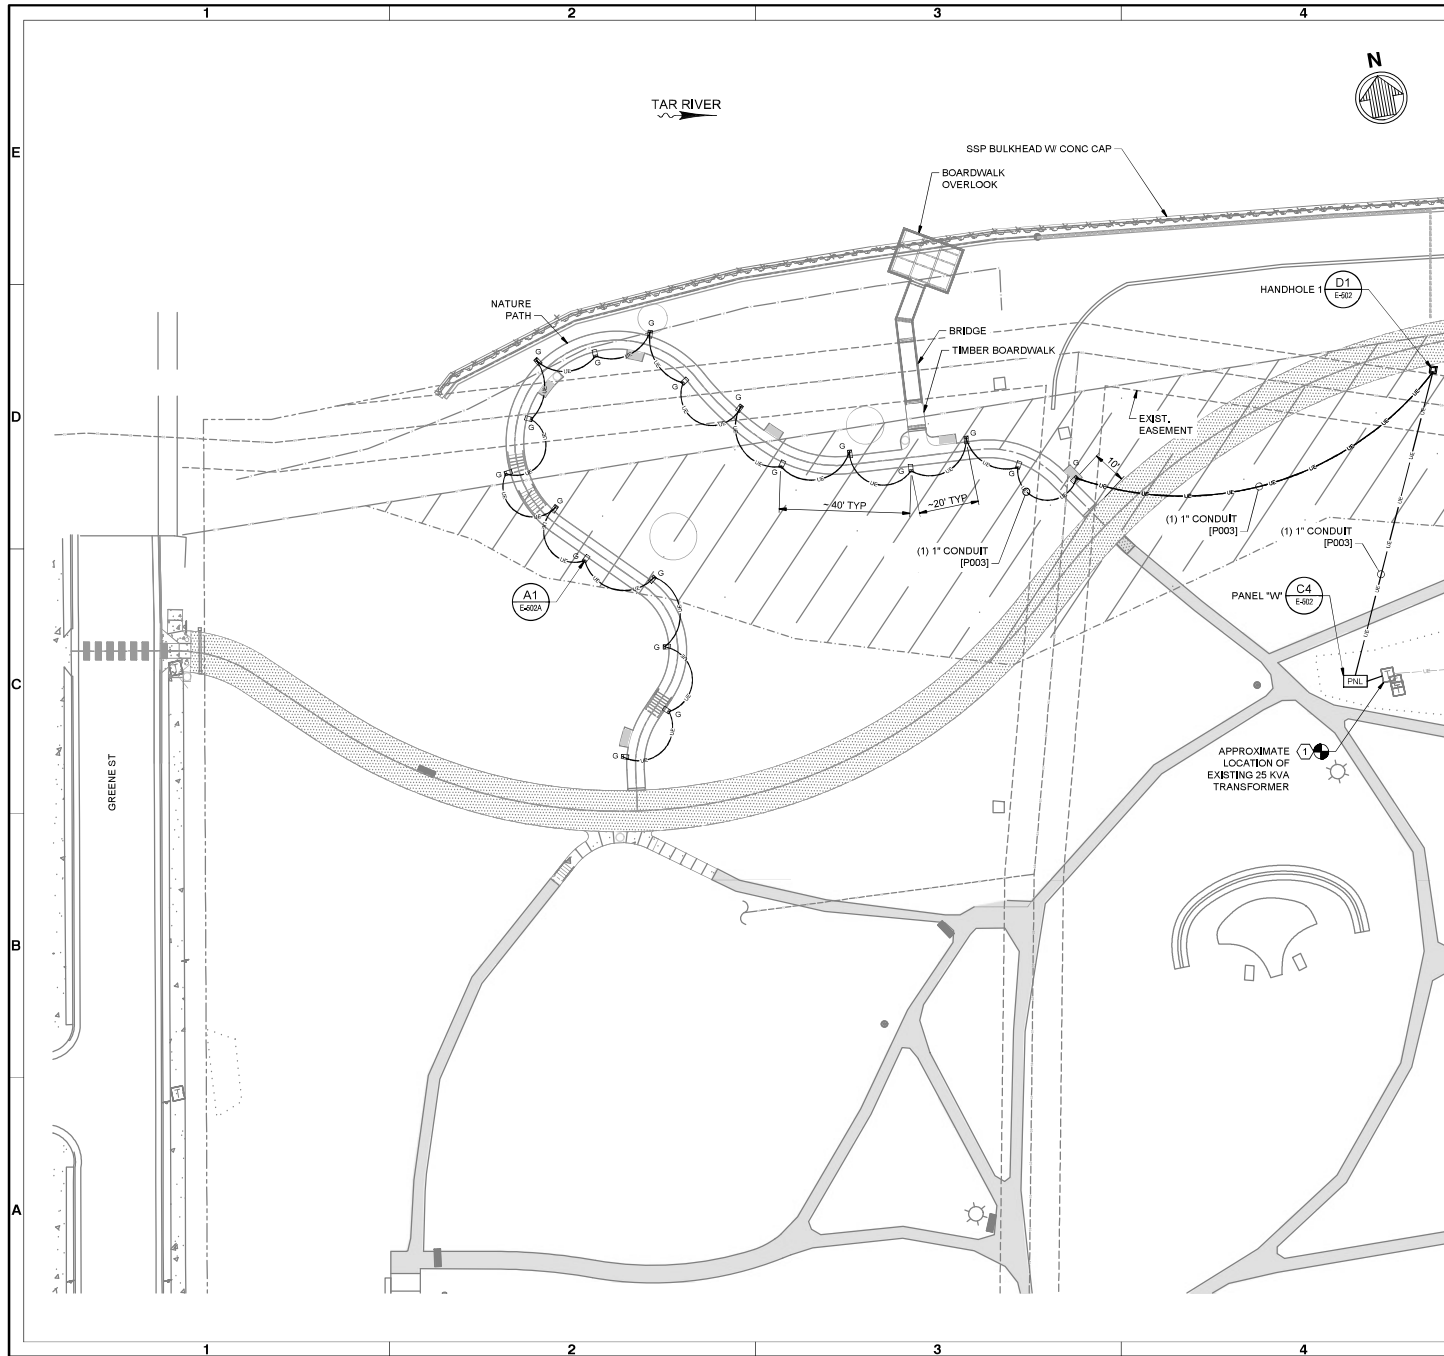

GENERAL NOTES
 1. REFER TO SINGLE LINE DIAGRAM FOR CONDUCTOR SIZES.

MATCH LINE - SEE SHEET E-102

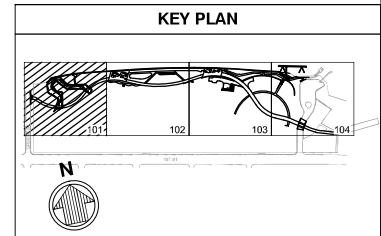

SCALE: 1"=20'

ISSUED FOR BID
 ISSUED: 2025-02-07
 NOT TO BE USED FOR CONSTRUCTION



REV	DESCRIPTION	DATE	BY	CHKD

GREENVILLE TOWN COMMON & EPLANADE PROJECT

ELECTRICAL PLAN

1 OF 4 (BID ADD 2)

PROJECT NO. 2024-02-12

DATE 2/12/25

DESIGNER M&N

CHECKED DJS

DATE 2/12/25

PROJECT GREENVILLE TOWN COMMON & EPLANADE PROJECT

PROJECT NO. 2024-02-12

DATE 2/12/25

DESIGNER M&N

CHECKED DJS

DATE 2/12/25

PROJECT GREENVILLE TOWN COMMON & EPLANADE PROJECT

PROJECT NO. 2024-02-12


DATE 2/12/25

DESIGNER M&N

CHECKED DJS

DATE 2/12/25

DRAWING SCALES SHOWN BASED ON 24"x36" DRAWING

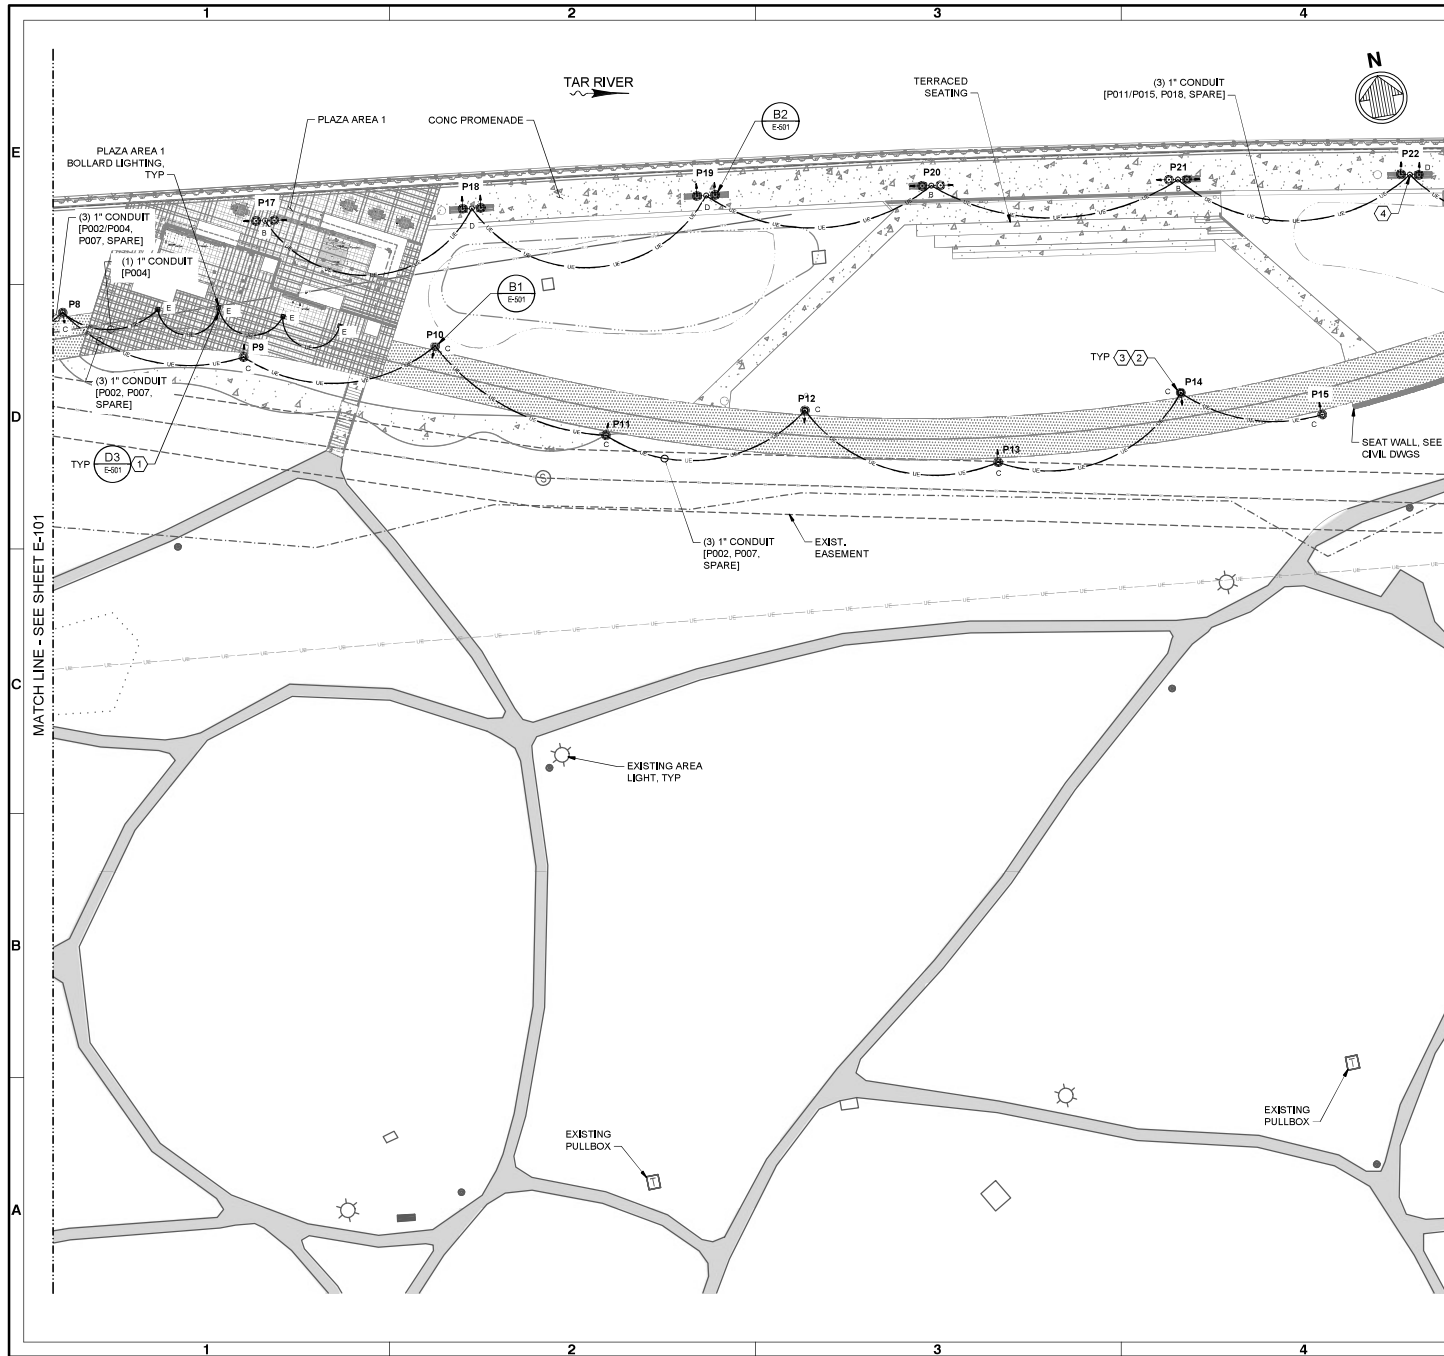


GENERAL NOTES

1. REFER TO SINGLE LINE DIAGRAM FOR CONDUCTOR SIZES.

KEY NOTES:

1. PROVIDE BOLLARD LIGHTING SPACED EQUALLY ALONG EDGE OF PLAZA AREA, REFER TO E-805 LUMINAIRE SCHEDULE FOR EXACT LUMINAIRE TYPE.
2. LOCATE EDGE OF POLE FOUNDATION MIN 2 FEET CLEAR OF SIDEWALK, ADJUST LOCATION AS NEEDED TO AVOID EXISTING UNDERGROUND UTILITIES AND OR STRUCTURAL ELEMENTS, NOTIFY ENGINEER IF POLE REQUIRES MOVEMENT OF OVER 10 FEET.
3. PROVIDE SPARE CONDUIT BETWEEN PANEL 'W' AND LIGHT POLES P8 - P15, COMMS EQUIPMENT AND CABLING BY CITY.
4. PROVIDE SPARE CONDUIT BETWEEN PANEL 'E' AND LIGHT POLES P17 TO P22, COMMUNICATIONS EQUIPMENT & CABLING BY CITY.

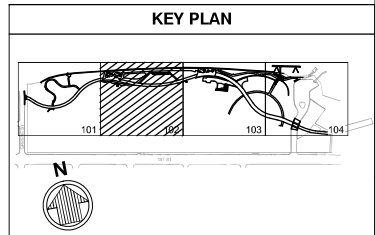

SCALE: 1"=20'

ISSUED FOR BID
ISSUED: 2025-02-07
NOT TO BE USED FOR CONSTRUCTION



DATE	BY	CHKD	APPD


GREENVILLE TOWN COMMON
& EPLANADE PROJECT
ELECTRICAL PLAN
2 OF 4

DATE	BY	CHKD	APPD
2/25/2025	DAVID A. WILSON	DAVID A. WILSON	DAVID A. WILSON
2/25/2025	DAVID A. WILSON	DAVID A. WILSON	DAVID A. WILSON
SEAL

Sheet
Reference No.
E-102
INDEX: 108 OF 114

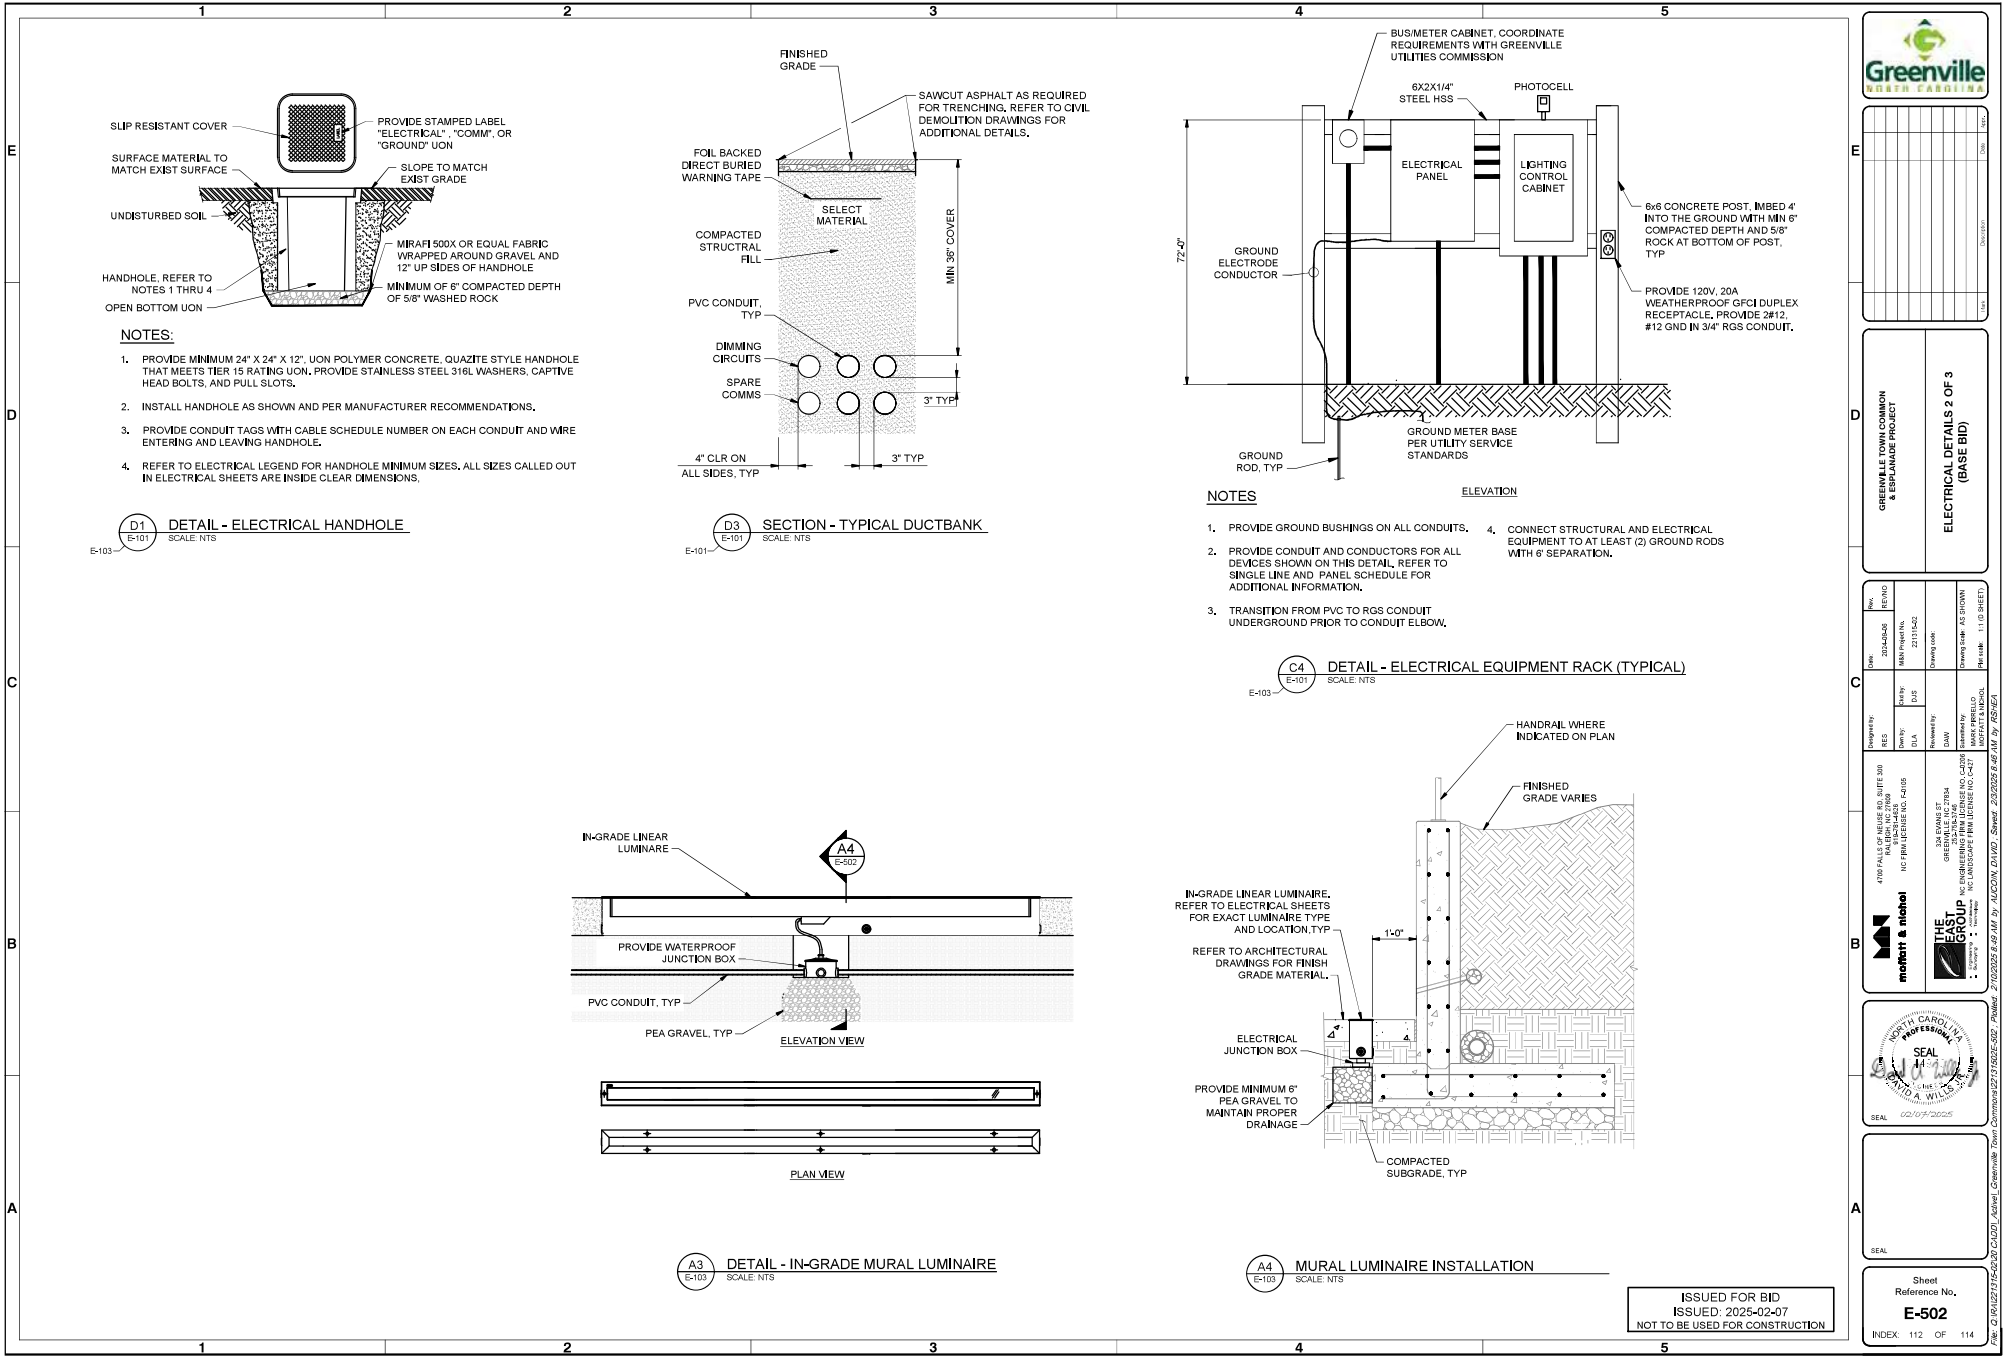

DRAWING SCALES SHOWN BASED ON 24"X36" DRAWING

Greenville
SOUTH CAROLINA

GREENVILLE TOWN COMMON
& ESPLANADE PROJECT

ELECTRICAL DETAILS 2 OF 3
(BASE BID)

DATE: 02/07/2025
BY: [Signature]
CHECKED: [Signature]
APPROVED: [Signature]


PROPERTY: 4704 FALLS OF NEUSE RD., SUITE 300, RALEIGH, NC 27603
PROJECT: 2025-02-07
DRAWING: 2025-02-07
SCALE: 1/8" = 1'-0" (SHEET)

THE GROUP

SEAL: 02/07/2025

Sheet Reference No.
E-502


INDEX: 112 OF 114

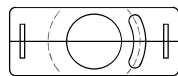


A1 DETAIL - NATURE WALK LUMINAIRE
E-101 SCALE: NTS

ISSUED FOR BID
ISSUED: 2025-02-07
NOT TO BE USED FOR CONSTRUCTION

DRAWING SCALES SHOWN BASED ON 24"x36" DRAWING

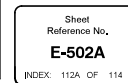[illegible]

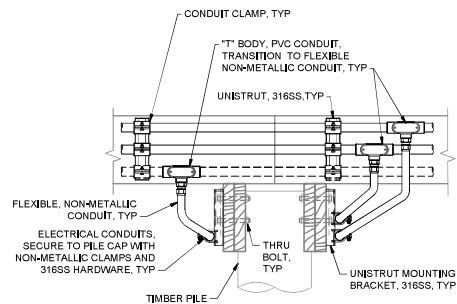

1. PROVIDE 3/4" CONDUIT (AS SPECIFIED) FROM CONDUIT T-BODY TO LUMINAIRE POLE.

[illegible]

D

**GREENVILLE TOWN COMMON
& ESPLANADE PROJECT**

ELECTRICAL DETAILS 3 OF 3

Rev.	REVNO
2024-07-12	
MBN Project No.	
221115-02	
Drawing code:	
Drawing Scale: AS SHOWN	

C RES Designed by: Own by: 01A Reviewed by: GAW Submitted by: MARK PROIELLO	Clad by: DJS

THE EAST GROUP
Engineering • Architecture
324 EVANS ST
GREENVILLE, NC 27634
NC ENGINEERING FIRM LICENSE NO. CQ2096
NC LANDSCAPE FIRM LICENSE NO. C-427




A

SEAL

Sheet
Reference No.
E-503
INDEX: 112B OF 114

Case: Q 18A1221315-02120 CADD Active | Greenville Town Commons 122131502F-S03 : Pinned: 2/10/2025 8:49 AM by AUCOIN, DAVID : Saved: 2/10/2025 9:15 AM by RSHEA MOFFATT & NICHOL

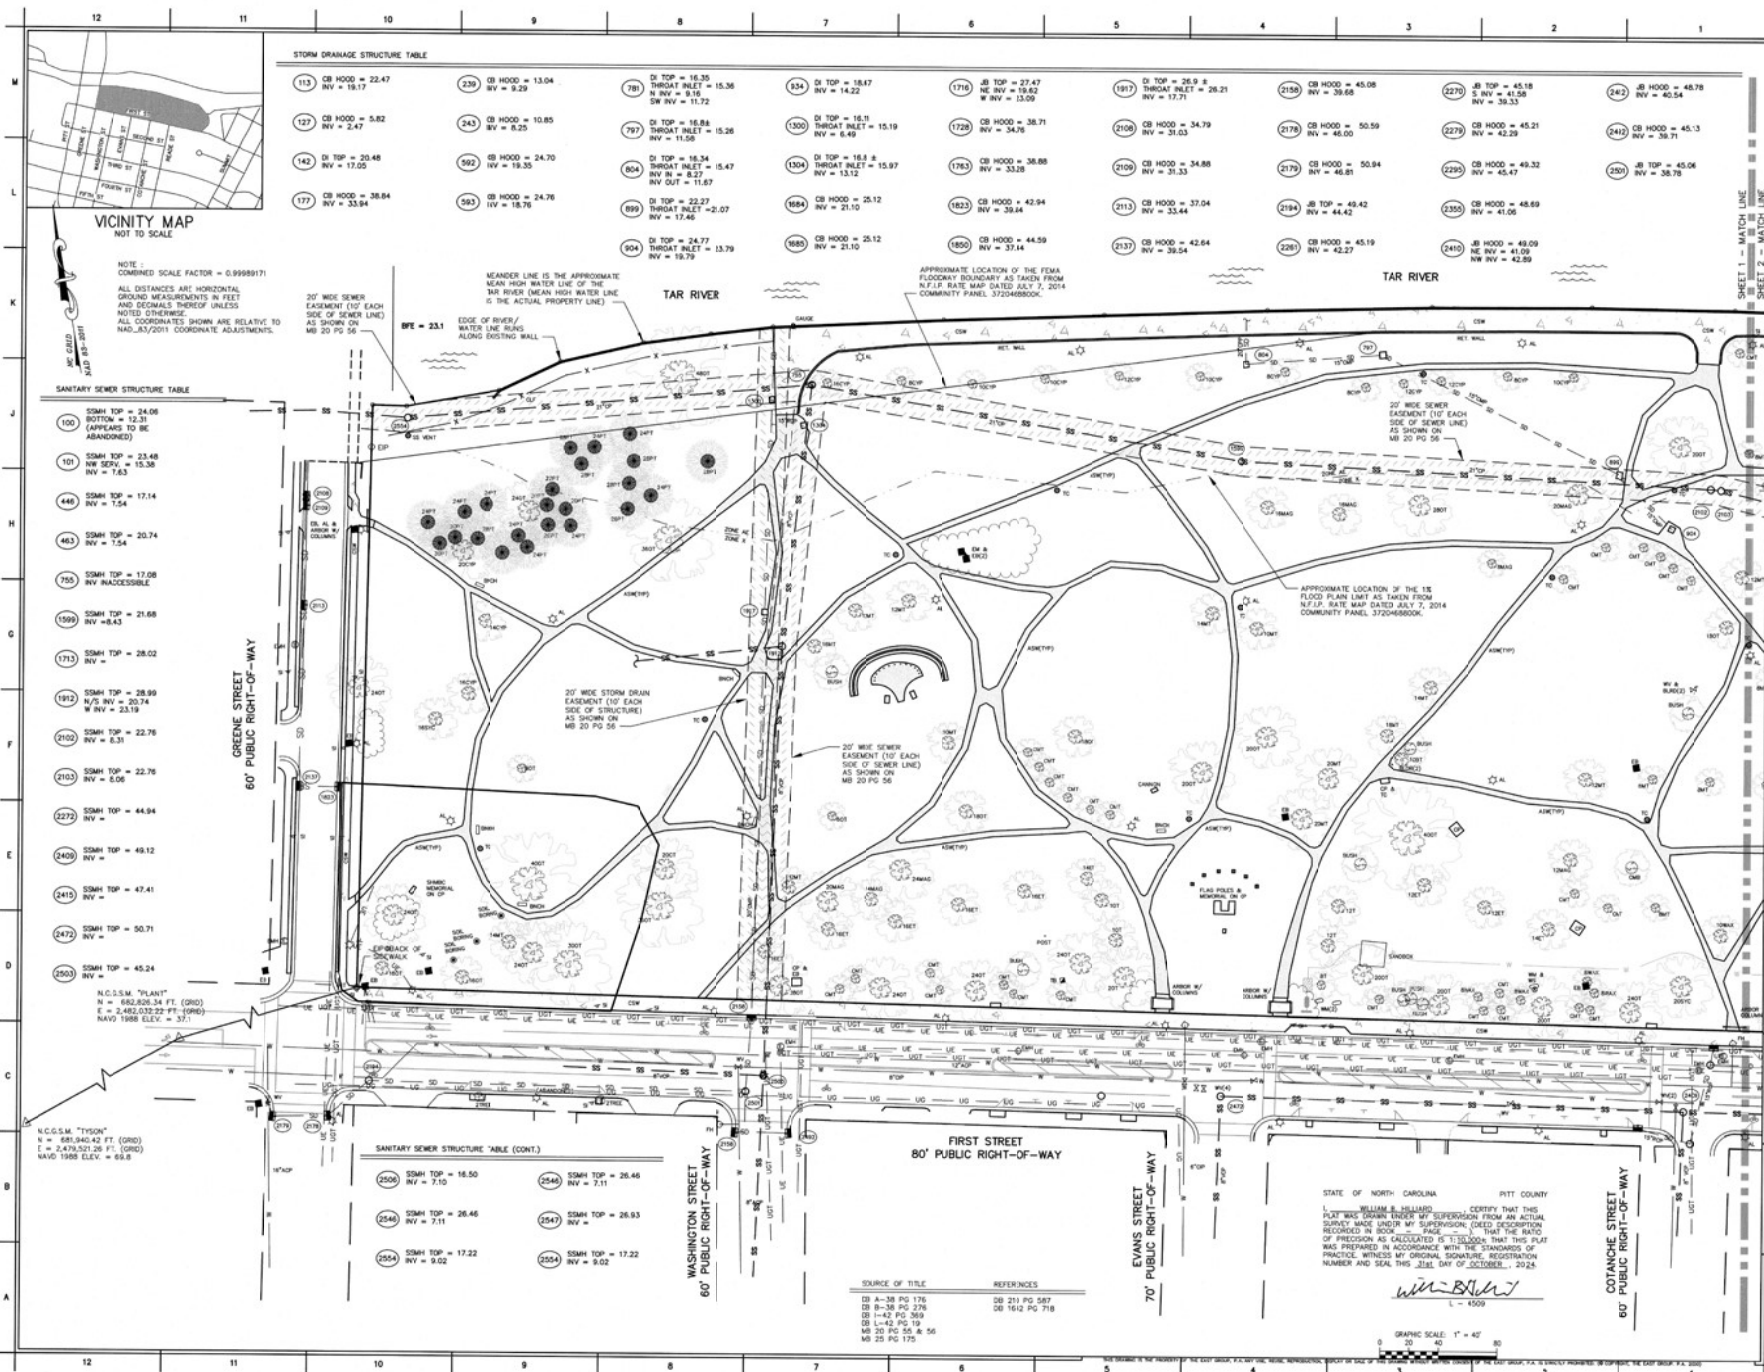

STORM DRAINAGE STRUCTURE TABLE

113 CB HOOD = 22.47 INV = 19.17	230 CB HOOD = 13.04 INV = 9.29	781 DI TOP = 16.35 THREAT INLET = 15.36 N INV = 9.16 SW INV = 11.72	834 DI TOP = 18.47 THREAT INLET = 14.22	1716 JB TOP = 27.47 NE INV = 19.82 SW INV = 13.09	1917 DI TOP = 26.9 THREAT INLET = 26.21 INV = 17.71	2156 CB HOOD = 45.08 INV = 39.68	2270 JB HOOD = 45.18 S INV = 41.58 INV = 39.33	2421 JB HOOD = 45.78 INV = 40.54
127 CB HOOD = 5.82 INV = 2.47	243 CB HOOD = 10.85 INV = 8.25	797 DI TOP = 16.88 THREAT INLET = 15.26 INV = 11.58	1300 DI TOP = 16.1 THREAT INLET = 15.19 INV = 6.49	1728 CB HOOD = 38.71 INV = 34.78	2106 CB HOOD = 34.79 INV = 31.03	2178 CB HOOD = 50.59 INV = 46.81	2279 CB HOOD = 45.21 INV = 42.29	2410 CB HOOD = 45.13 INV = 38.71
142 DI TOP = 20.48 INV = 17.05	592 CB HOOD = 24.70 INV = 19.35	804 DI TOP = 18.34 THREAT INLET = 15.47 INV IN = 8.27 INV OUT = 11.87	1304 DI TOP = 16.8 THREAT INLET = 15.87 INV = 13.12	1763 CB HOOD = 38.88 INV = 33.28	2109 CB HOOD = 34.88 INV = 31.33	2179 CB HOOD = 50.94 INV = 46.81	2295 CB HOOD = 49.32 INV = 45.47	2411 CB HOOD = 45.06 INV = 38.78
177 CB HOOD = 38.84 INV = 33.94	593 CB HOOD = 24.76 INV = 18.76	899 DI TOP = 22.27 THREAT INLET = 2.07 INV = 17.46	1884 DI HOOD = 26.12 INV = 21.10	1823 CB HOOD = 42.94 INV = 39.14	2113 CB HOOD = 37.04 INV = 33.44	2184 JB HOOD = 49.42 INV = 44.42	2355 CB HOOD = 48.69 INV = 41.06	
		904 DI TOP = 24.77 THREAT INLET = 13.79 INV = 18.79	988 CB HOOD = 25.12 INV = 21.10	1850 CB HOOD = 44.59 INV = 37.14	2137 CB HOOD = 42.64 INV = 39.54	2281 CB HOOD = 45.19 INV = 42.27	2410 JB HOOD = 49.09 NE INV = 41.09 NW INV = 42.59	

NOTE:
COMBINED SCALE FACTOR = 0.99989171
ALL DISTANCES ARE HORIZONTAL
GROUND MEASUREMENTS IN FEET
AND DECIMALS THEREOF UNLESS
NOTED OTHERWISE.
ALL COORDINATES SHOWN ARE RELATIVE TO
NAD 83/2011 COORDINATE ADJUSTMENTS.

MEANDER LINE IS THE APPROXIMATE
MEAN HIGH WATER LINE OF THE
TAR RIVER (MEAN HIGH WATER LINE
IS THE ACTUAL PROPERTY LINE)

APPROXIMATE LOCATION OF THE FEMA
FLOODPLAIN BOUNDARY AS TAKEN FROM
N.F.P. RATE MAP DATED JULY 7, 2014
COMMUNITY PANEL 372046850K.

SANITARY SEWER STRUCTURE TABLE

100 SSMH TOP = 24.08 BOTTOM = 15.31 (APPEARS TO BE ABANDONED)
101 SSMH TOP = 23.48 NW SERV. = 15.38 INV = 7.63
448 SSMH TOP = 17.14 INV = 7.54
463 SSMH TOP = 20.74 INV = 7.54
758 SSMH TOP = 17.08 INV INADEQUATE
1589 SSMH TOP = 21.88 INV = 8.43
1713 SSMH TOP = 28.02 INV =
1912 SSMH TOP = 28.99 W/S INV = 20.74 INV = 23.19
2102 SSMH TOP = 22.76 INV = 8.31
2103 SSMH TOP = 22.76 INV = 6.06
2277 SSMH TOP = 44.94 INV =
2403 SSMH TOP = 49.12 INV =
2410 SSMH TOP = 47.41 INV =
2477 SSMH TOP = 50.71 INV =
2501 SSMH TOP = 45.24 INV =

N.C.S.M. "PLANT"
N = 682,826.34 FT. (GRID)
E = 2,482,032.22 FT. (GRID)
NAVD 1988 ELEV. = 37.1

SANITARY SEWER STRUCTURE TABLE (CONT.)

2506 SSMH TOP = 16.50 INV = 7.10
2546 SSMH TOP = 26.46 INV = 7.11
2548 SSMH TOP = 26.46 INV = 7.11
2554 SSMH TOP = 17.22 INV = 9.02

2546 SSMH TOP = 26.46 INV = 7.11
2547 SSMH TOP = 26.93 INV =
2554 SSMH TOP = 17.22 INV = 9.02

SOURCE OF TITLE	REFERENCES
DB A-38 PG 176	DB 211 PG 587
DB B-38 PG 276	DB 1612 PG 718
DB I-42 PG 369	
DB L-42 PG 19	
DB 20 PG 55 & 56	
DB 25 PG 175	

STATE OF NORTH CAROLINA
PITTSBOROUGH COUNTY
10/31/2024

LEGEND

ECM = EXISTING CONCRETE MONUMENT
EP = EXISTING IRON PIPE
ES = EXISTING IRON STRIKE
ERS = EXISTING RAILROAD SPIKE
AL = AREA LEAK
ASB = ASPHALT SIDEWALK
BMT = BORDO MULCH TRAIL
BRCH = BRANCH
BT = BRANCH TIE
CB = CATCH BASIN
CJ = CAST IRON JOINT
CLP = CHAIN LINK FENCE
CM = CONCRETE MOUNTAIN
CSB = CONCRETE SIDEWALK
DI = DROP INLET
DS = ELECTRIC BOX
EMH = ELECTRIC MANHOLE
ET = ELEM TIE
EWP = ENGINEERED WOOD FIBER
FI = FIRE HYDRANT
FDC = FIBER OPTIC POST/SON
JB = JUNCTION BOX
JTB = JUNCTION TREE
MAH = MANHOLE
MIS = MIST/SPRINKLER
M = MAPLE TREE
M = MAPLE TREE
PCT = PECAN TREE
P = POWER POLE
PP = POWER POLE
RB = REDWOOD
RSC = REINFORCED CONCRETE PIPE
SYC = SYCAMORE TREE
T = TELEPHONE BOX
TSP = TRAFFIC SIGNAL BOX
VOP = VITRIFIED CLAY PIPE
W = WATER MAIN
WV = WIRE FENCE
WV = WATER VALVE
WV = NOT TO SCALE
WV = NO POINT SET
WV = POWER ELECTRIC
WV = SEWER LINE
WV = STORM DRAIN
WV = UNDERGROUND CABLE
WV = UNDERGROUND TELECOMMUNICATIONS
WV = UNDERGROUND ELECTRIC
WV = UNDERGROUND GAS
WV = WATER LINE

NOTES

- 1) ALL DISTANCES SHOWN ARE HORIZONTAL GROUND DISTANCES.
- 2) NO TITLE OPINION OR COMMENT WAS PROVIDED TO THE EAST GROUP BY THE OWNER OR ANY AGENT OF THE OWNER AT THE TIME OF THIS SURVEY.
- 3) THIS PROPERTY IS SUBJECT TO THE TARPANCO RIVER REARLAND BUFFER RULES.
- 4) THE SURVEYOR MADE NO ATTEMPT TO LOCATE OR DELINEATE ANY WETLANDS LOCATED ON THE SUBJECT PROPERTY.
- 5) THE SURVEYOR MAKES NO GUARANTEE THAT THERE ARE NO OTHER EASEMENTS THAT MAY BENEFIT OR BURDEN THE SUBJECT PROPERTY.
- 6) THIS PROPERTY IS LOCATED IN ZONE K AND AE AND IS PARTIALLY LOCATED IN A SPECIAL FLOOD HAZARD AREA AS TAKEN FROM N.F.P. RATE MAP DATED JULY 7, 2014 COMMUNITY PANEL 372046850K. BASE FLOOD ELEVATION (BFE) NOTED HEREON.
- 7) REFERENCE IS HEREBY MADE TO A SURVEY MAP OF THE NORTHEAST ADJACENT PROPERTY BY RIVERS AND ASSOCIATES DATED JUNE 16, 1978 TITLED "PROPERTY OF ROBERT T. MONTAGUOLA, ETC."
- 8) UNDERGROUND UTILITIES TAKEN FROM INFORMATION PROVIDED BY GREENVILLE UTILITIES COMMISSION AND AERIAL GROUND EVIDENCE.
- 9) THIS SURVEY UPDATE DOES NOT INCLUDE IMPROVEMENTS FOR THE PROPERTY INSTALLED AFTER THE SEPTEMBER 2023 REVISION.

5/8/25	UPDATED LOCATIONS & TOPO SURVEY	WEN	
6/10/25	REVISED PROPERTY BOUNDARY	WEN	
6/26/25	REVISED IMPROVEMENTS (PLAYGROUND AREA), SHEETS 2 AND 4.	WEN	
REV. NO.	DATE	REVISIONS	BY

THE EAST GROUP, P.A.
Engineering • Architecture • Surveying • Technology
1100 N. 1st St., Suite 100, Greenville, SC 29601-4000 (P)


PROJECT TITLE
CITY OF GREENVILLE
TOWN COMMONS

DRAWING TITLE
CITY OF GREENVILLE, PITT CO., NC
LOCATION SURVEY

SCALE	AS NOTED	DATE	BY
1" = 40'	12/21/15	1 OF 4	

20150253

SU1

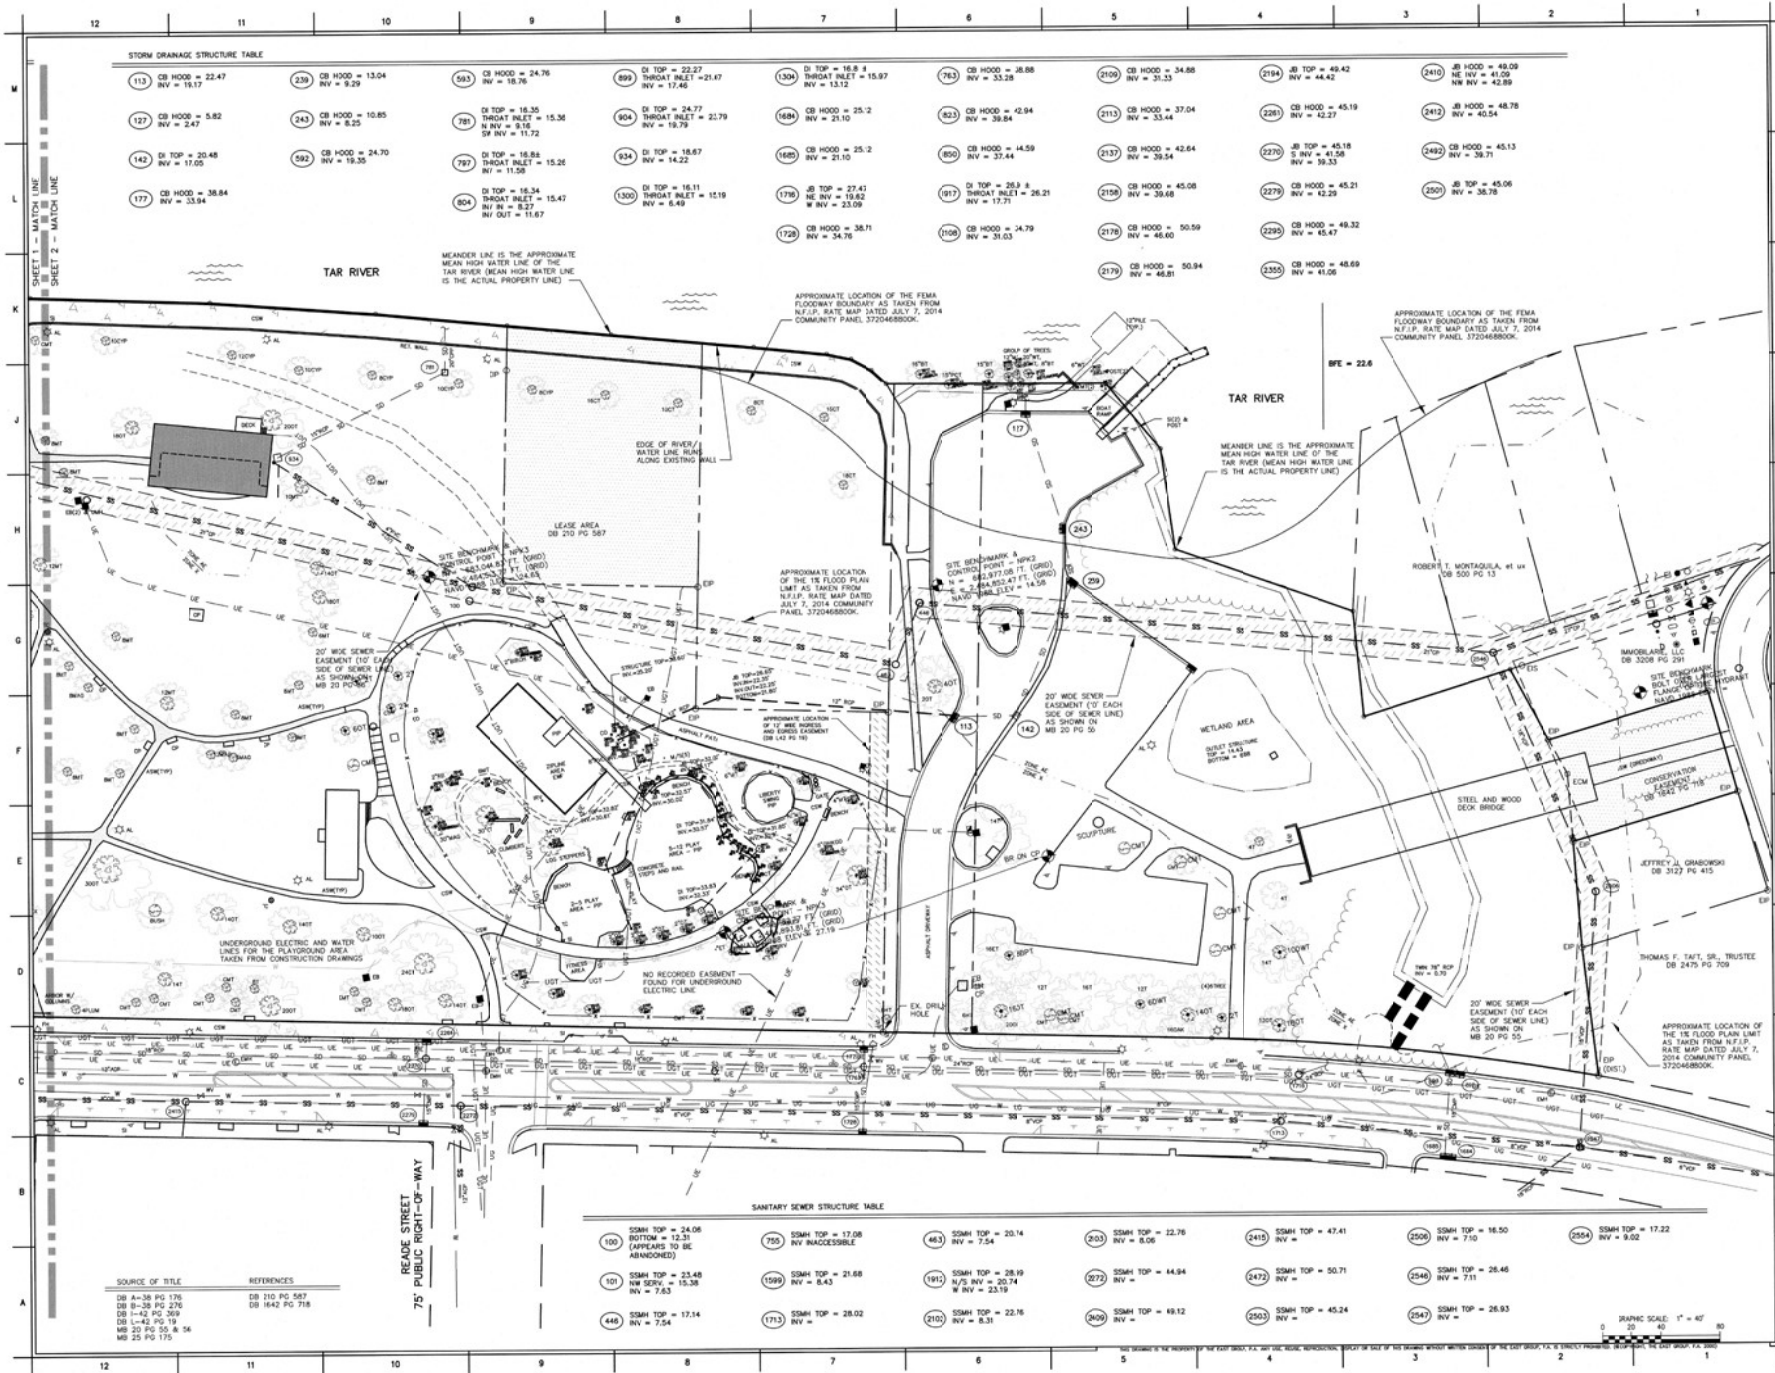

STORM DRAINAGE STRUCTURE TABLE

113 CB HOOD = 22.47 INV = 19.17	239 CB HOOD = 13.04 INV = 9.29	593 CB HOOD = 24.76 INV = 16.76	899 DI TOP = 22.27 THREAT INLET = 21.87 INV = 17.46	1304 DI TOP = 16.8 THREAT INLET = 15.97 INV = 13.12	763 CB HOOD = 18.86 INV = 35.28	2106 CB HOOD = 34.86 INV = 31.33	2194 JB TOP = 49.42 INV = 46.42	2410 JB HOOD = 49.09 NE INV = 41.09 NW INV = 42.89
127 CB HOOD = 5.82 INV = 2.47	243 CB HOOD = 10.85 INV = 8.25	781 DI TOP = 16.35 THREAT INLET = 15.36 INV = 9.16	904 DI TOP = 24.77 THREAT INLET = 21.79 INV = 19.79	1684 CB HOOD = 25.2 INV = 21.10	823 CB HOOD = 42.94 INV = 39.84	2113 CB HOOD = 37.04 INV = 33.44	2281 CB HOOD = 45.19 INV = 42.27	2412 JB HOOD = 48.78 INV = 40.54
142 DI TOP = 20.48 INV = 17.05	592 CB HOOD = 24.70 INV = 19.35	787 DI TOP = 18.88 THREAT INLET = 15.26 INV = 11.58	934 DI TOP = 18.87 THREAT INLET = 14.22 INV = 11.58	1680 CB HOOD = 25.2 INV = 21.10	800 CB HOOD = 44.59 INV = 39.44	2137 CB HOOD = 42.64 INV = 39.54	2270 JB TOP = 45.18 S INV = 41.58 INV = 39.33	2492 CB HOOD = 45.13 INV = 39.71
177 CB HOOD = 38.84 INV = 33.84		804 DI TOP = 16.34 THREAT INLET = 15.47 INV = 8.27	1300 DI TOP = 16.11 THREAT INLET = 15.19 INV = 6.49	1719 JB TOP = 27.47 NE INV = 19.82 NW INV = 23.09	817 THREAT INLET = 26.21 INV = 19.71	2156 CB HOOD = 45.08 INV = 39.68	2279 CB HOOD = 45.21 INV = 42.29	2500 JB TOP = 45.06 INV = 38.78
			1728 CB HOOD = 38.71 INV = 34.78	1068 CB HOOD = 44.79 INV = 31.03	2178 CB HOOD = 50.59 INV = 46.60	2179 CB HOOD = 50.94 INV = 46.81	2300 CB HOOD = 46.89 INV = 41.06	

SANITARY SEWER STRUCTURE TABLE

100 SSMH TOP = 24.06 BOTTOM = 12.31 APPROX TO BE ABANDONED	755 SSMH TOP = 17.08 INV = 16.08	483 SSMH TOP = 20.14 INV = 7.54	203 SSMH TOP = 22.76 INV = 8.06	2415 SSMH TOP = 47.41 INV = 7.10	2508 SSMH TOP = 16.50 INV = 7.10	2554 SSMH TOP = 17.22 INV = 9.02
101 SSMH TOP = 23.48 NW SERV. = 15.38 INV = 7.63	1599 SSMH TOP = 21.88 INV = 8.43	1812 SSMH TOP = 28.19 N/2 INV = 20.74 W INV = 23.19	2072 SSMH TOP = 44.94 INV = 8.44	2472 SSMH TOP = 50.71 INV = 7.11	2548 SSMH TOP = 26.46 INV = 7.11	
448 SSMH TOP = 17.34 INV = 7.54	1713 SSMH TOP = 28.02 INV = 8.31	2102 SSMH TOP = 22.16 INV = 8.31	2503 SSMH TOP = 45.24 INV = 45.24	2547 SSMH TOP = 26.93 INV = 7.11		

SOURCE OF TITLE	REFERENCES
DB A-38 PG 176	DB 110 PG 567
DB B-38 PG 276	DB 1642 PG 718
DB C-42 PG 369	
DB D-42 PG 19	
DB 20 PG 55 & 56	
DB 25 PG 115	

LEGEND

- ECM = EXISTING CONCRETE MONUMENT
- EP = EXISTING IRON PIPE
- ES = EXISTING SAND
- ERRS = EXISTING RAILROAD SPIKE
- ASCP = APPROVED CONCRETE PIPE
- AL = AREA LIGHT
- ASL = ASPHALT SIDEWALK
- BMT = BORDO MULCH TRAIL
- BRCH = BRUSH
- BT = BRUSH TREE
- CB = CAST IRON PIPE
- CC = CAST IRON PIPE
- CM = CAST IRON PIPE
- CMB = CHESTNUT BUSH
- CN = CONCRETE SIDEWALK
- CYP = CYPRESS TREE
- DI = DROP INLET
- EB = ELECTRIC BOX
- EM = ELECTRIC MANHOLE
- ET = ELM TREE
- EW = ENGINEERED WOOD FIBER
- FC = FIRE HOSE
- FOC = FIBER OPTIC POST/BOX
- GB = GUY WIRE
- JB = JUNCTION BOX
- MA = MAGNOLIA TREE
| M/S = MISTY SPRINKLER | MT = MAPLE TREE |
| OT = OAK TREE | PCF = PECAN TREE |
| PP = POWER IN PLACE | PT = PINE TREE |
| RB = REDWOOD | RCR = REINFORCED CONCRETE PIPE |
| SVC = SYCAMORE TREE | ST = SYNTHETIC TURF |
| TB = TELEPHONE BOX | TSD = TRAFFIC SIGNAL BOX |
| UCP = UTILITY CLAY PIPE | WAX = WAX MYRTLE TREE |
| WIF = WIRE FENCE | WV = WILLOW TREE |
| WV = WATER VALVE | NOT TO SCALE |
| OVERHEAD ELECTRIC | |
| SEWER LINE | |
| UNDERGROUND CABLE | |
| UNDERGROUND TELECOMMUNICATIONS | |
| UNDERGROUND GAS | |
| WATER LINE | |

NOTES:

- 1) ALL DISTANCES SHOWN ARE HORIZONTAL GROUND DISTANCES.
- 2) NO TITLE ORIGIN OR COMMENT WAS PROVIDED TO THE EAST GROUP BY THE OWNER OR ANY AGENT OF THE OWNER AT THE TIME OF THIS SURVEY.
- 3) THIS PROPERTY IS SUBJECT TO THE TAY/PANCO RIVER PLANNED DEVELOPMENT PLANNING AND ZONING ORDINANCES.
- 4) THE SURVEYOR MADE NO ATTEMPT TO LOCATE OR CORRELATE ANY WETLANDS LOCATED ON THE SUBJECT PROPERTY.
- 5) THE SURVEYOR MAKES NO GUARANTEE THAT THERE ARE NO OTHER EASEMENTS THAT MAY BENEFIT OR BURDEN THE SUBJECT PROPERTY.
- 6) THIS PROPERTY IS LOCATED IN ZONE X AND AE AND IS PARTIALLY LOCATED IN A SPECIAL FLOOD HAZARD AREA AS TAKEN FROM N.F.P. RATE MAP DATED JULY 7, 2014 COMMUNITY PANEL 3720468800K. BASE FLOOD ELEVATION (BFE) NOTED HEREON.
- 7) REFERENCE TO HORIZONTAL MAP SURVEY MAP OF THE NORTHEAST ADJACENT PROPERTY BY RIVERS AND ASSOCIATED DATED JUNE 16, 1978 TITLED "PROPERTY OF ROBERT T. MONTAGU, ET AL."
- 8) UNDERGROUND UTILITIES TAKEN FROM INFORMATION PROVIDED BY GREENVILLE UTILITIES COMMISSION AND ABOVE GROUND EVIDENCE.
- 9) THIS SURVEY UPDATE DOES NOT INCLUDE IMPROVEMENTS FOR THE PROPERTY INSTALLED AFTER THE SEPTEMBER 2022 REVISION.

8/8/23 UPDATED LOCATION & TOPS SURVEY MSH

8/8/23 REVISIONED PROPERTY BOUNDARY MSH

8/8/23 REVISIONED IMPROVEMENTS PLAYGROUND AREA TO SHEETS 2 & 4 MSH

NO. DATE REVISIONS BY

Engineering & Architecture Surveying & Technology
1100 S. 1st St., Suite 100, Greenville, SC 29601-1000
803-600-0000

CITY OF GREENVILLE
TOWN COMMONS

CITY OF GREENVILLE, PITT CO., NC

LOCATION SURVEY

SCALE: AS SHOWN

DATE: 12/21/25

SHEET NO. 2 OF 4

DRAWING NO. 20150253

PROJECT NO. 20150253

SU2

