NOTE: KNOCK-DOWN DRIVEWAYS ARE PREFERRED.

WHEELCHAIR RAMPS TO BE PLACED WHERE APPLICABLE.

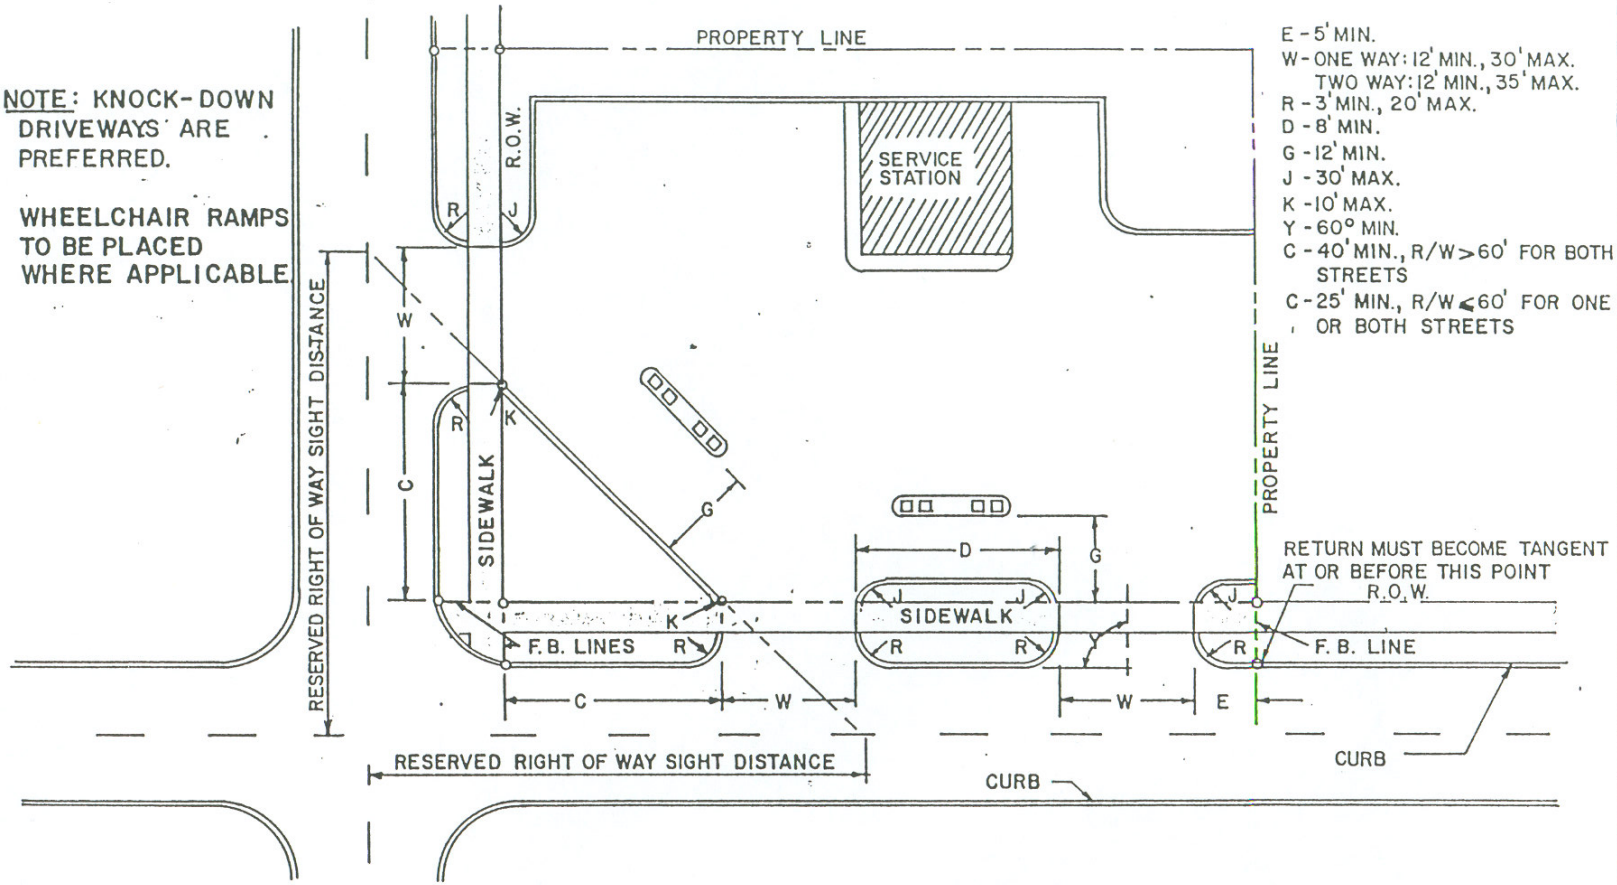

E - 5' MIN.
W - ONE WAY: 12' MIN., 30' MAX.
TWO WAY: 12' MIN., 35' MAX.
R - 3' MIN., 20' MAX.
D - 8' MIN.
G - 12' MIN.
J - 30' MAX.
K - 10' MAX.
Y - 60° MIN.
C - 40' MIN., R/W > 60' FOR BOTH STREETS
C - 25' MIN., R/W ≤ 60' FOR ONE OR BOTH STREETS

DOUBLE DRIVEWAYS TO A CORNER SERVICE STATION — URBAN

REVISIONS

NO.	DATE	DESCRIPTION

APPROVED: DATE May 8, 1980

STANDARD DRIVEWAY DETAIL — COMMERCIAL

CITY OF GREENVILLE, N.C. — ENGINEERING DEPT.

STD. NO.	REV.
50.08	