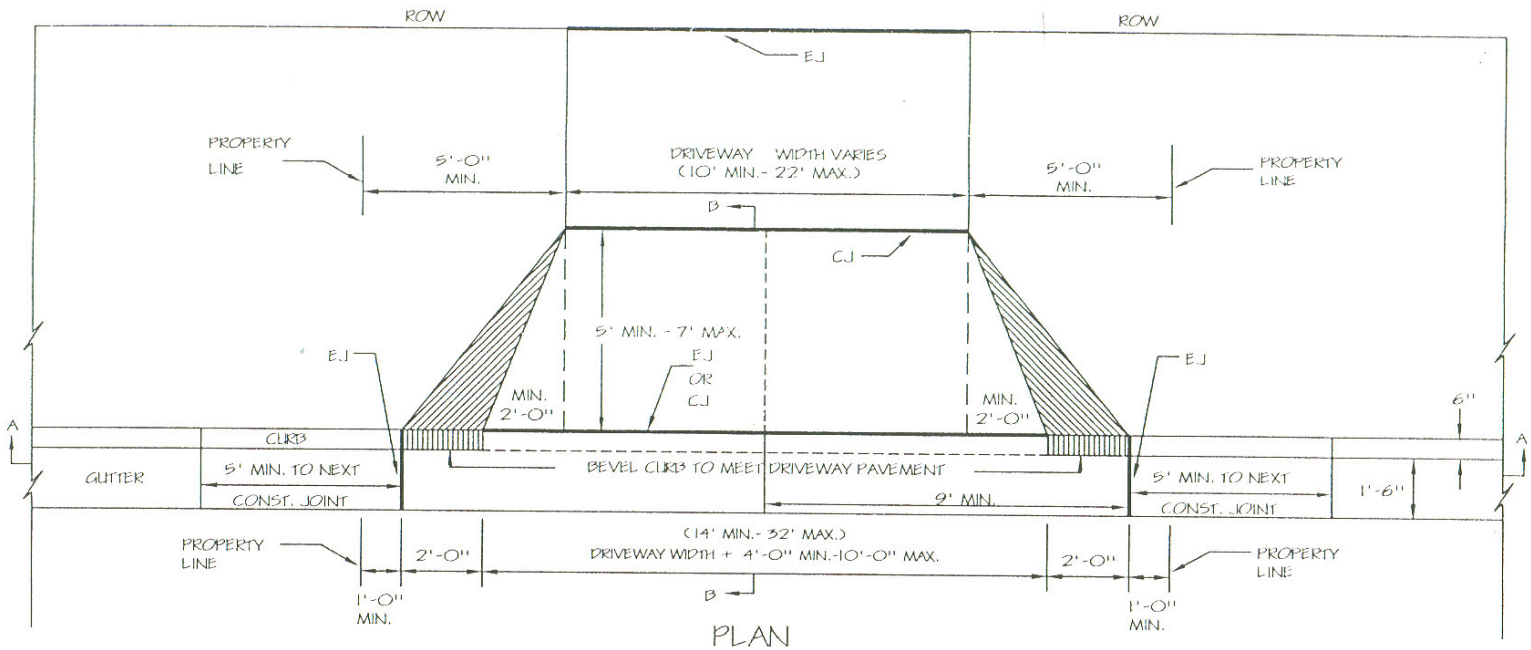

PLAN

EJ - EXPANSION JOINT
CJ - CONSTRUCTION JOINT

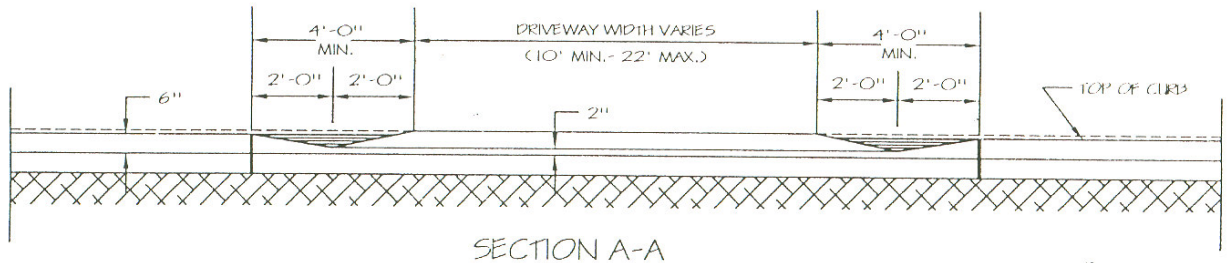

SECTION A-A

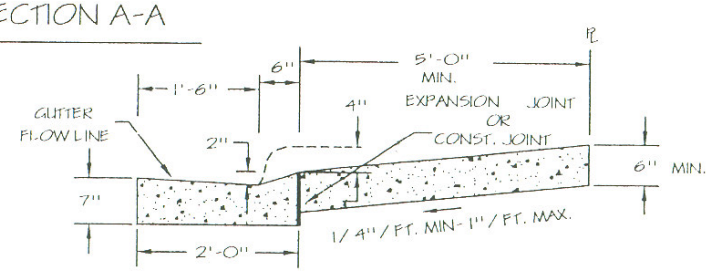

SECTION B-B

(NTS)

filename: I:\cadd\msdd\5001.dwg

NO.	DATE	DESCRIPTION
	04/28/98	REVISIONS
	11/10/98	REVISIONS
	08/10/99	REVISIONS

SCALE : 1" = 5'

APPROVED: DATE _____

STD. NO.	REV.
50.01	1

RESIDENTIAL DRIVEWAY WITH NO SIDEWALK

CITY OF GREENVILLE, N. C. ENGINEERING DIVISION