DocuSign Envelope ID: BEF9B9C9-CDF8-497D-8D3A-C79544B16B6B

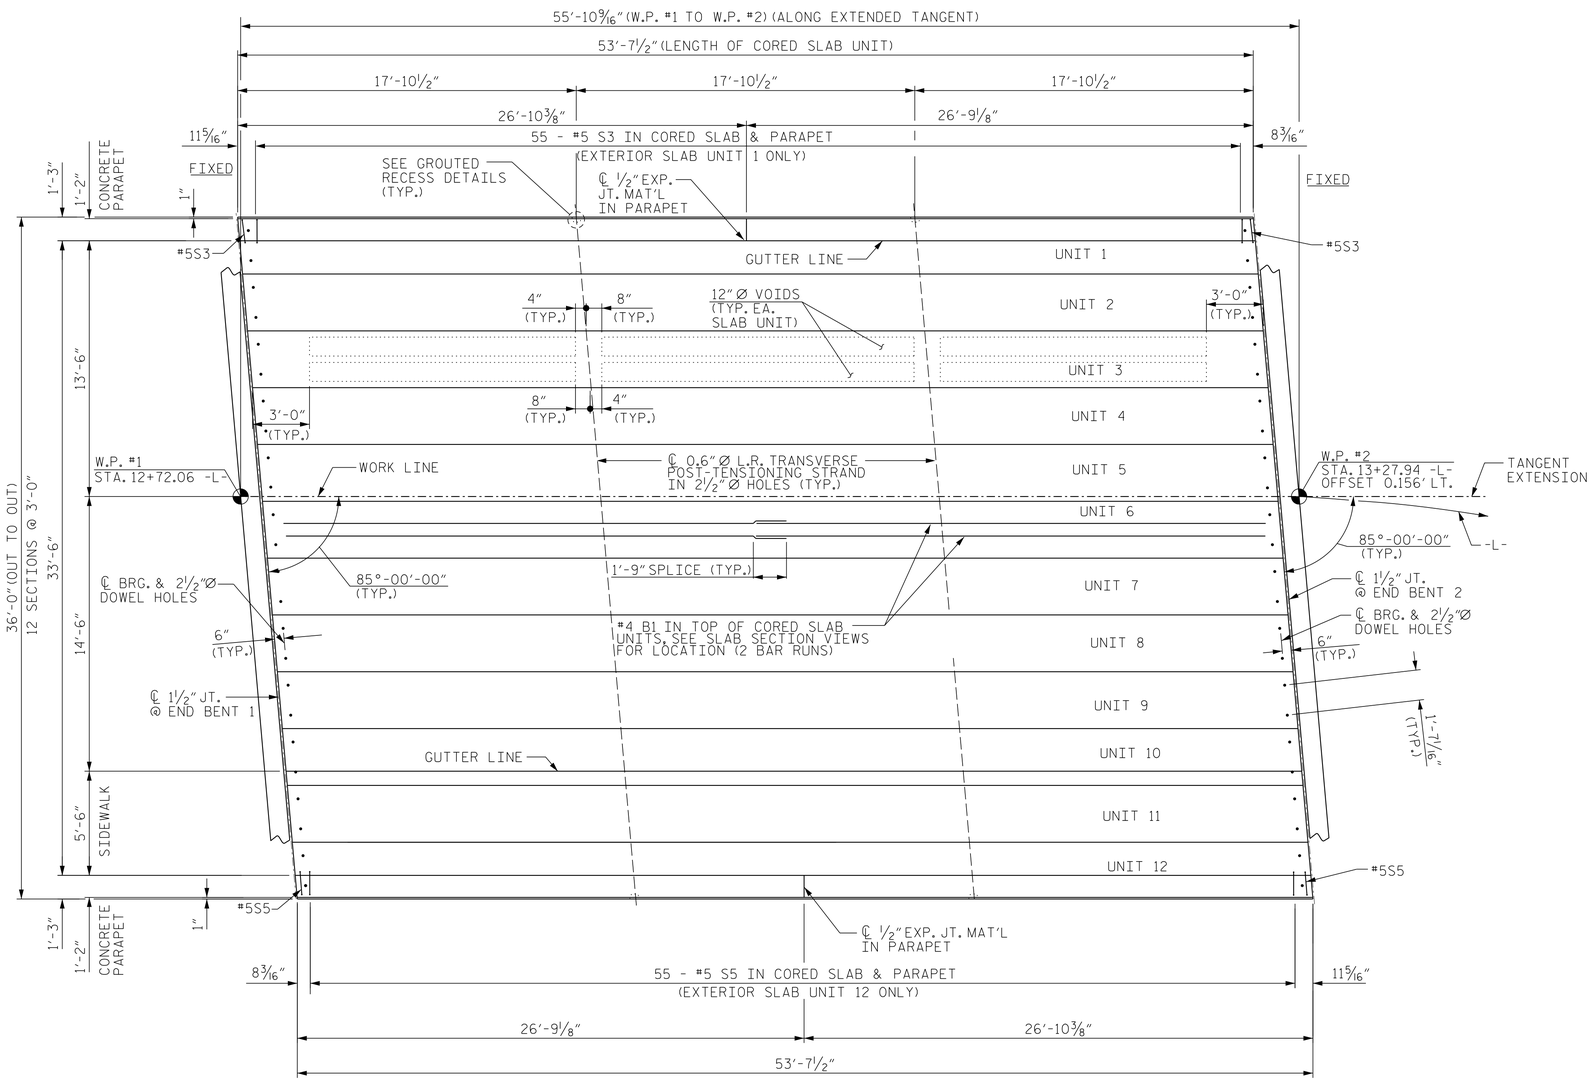

PLAN OF SPAN A

DocuSigned by:
NORTH CAROLINA PROFESSIONAL SEAL 22072 ENGINEER ARTHUR DILWORTH
3/14/2016

SEAL

REVISIONS			
NO.	DATE	DESCRIPTION	BY

WETHERILL ENGINEERING
1223 Jones Franklin Rd.
Raleigh, N.C. 27606
Bus: 919 851 8077
Fax: 919 851 8107
Lincense No. F-0377
TRANSPORTATION PLANNING/DESIGN - BRIDGE/STRUCTURE DESIGN
CIVIL/SITE DESIGN - GIS/GPS - CONSTRUCTION OBSERVATION

B-5100, BRIDGE NO. 421
WBS NO. 42236.1.1
CITY OF GREENVILLE *NORTH CAROLINA*
PITT COUNTY

SUPERSTRUCTURE PLAN OF SPAN

DATE:	1/25/12
SCALE:	N /A
DRAWN:	JCP
CHECKED:	JAD
PROJ. NO.:	B-5100
SHEET NO. S-6	TOTAL SHEETS 21

3/14/2016 3:29:38 PM
BK2011\11347.02\ B-5100 Greenville\Structures\DWG\SPANS.dgn