DocuSign Envelope ID: 48E8445A-B6A7-44DA-9BC8-F2FC4B918207

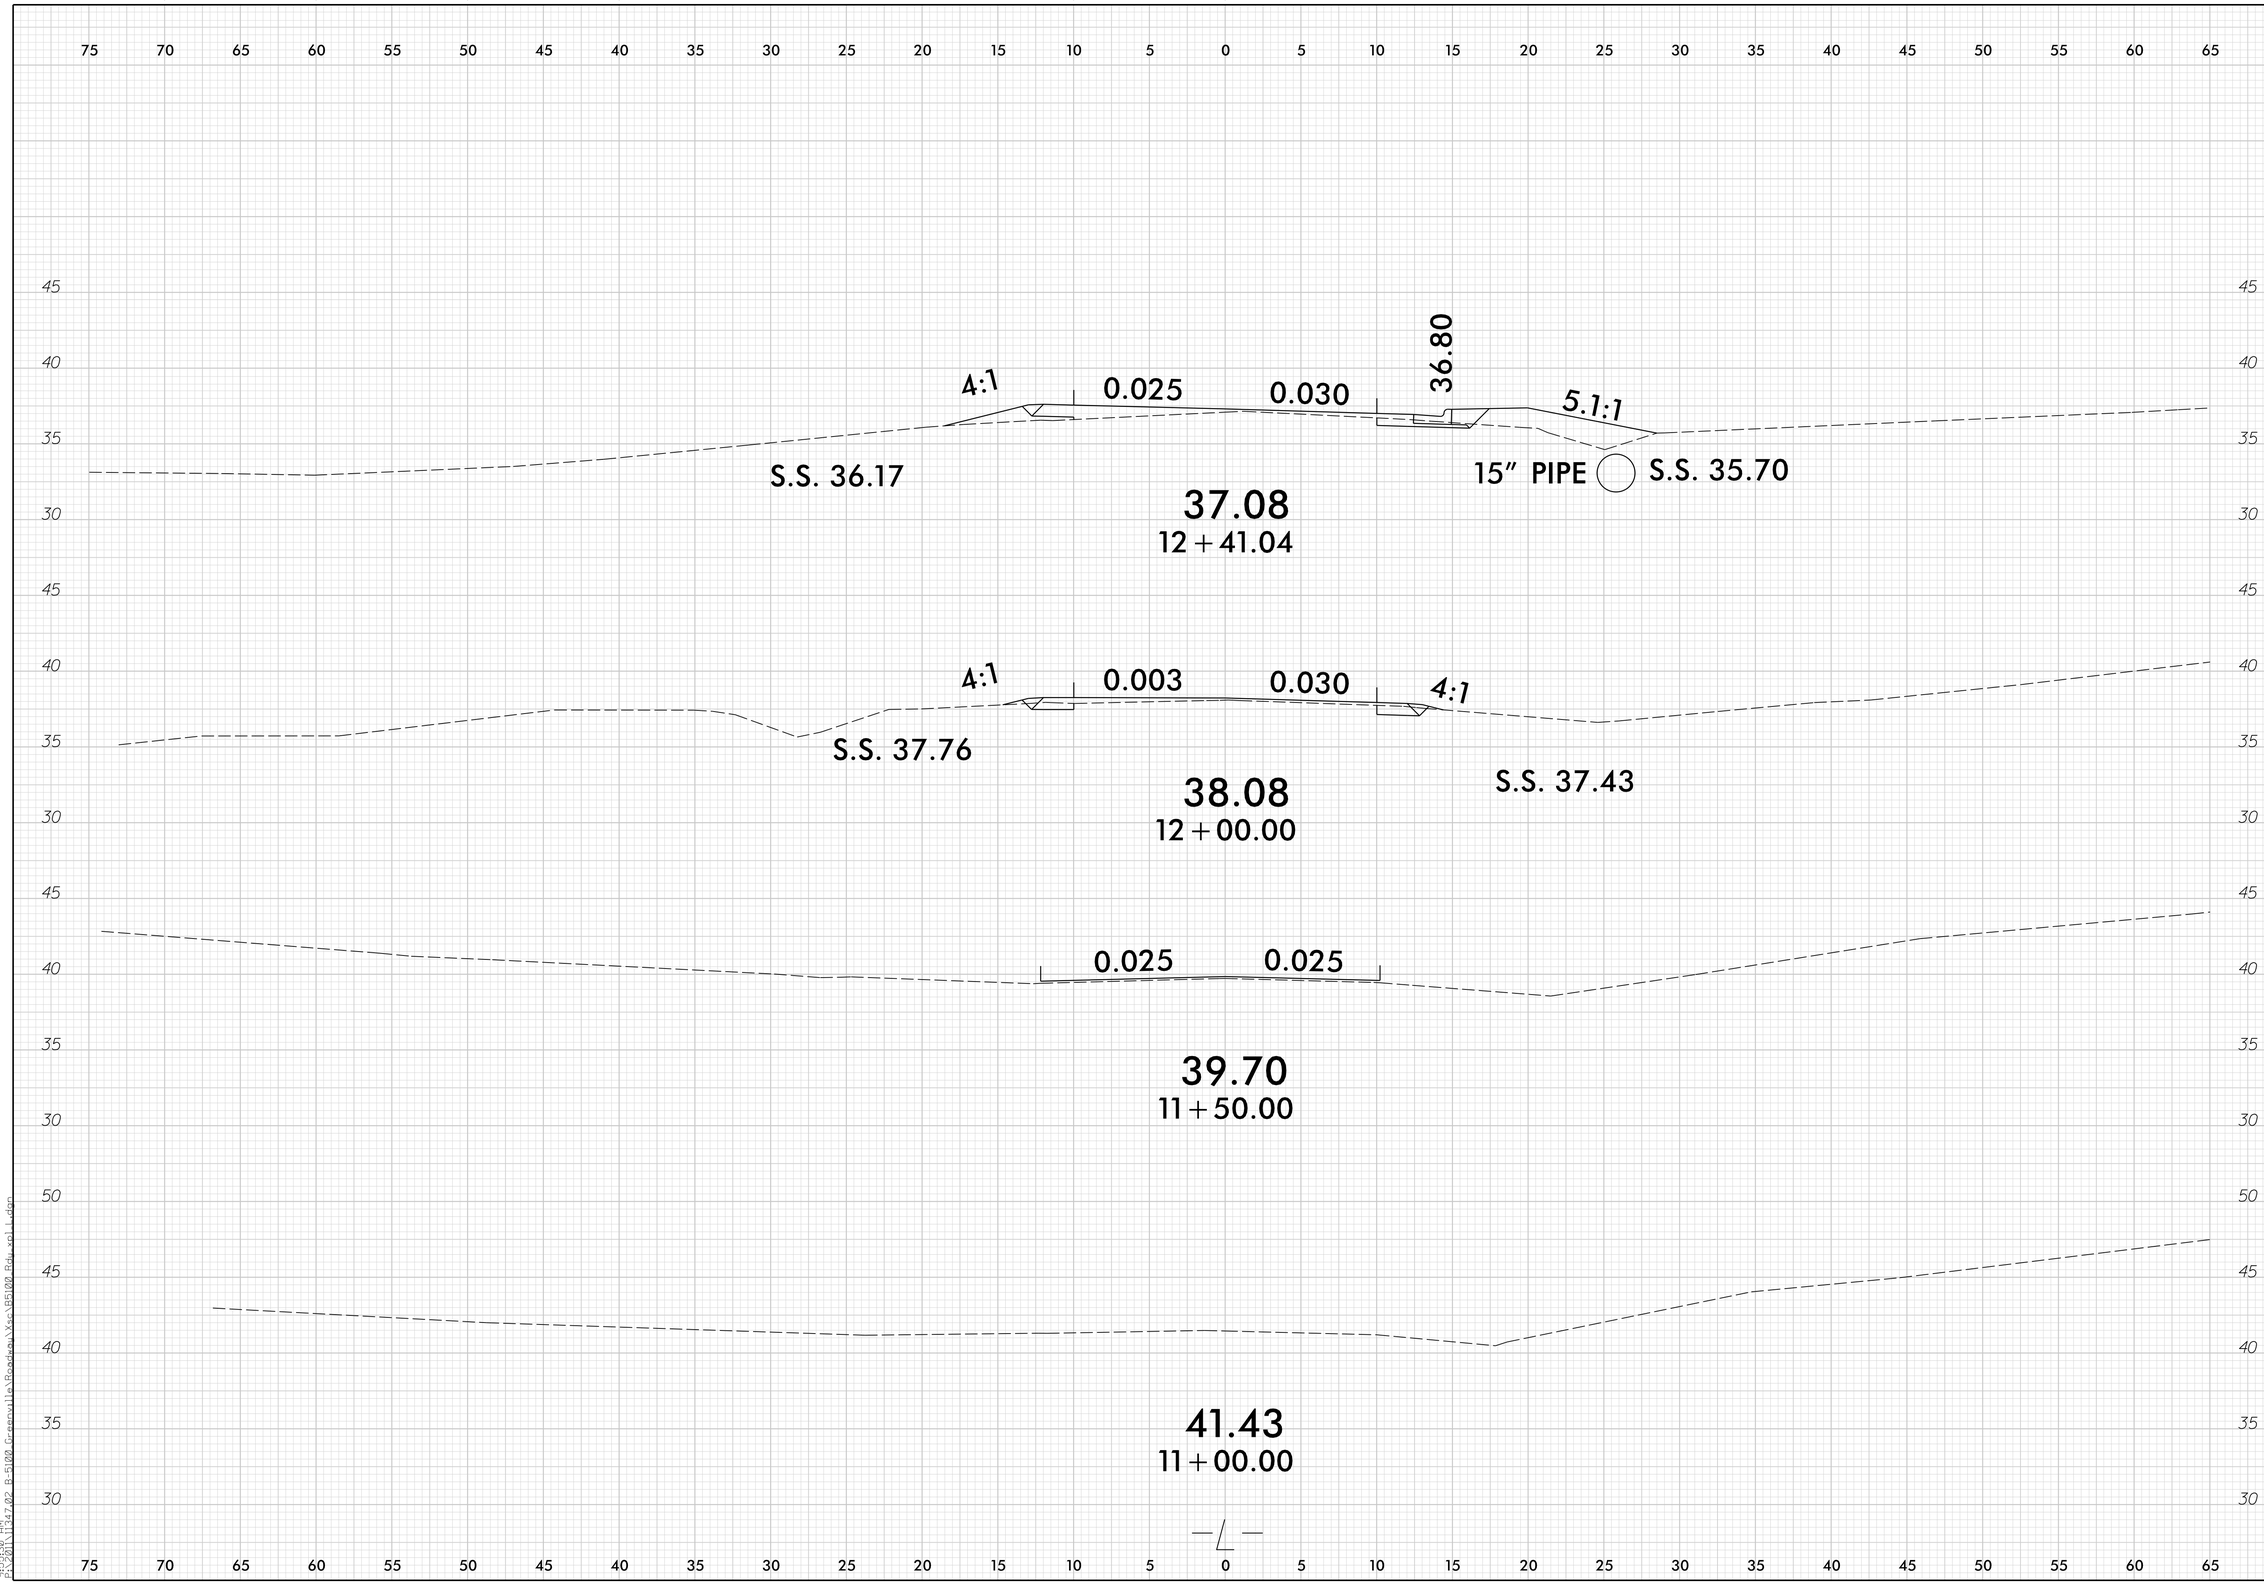

REVISIONS		
NO.	DATE	DESCRIPTION	BY

1223 Jones Franklin Rd.
Raleigh, N.C. 27606
Bus: 919 851 8077
Fax: 919 851 8107
License No. F-0377

WETHERILL ENGINEERING

TRANSPORTATION PLANNING/DESIGN - BRIDGE/STRUCTURE DESIGN
CIVIL/SITE DESIGN - GIS/GPS - CONSTRUCTION OBSERVATION

B-5100, BRIDGE NO. 421

CITY OF GREENVILLE

PITT COUNTY NORTH CAROLINA

-L- CROSS SECTIONS (KING GEORGE RD.)

DATE:	9-19-2011
SCALE:	1" = 5'
DRAWN:	BAM
CHECKED:	
PROJ. NO.:	B-5100
SHEET:	X-1

3/14/2016
8:55:30 AM
C:\2011\11247\02 B-5100 Greenville\Roadway\Xsec\B5100 Rdy xsl 1.dgn