DocuSign Envelope ID: 48E8445A-B6A7-44DA-9BC8-F2FC4B918207

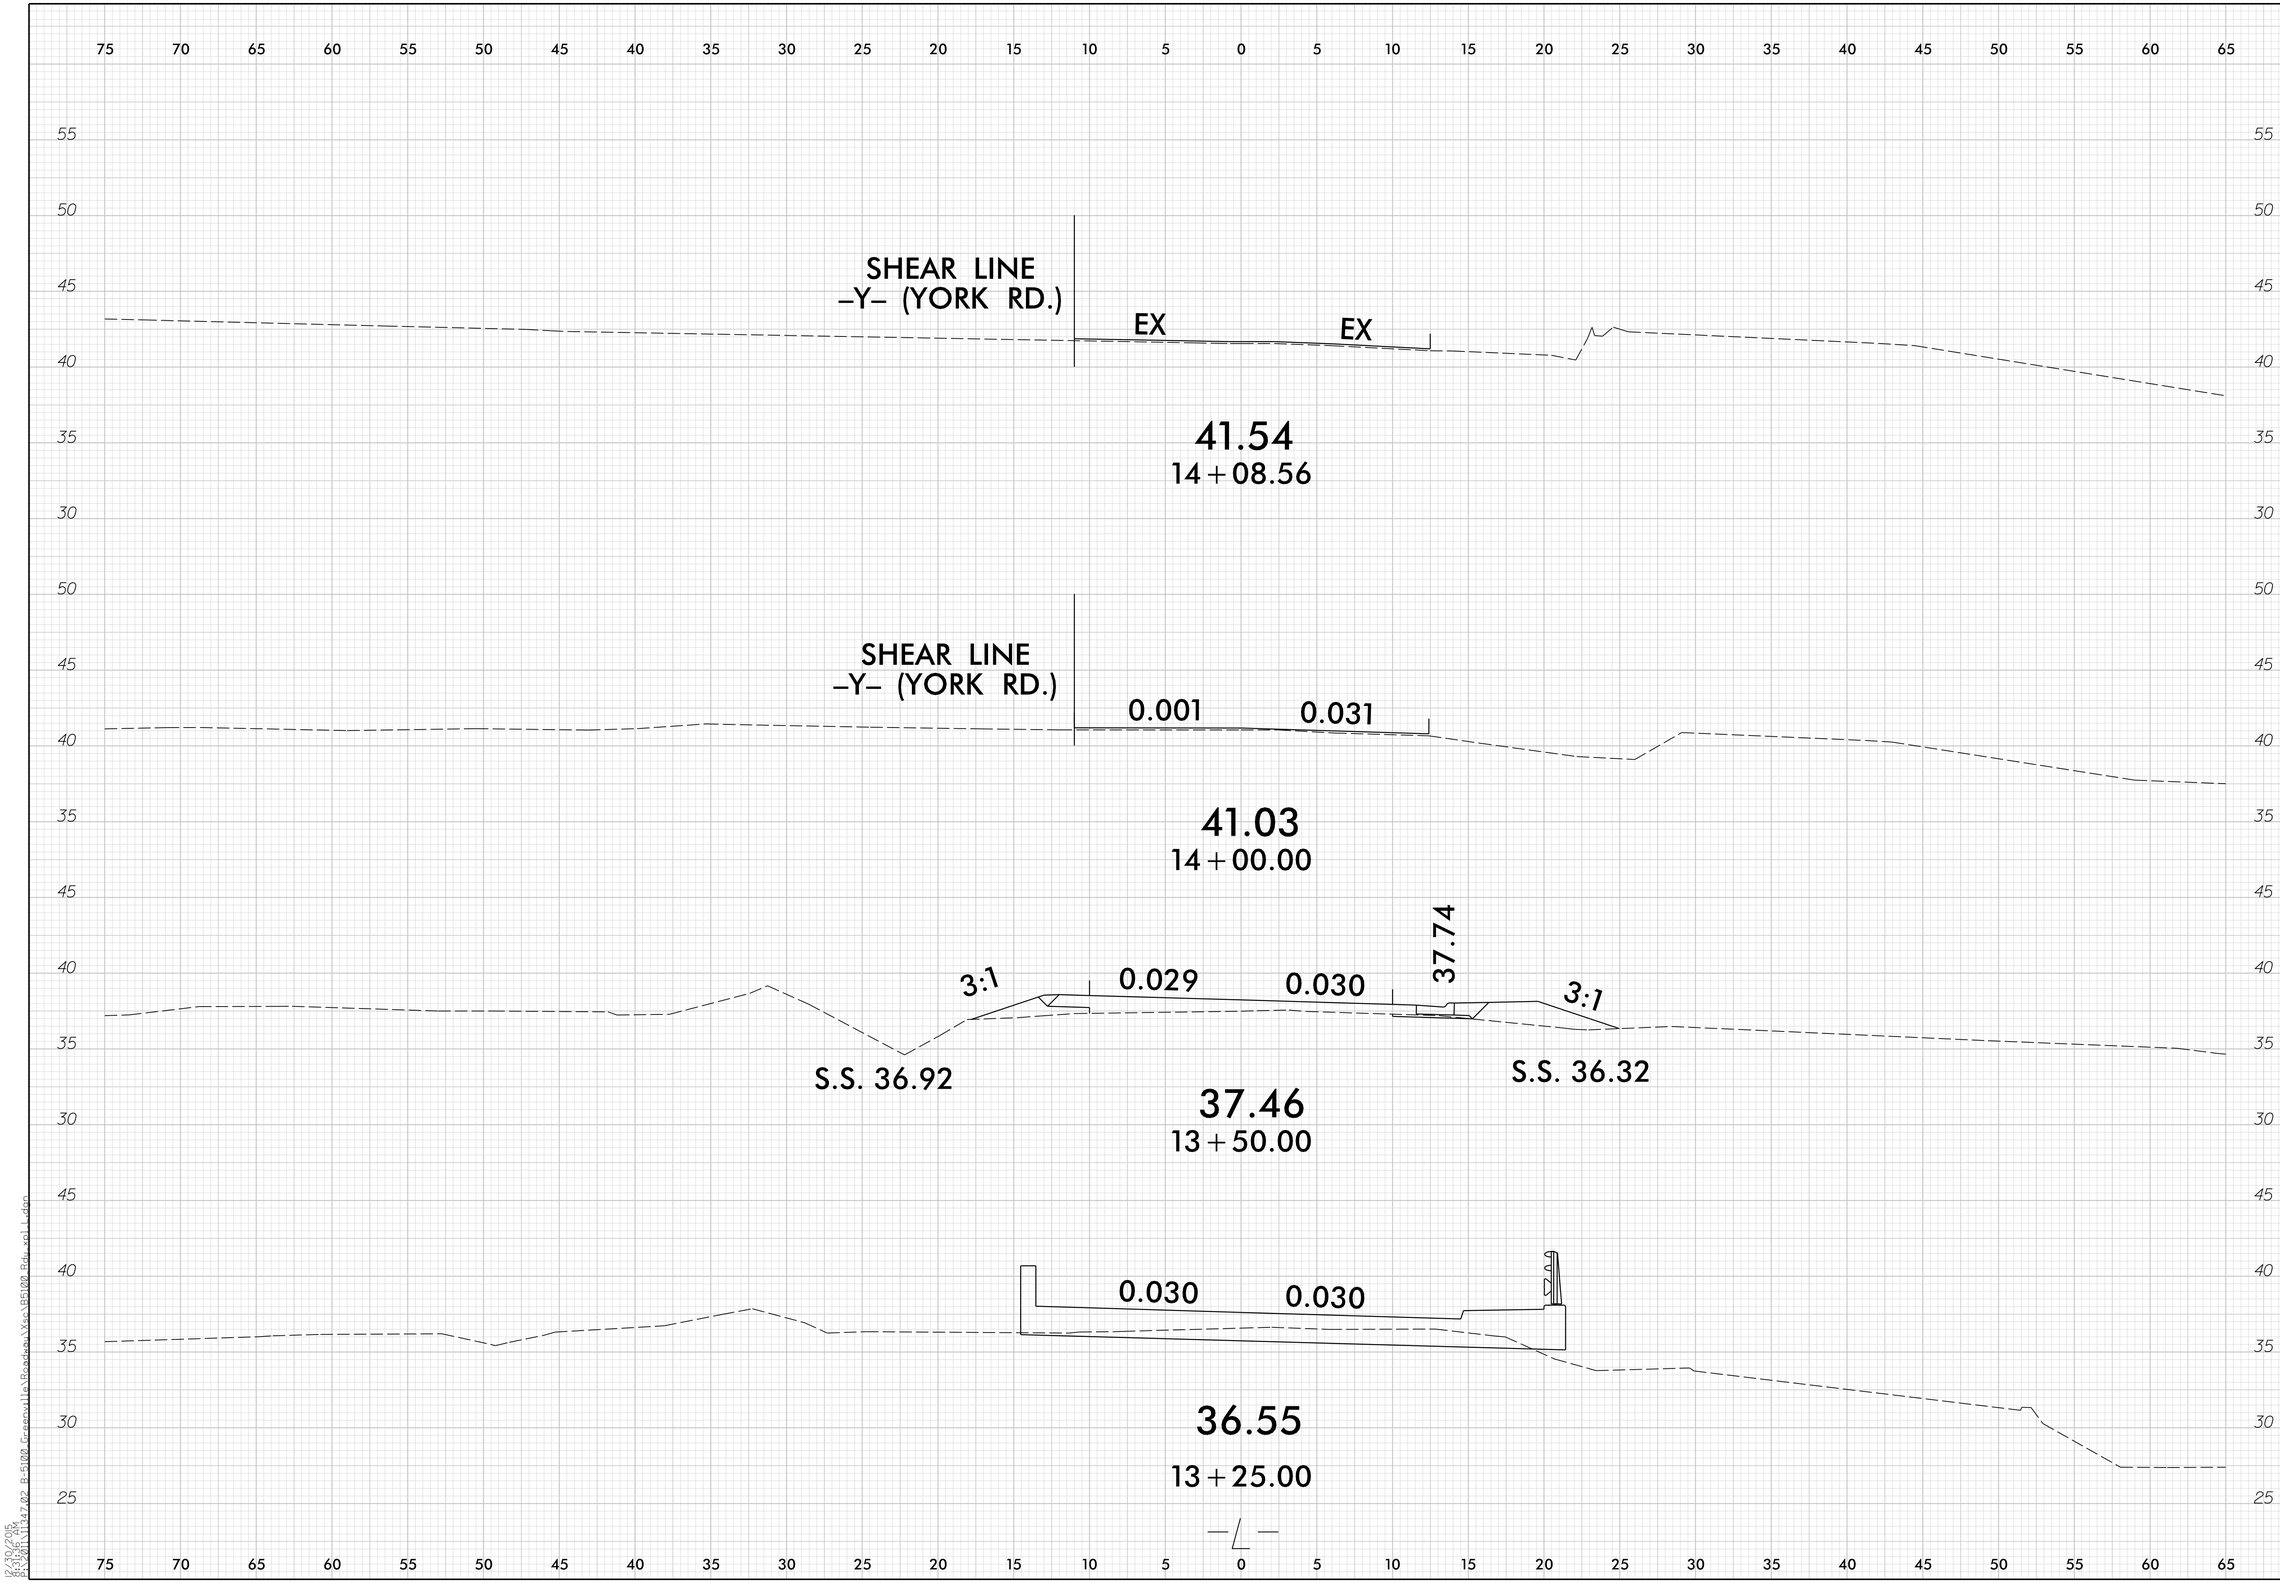

REVISIONS

NO.	DATE	DESCRIPTION	BY

1223 Jones Franklin Rd.
Raleigh, N.C. 27606
Bus: 919 851 8077
Fax: 919 851 8107
License No. F–0377

WETHERILL ENGINEERING

TRANSPORTATION PLANNING/DESIGN – BRIDGE/STRUCTURE DESIGN
CIVIL/SITE DESIGN – GIS/GPS – CONSTRUCTION OBSERVATION

B–5100, BRIDGE NO. 421

PITT COUNTY — CITY OF GREENVILLE — NORTH CAROLINA

–L– CROSS SECTIONS (KING GEORGE RD.)

DATE:	9–19–2011
SCALE:	1" = 5'
DRAWN:	BAM
CHECKED:	
PROJ. NO.:	B–5100
SHEET:	X–3

12/30/2015
8:31:36 AM
P:\2011\1147.02 B-5100 Greenville\Roadway\Xsec\B5100 Rdy xpl Ludon