DocuSign Envelope ID: 48E8445A-B6A7-44DA-9BC8-F2FC4B918207

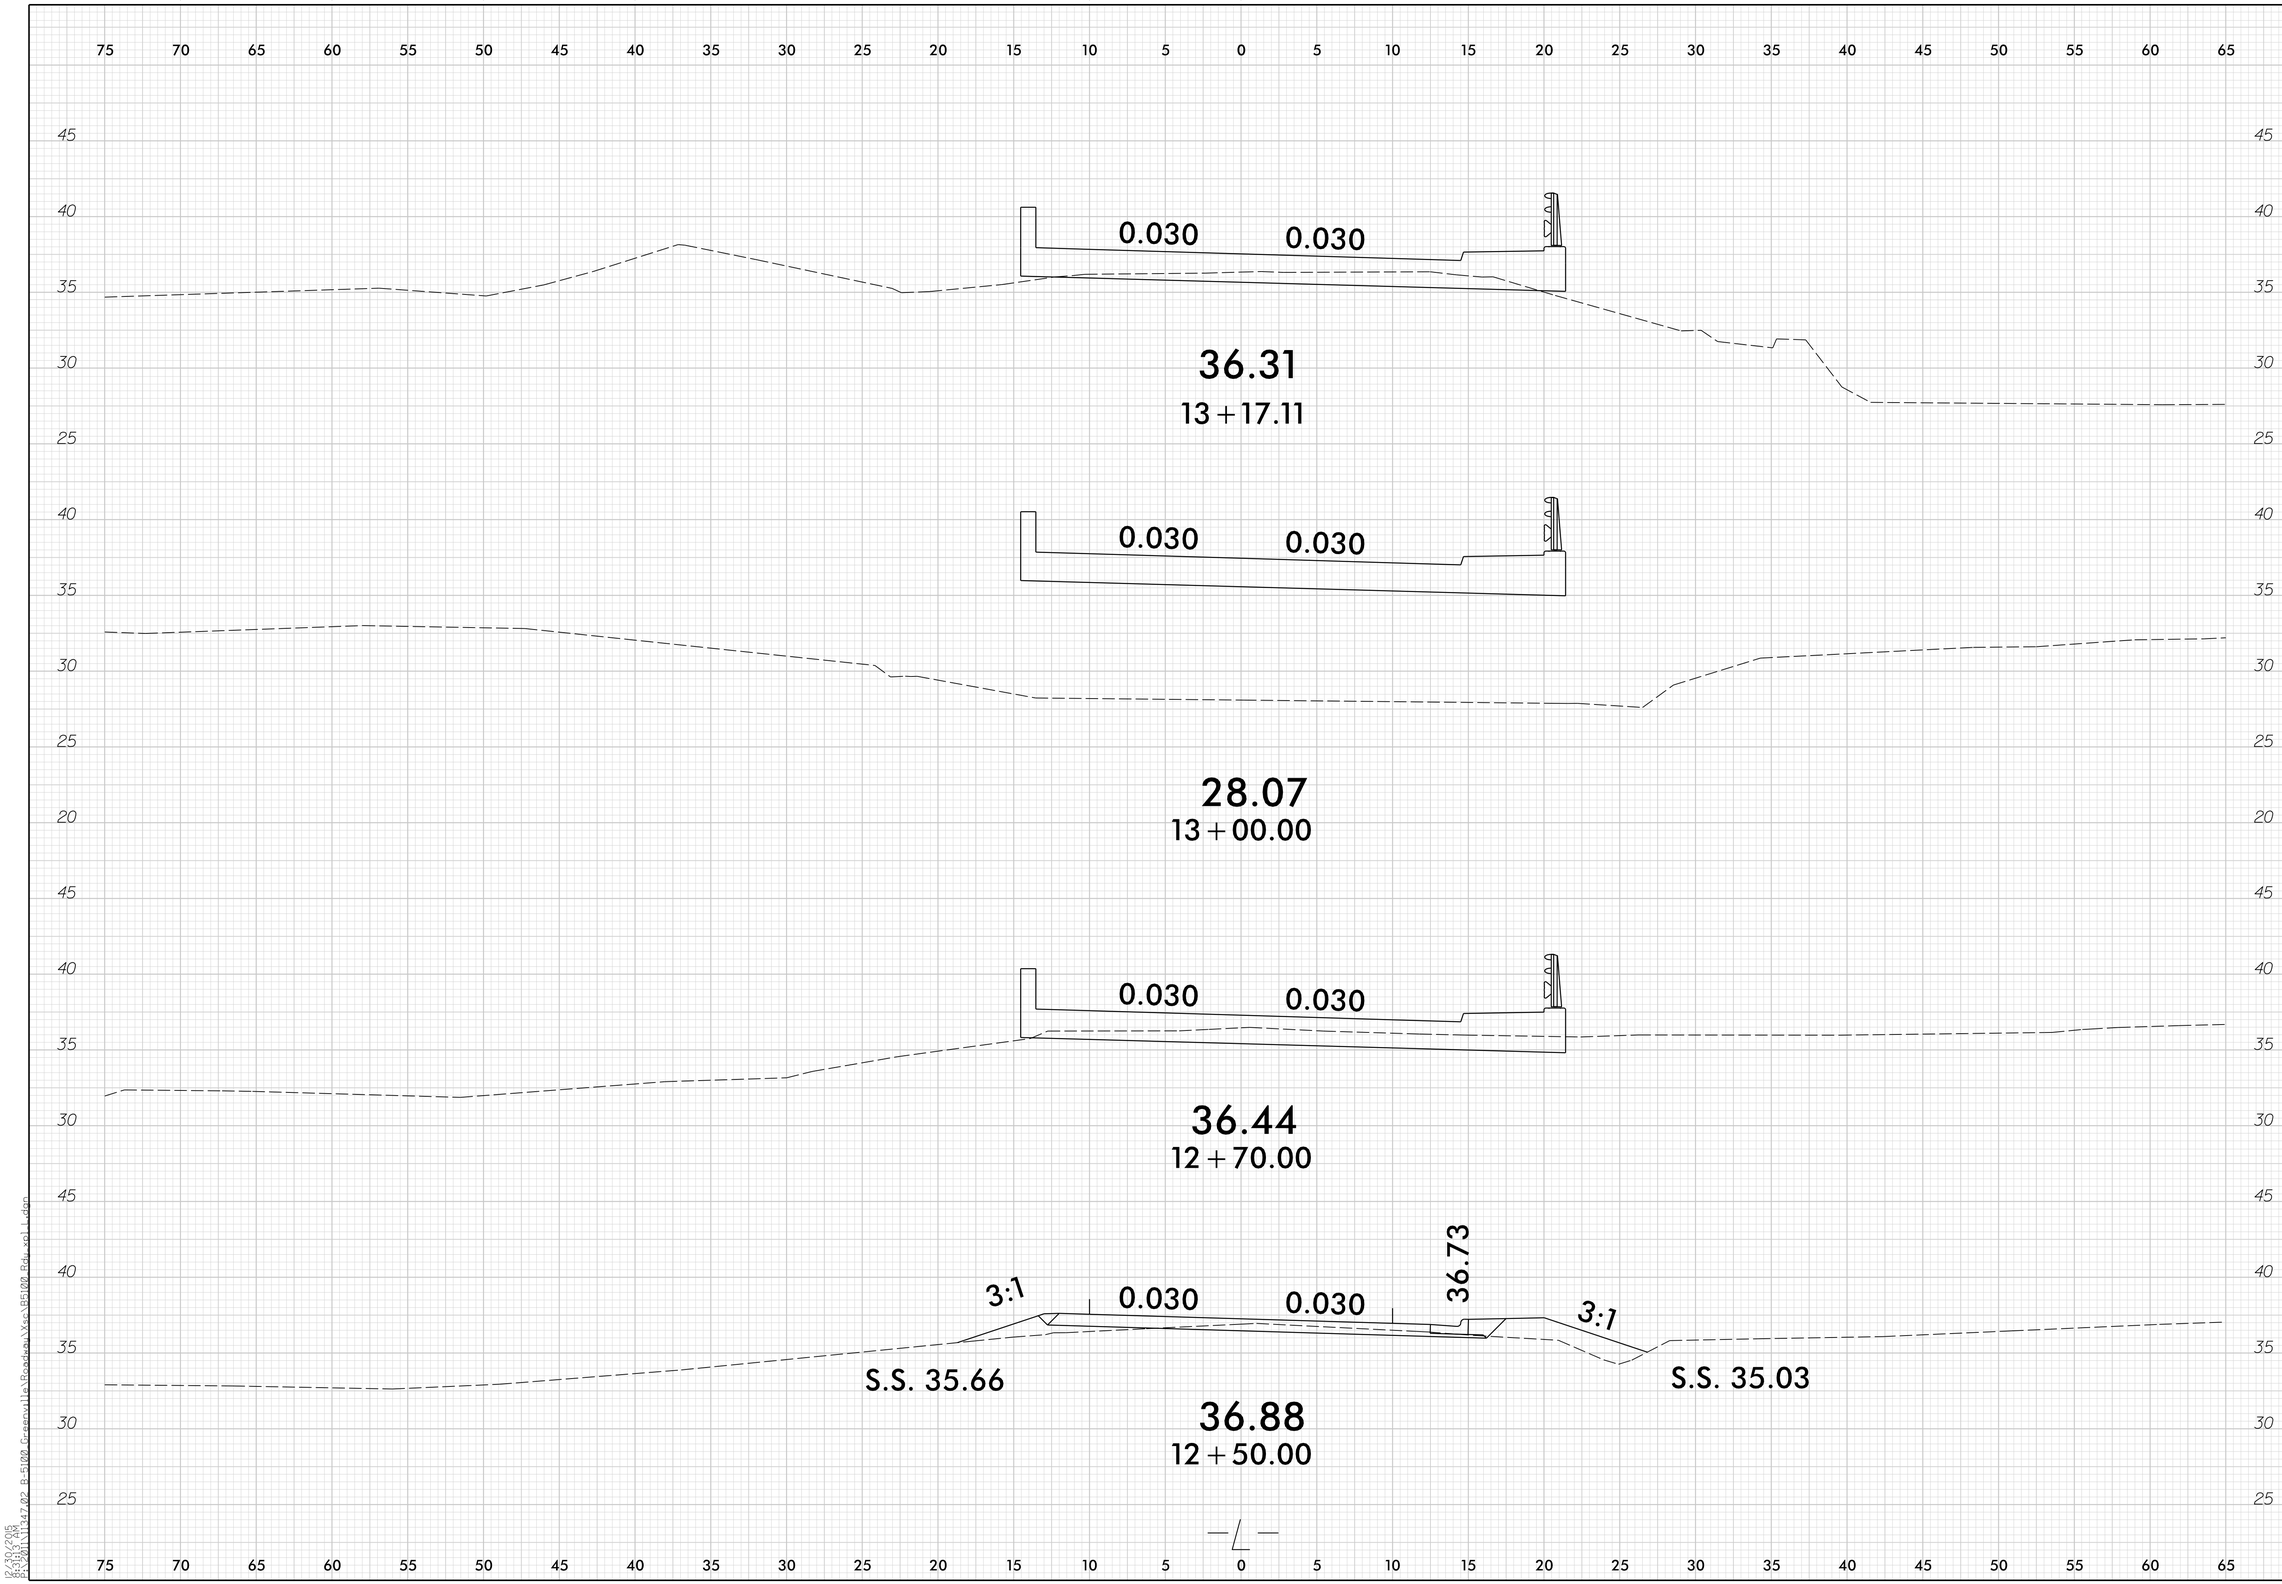

REVISIONS			
NO.	DATE	DESCRIPTION	BY

1223 Jones Franklin Rd.
Raleigh, N.C. 27606
Bus: 919 851 8077
Fax: 919 851 8107
License No. F-0377

WETHERILL ENGINEERING

TRANSPORTATION PLANNING/DESIGN - BRIDGE/STRUCTURE DESIGN
CIVIL/SITE DESIGN - GIS/GPS - CONSTRUCTION OBSERVATION

B-5100, BRIDGE NO. 421

PITT COUNTY **CITY OF GREENVILLE** **NORTH CAROLINA**

-L- CROSS SECTIONS (KING GEORGE RD.)

DATE:	9-19-2011
SCALE:	1" = 5'
DRAWN:	BAM
CHECKED:	
PROJ. NO.:	B-5100
SHEET:	X-2

12/20/2011
8:36:15 AM
P:\2011\11147.02_B-5100_Greenville\Roadway\Xsec\B5100_Rdwy_xsl_L.dgn