DocuSign Envelope ID: 48E8445A-B6A7-44DA-9BC8-F2FC4B918207

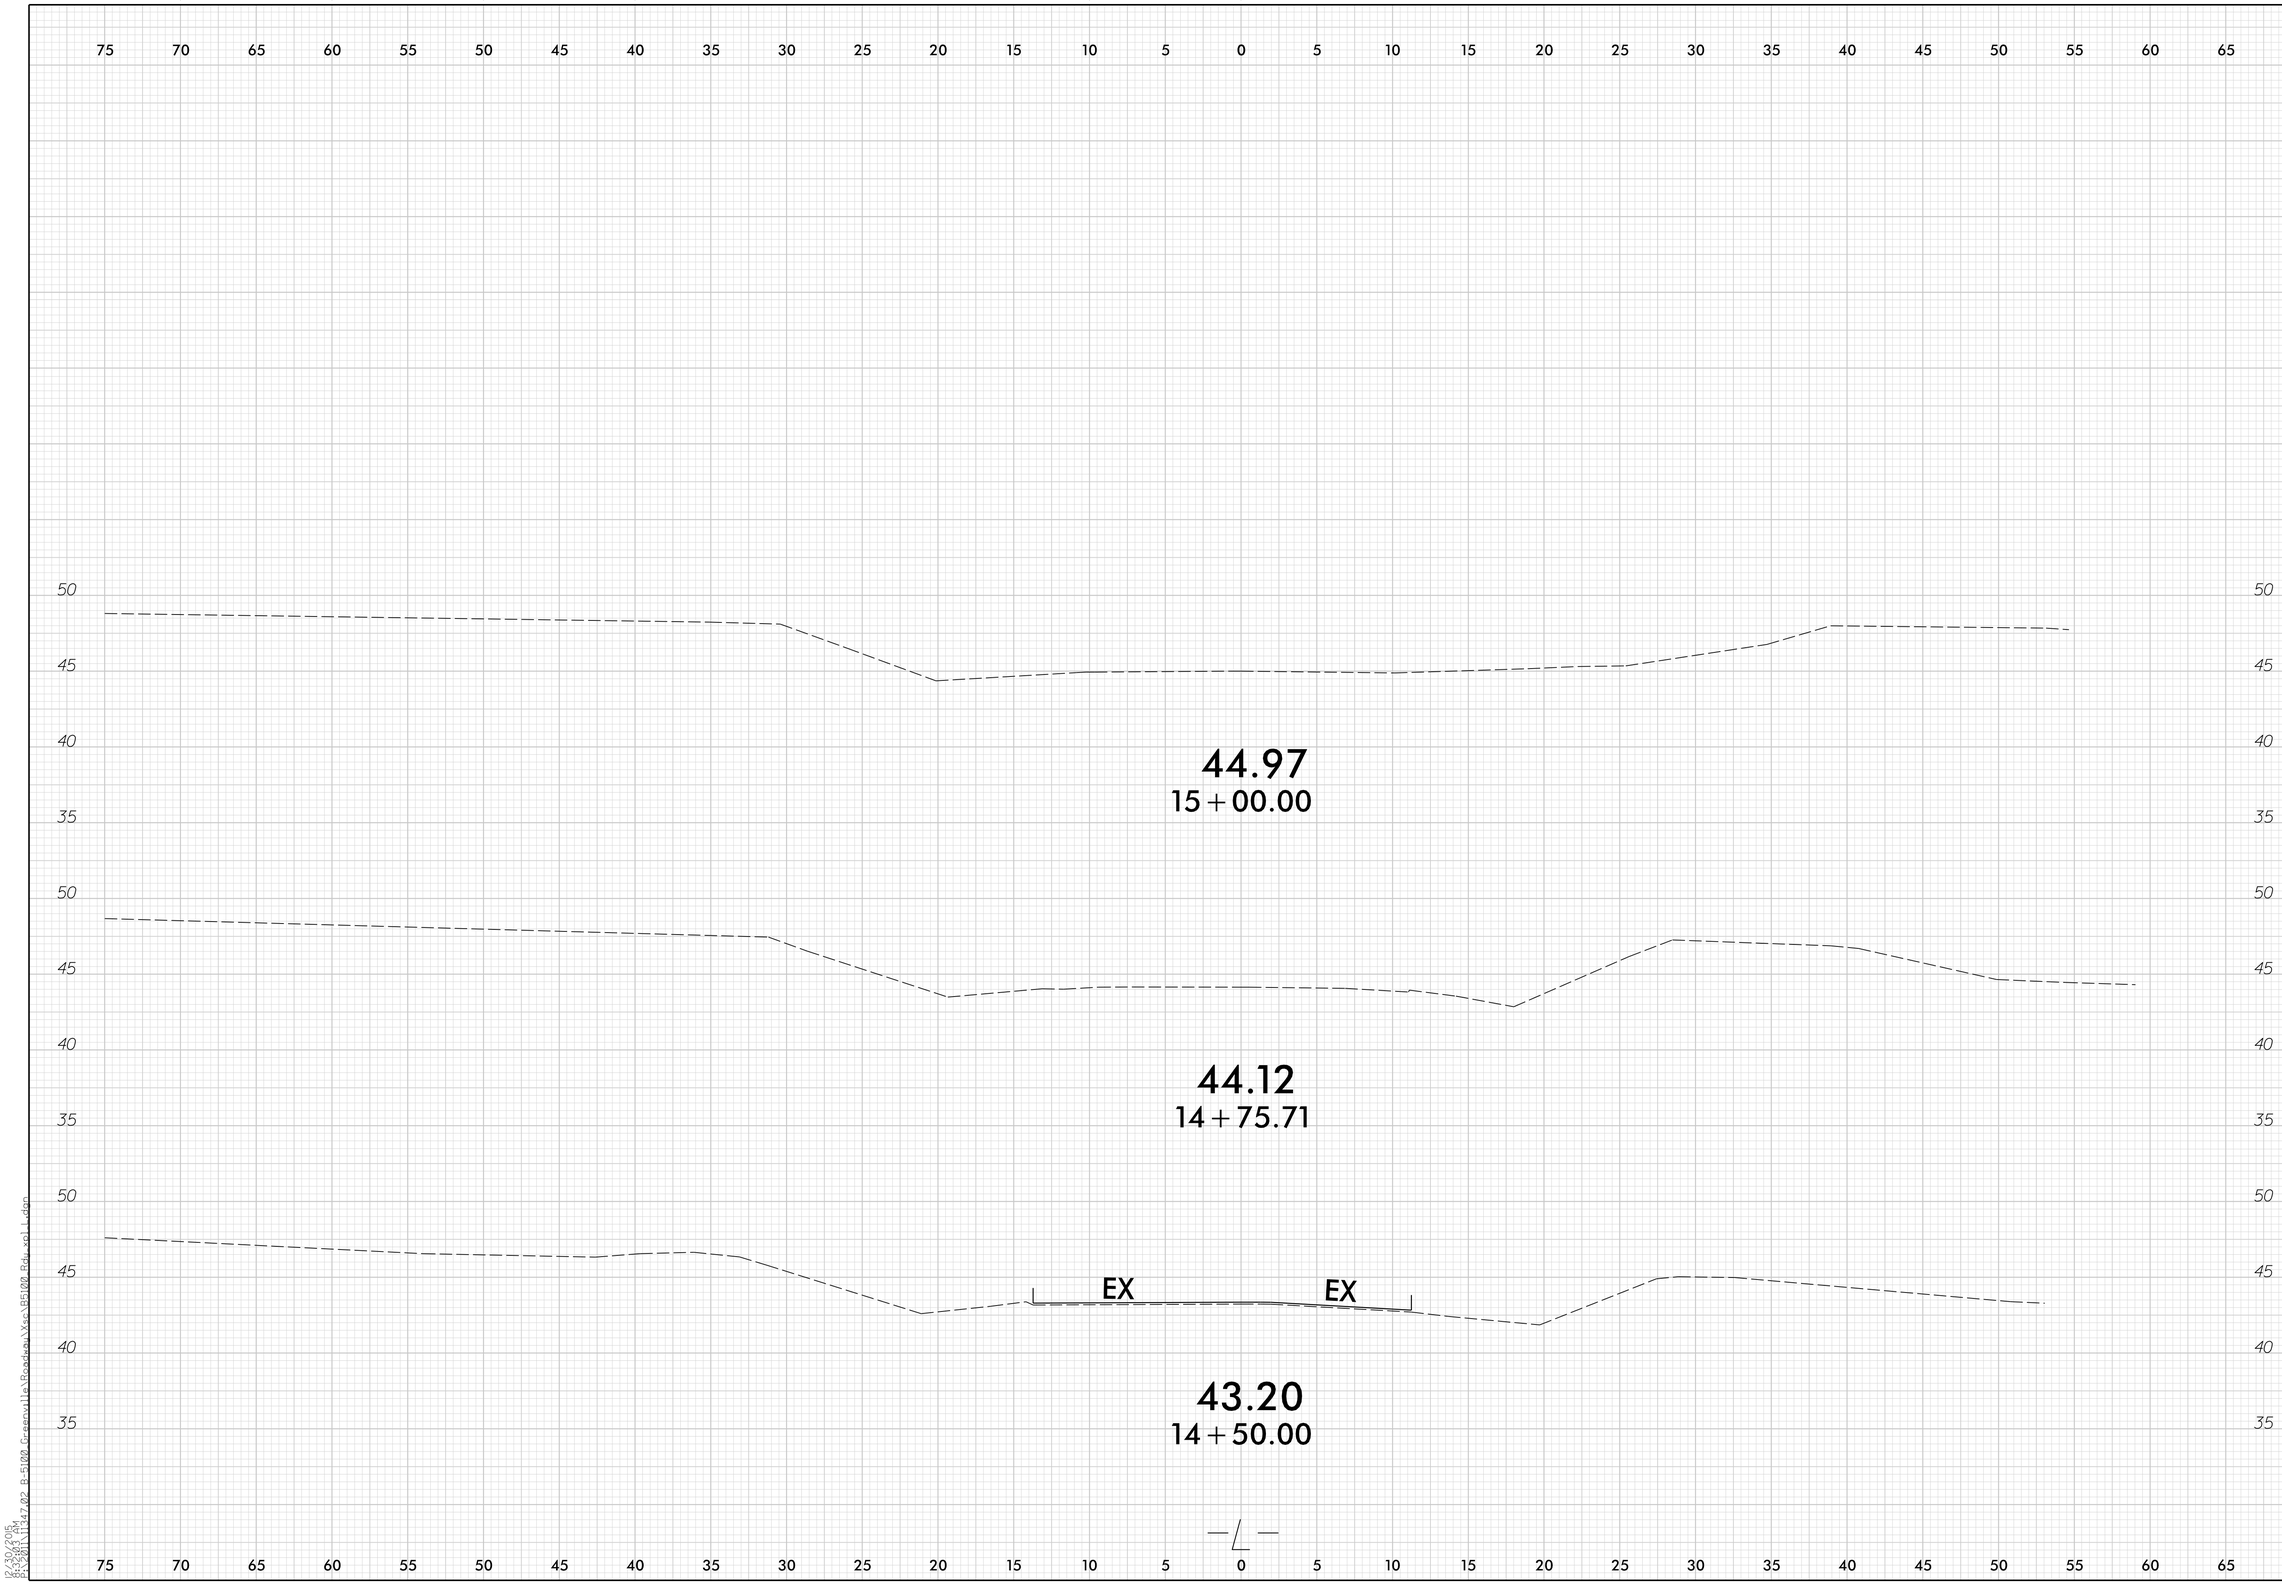

REVISIONS		
NO.	DATE	DESCRIPTION	BY

1223 Jones Franklin Rd.
Raleigh, N.C. 27606
Bus: 919 851 8077
Fax: 919 851 8107
License No. F-0377

ETHERILL ENGINEERING

TRANSPORTATION PLANNING/DESIGN - BRIDGE/STRUCTURE DESIGN
CIVIL/SITE DESIGN - GIS/GPS - CONSTRUCTION OBSERVATION

B-5100, BRIDGE NO. 421

CITY OF GREENVILLE
PITT COUNTY NORTH CAROLINA

-L- CROSS SECTIONS (KING GEORGE RD.)

DATE:	9-19-2011
SCALE:	1" = 5'
DRAWN:	BAM
CHECKED:	
PROJ. NO.:	B-5100
SHEET:	X-4

12/30/2011
8:32:03 AM
P:\2011\11147.02_B-5100_Greenville\Roadway\Xsec\B5100_Rdy_sp1_L.dgn