DocuSign Envelope ID: 48E8445A-B6A7-44DA-9BC8-F2FC4B918207

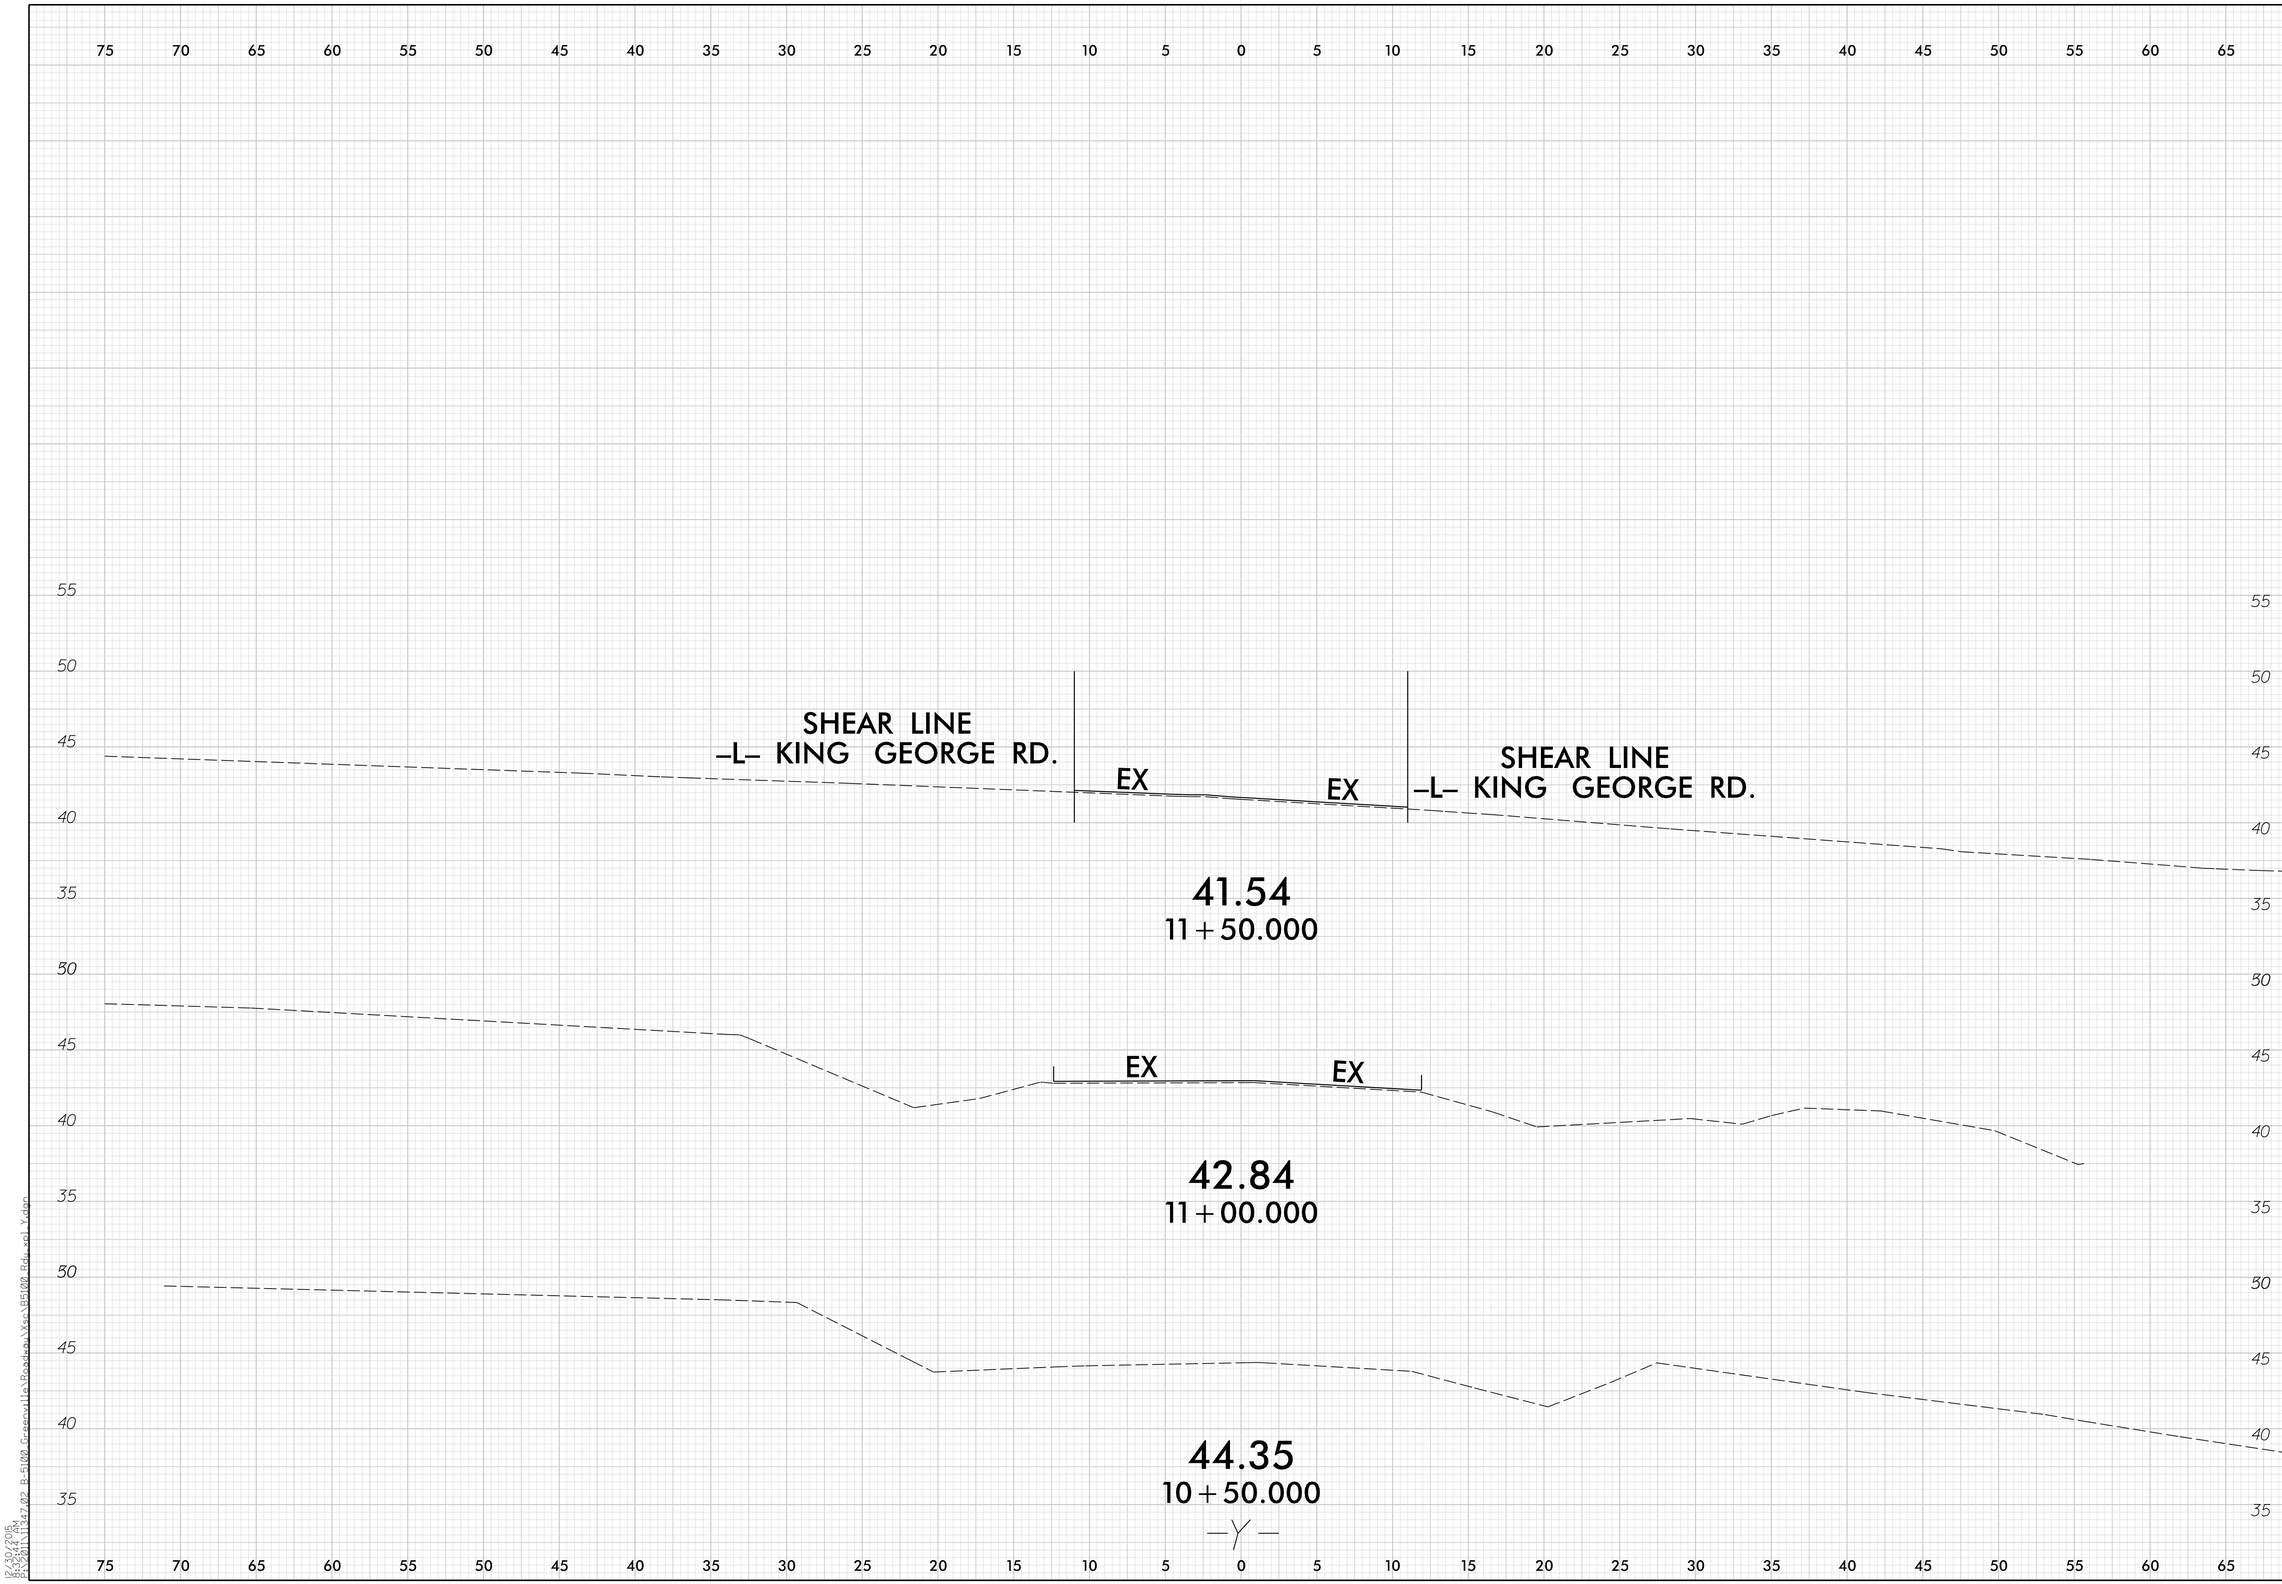

REVISIONS		
NO.	DATE	DESCRIPTION	BY

1223 Jones Franklin Rd.
Raleigh, N.C. 27606
Bus: 919 851 8077
Fax: 919 851 8107
License No. F-0377

WETHERILL ENGINEERING
TRANSPORTATION PLANNING/DESIGN – BRIDGE/STRUCTURE DESIGN
CIVIL/SITE DESIGN – GIS/GPS – CONSTRUCTION OBSERVATION

B-5100, BRIDGE NO. 421

CITY OF GREENVILLE NORTH CAROLINA

PITT COUNTY

–Y– CROSS SECTIONS (YORK RD.)

DATE:	9-19-2011
SCALE:	1" = 5'
DRAWN:	BAM
CHECKED:	
PROJ. NO.:	B-5100
SHEET:	X-5

12/30/2015
8:32:44 AM
R:\2011\147.02 B-5100 Greenville\Roadway\Xsec\B5100 Rdwy xsl Y.dgn