DocuSign Envelope ID: 48E8445A-B6A7-44DA-9BC8-F2FC4B918207

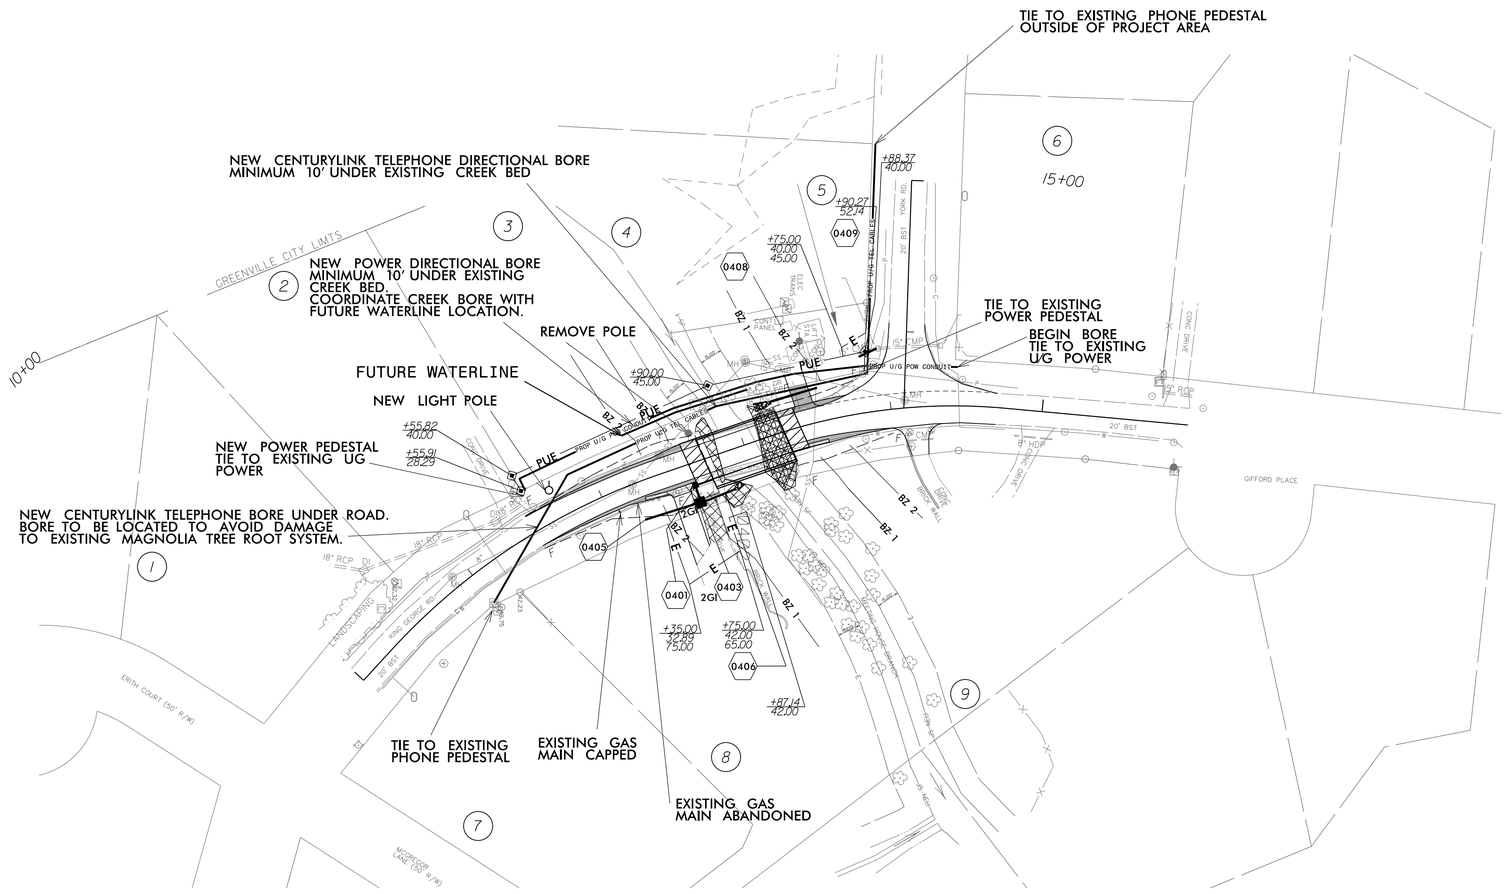

NO.	DATE	DESCRIPTION	BY

REVISIONS

SEAL

1223 Jones Franklin Rd.
Raleigh, N.C. 27606
Bus: 919 851 8077
Fax: 919 851 8107
License No. F-0377

WETHERILL ENGINEERING

TRANSPORTATION PLANNING/DESIGN - BRIDGE/STRUCTURE DESIGN
CIVIL/SITE DESIGN - GIS/GPS - CONSTRUCTION OBSERVATION

B-5100, BRIDGE NO. 421

CITY OF GREENVILLE
PITT COUNTY NORTH CAROLINA

UTILITIES BY OTHERS

DATE:	9/26/2011
SCALE:	1" = 50'
DRAWN:	JDS
CHECKED:	BAM
PROJ. NO.:	B-5100
SHEET:	UO-1

9:17:33 PM
14-Oct-2011
B-5100_Greenville\Utilities\Ray_Utl\Proj\B5100_ut_rdy4_U02_psh.dgn