CITIZENS ADVISORY COMMITTEE MEETING MAP

PROJECT 35781.1.1 (U-3315)

F.A. PROJECT STP-0220(26)

PITT COUNTY

TENTH STREET CONNECTOR

FROM MEMORIAL DRIVE TO SR 1702 (EVANS STREET)

DECEMBER 7TH, 2021

50' 25' 0' 50'

(ENGLISH)

PRELIMINARY PLANS
DO NOT USE FOR CONSTRUCTION

INCOMPLETE PLANS
DO NOT USE FOR R/W ACQUISITION

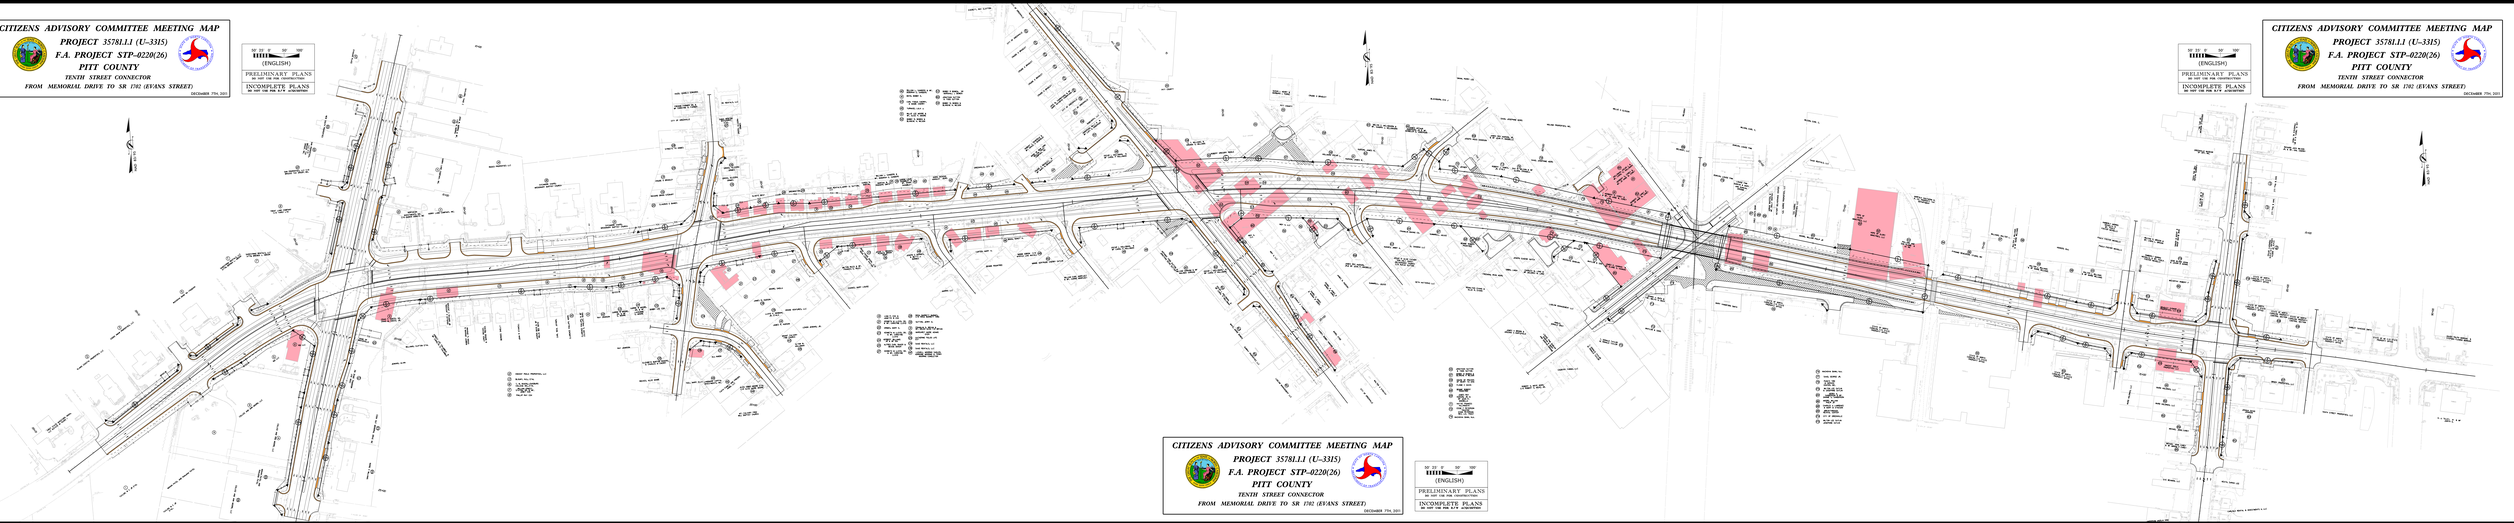

CITIZENS ADVISORY COMMITTEE MEETING MAP

PROJECT 35781.1.1 (U-3315)

F.A. PROJECT STP-0220(26)

PITT COUNTY

TENTH STREET CONNECTOR

FROM MEMORIAL DRIVE TO SR 1702 (EVANS STREET)

DECEMBER 7TH, 2021

50' 25' 0' 50'

(ENGLISH)

PRELIMINARY PLANS
DO NOT USE FOR CONSTRUCTION

INCOMPLETE PLANS
DO NOT USE FOR R/W ACQUISITION

CITIZENS ADVISORY COMMITTEE MEETING MAP

PROJECT 35781.1.1 (U-3315)

F.A. PROJECT STP-0220(26)

PITT COUNTY

TENTH STREET CONNECTOR

FROM MEMORIAL DRIVE TO SR 1702 (EVANS STREET)

DECEMBER 7TH, 2021

50' 25' 0' 50'

(ENGLISH)

PRELIMINARY PLANS
DO NOT USE FOR CONSTRUCTION

INCOMPLETE PLANS
DO NOT USE FOR R/W ACQUISITION